



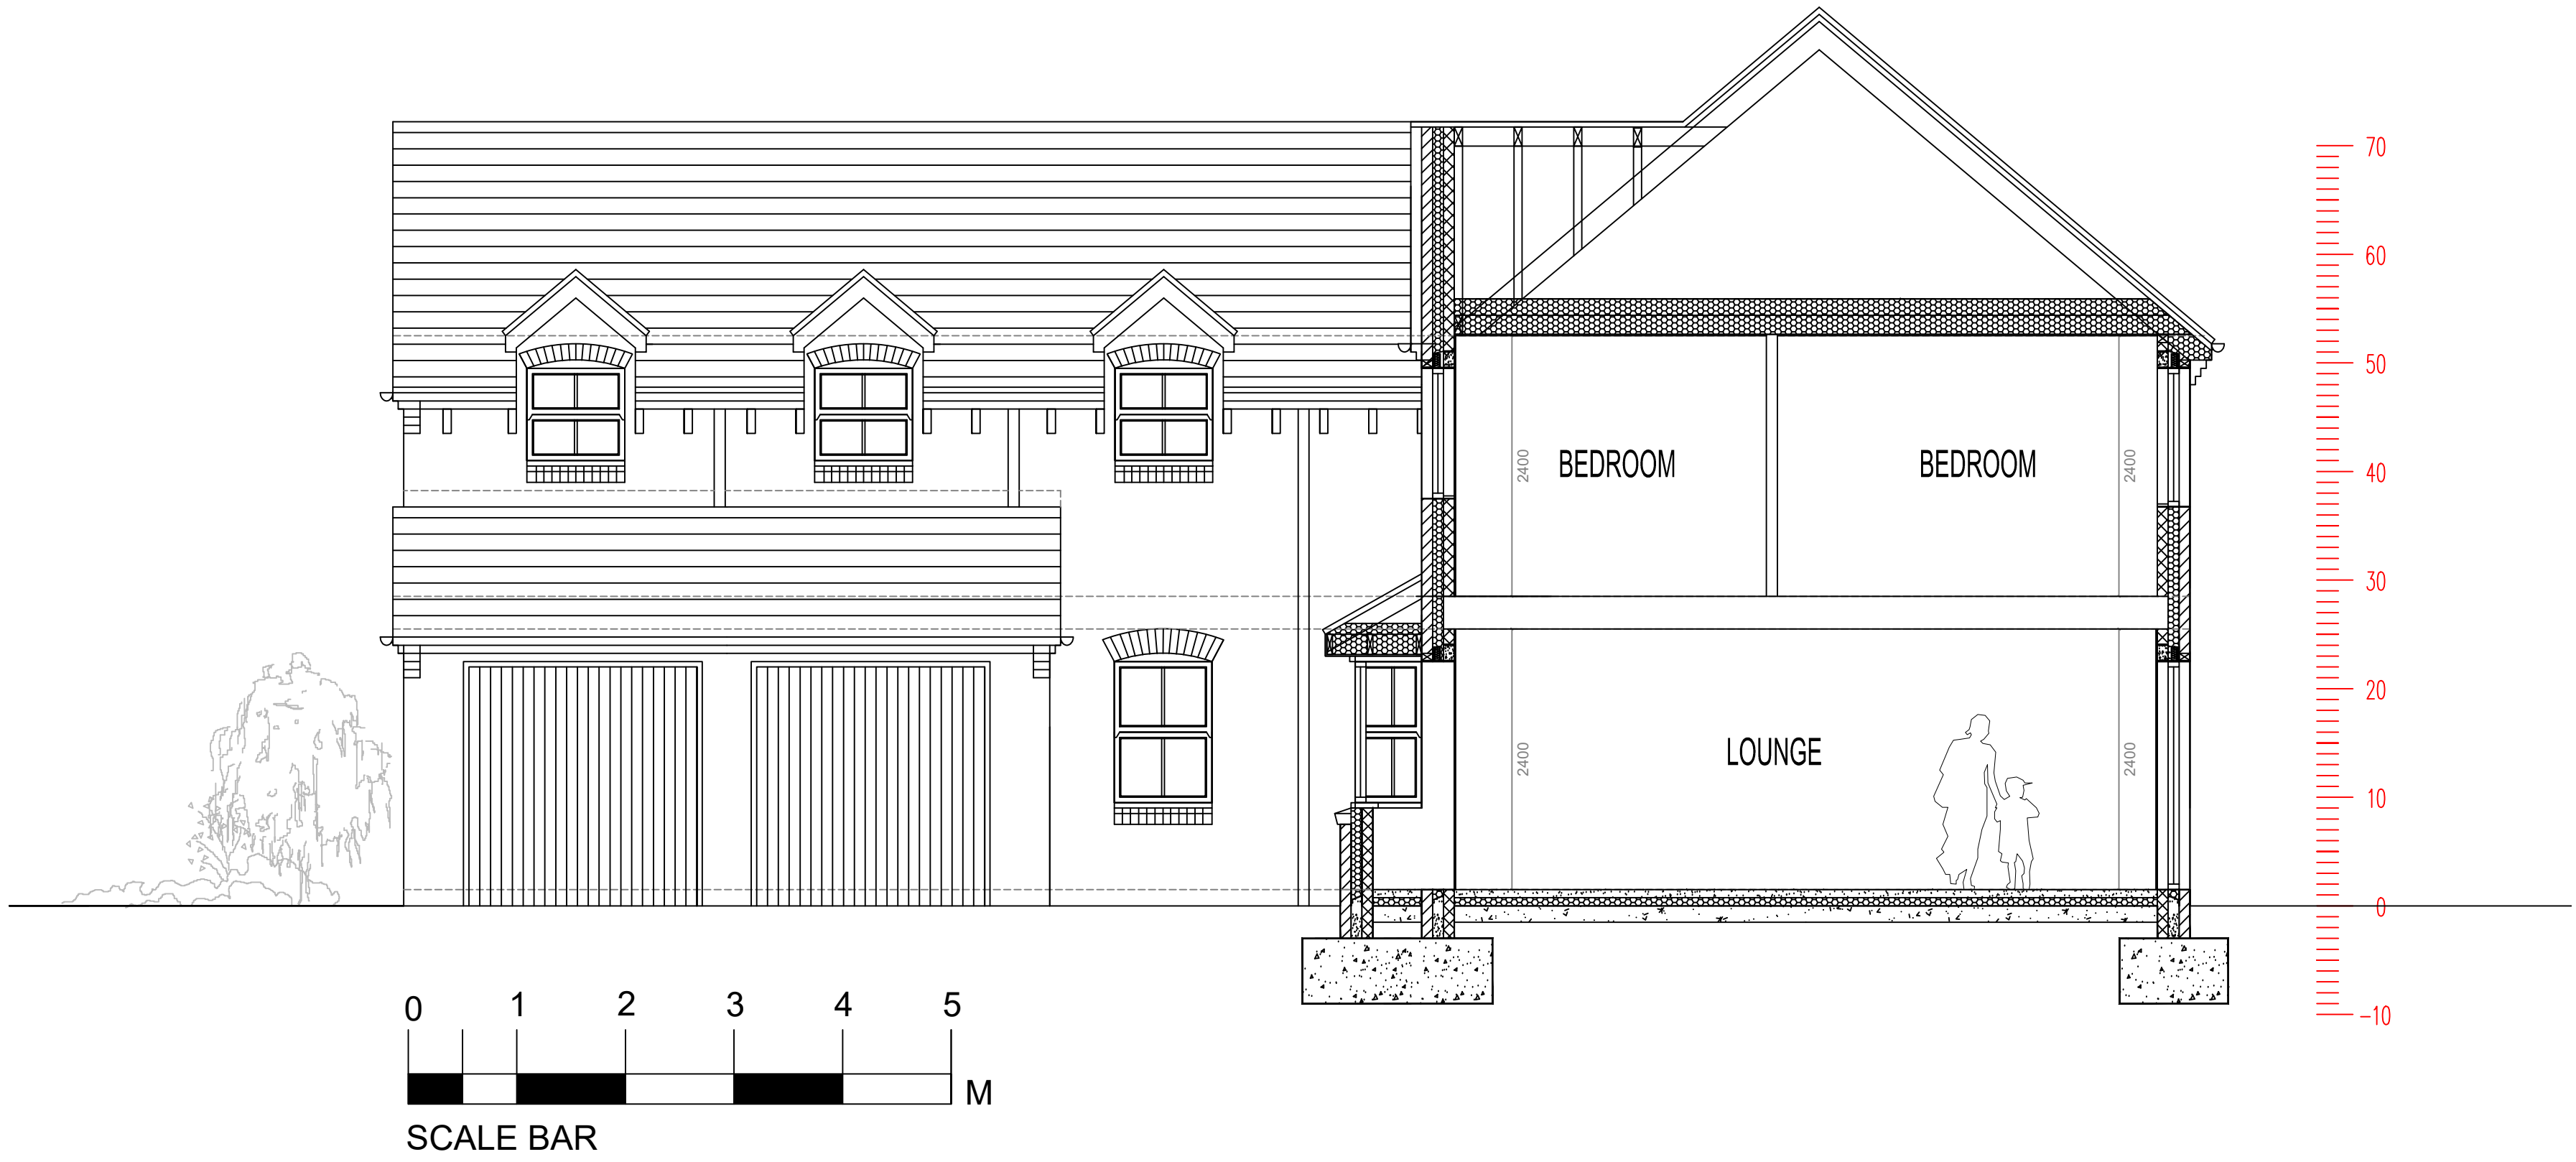

Existing Detailed Section A-A
SCALE 1:50 @ A1

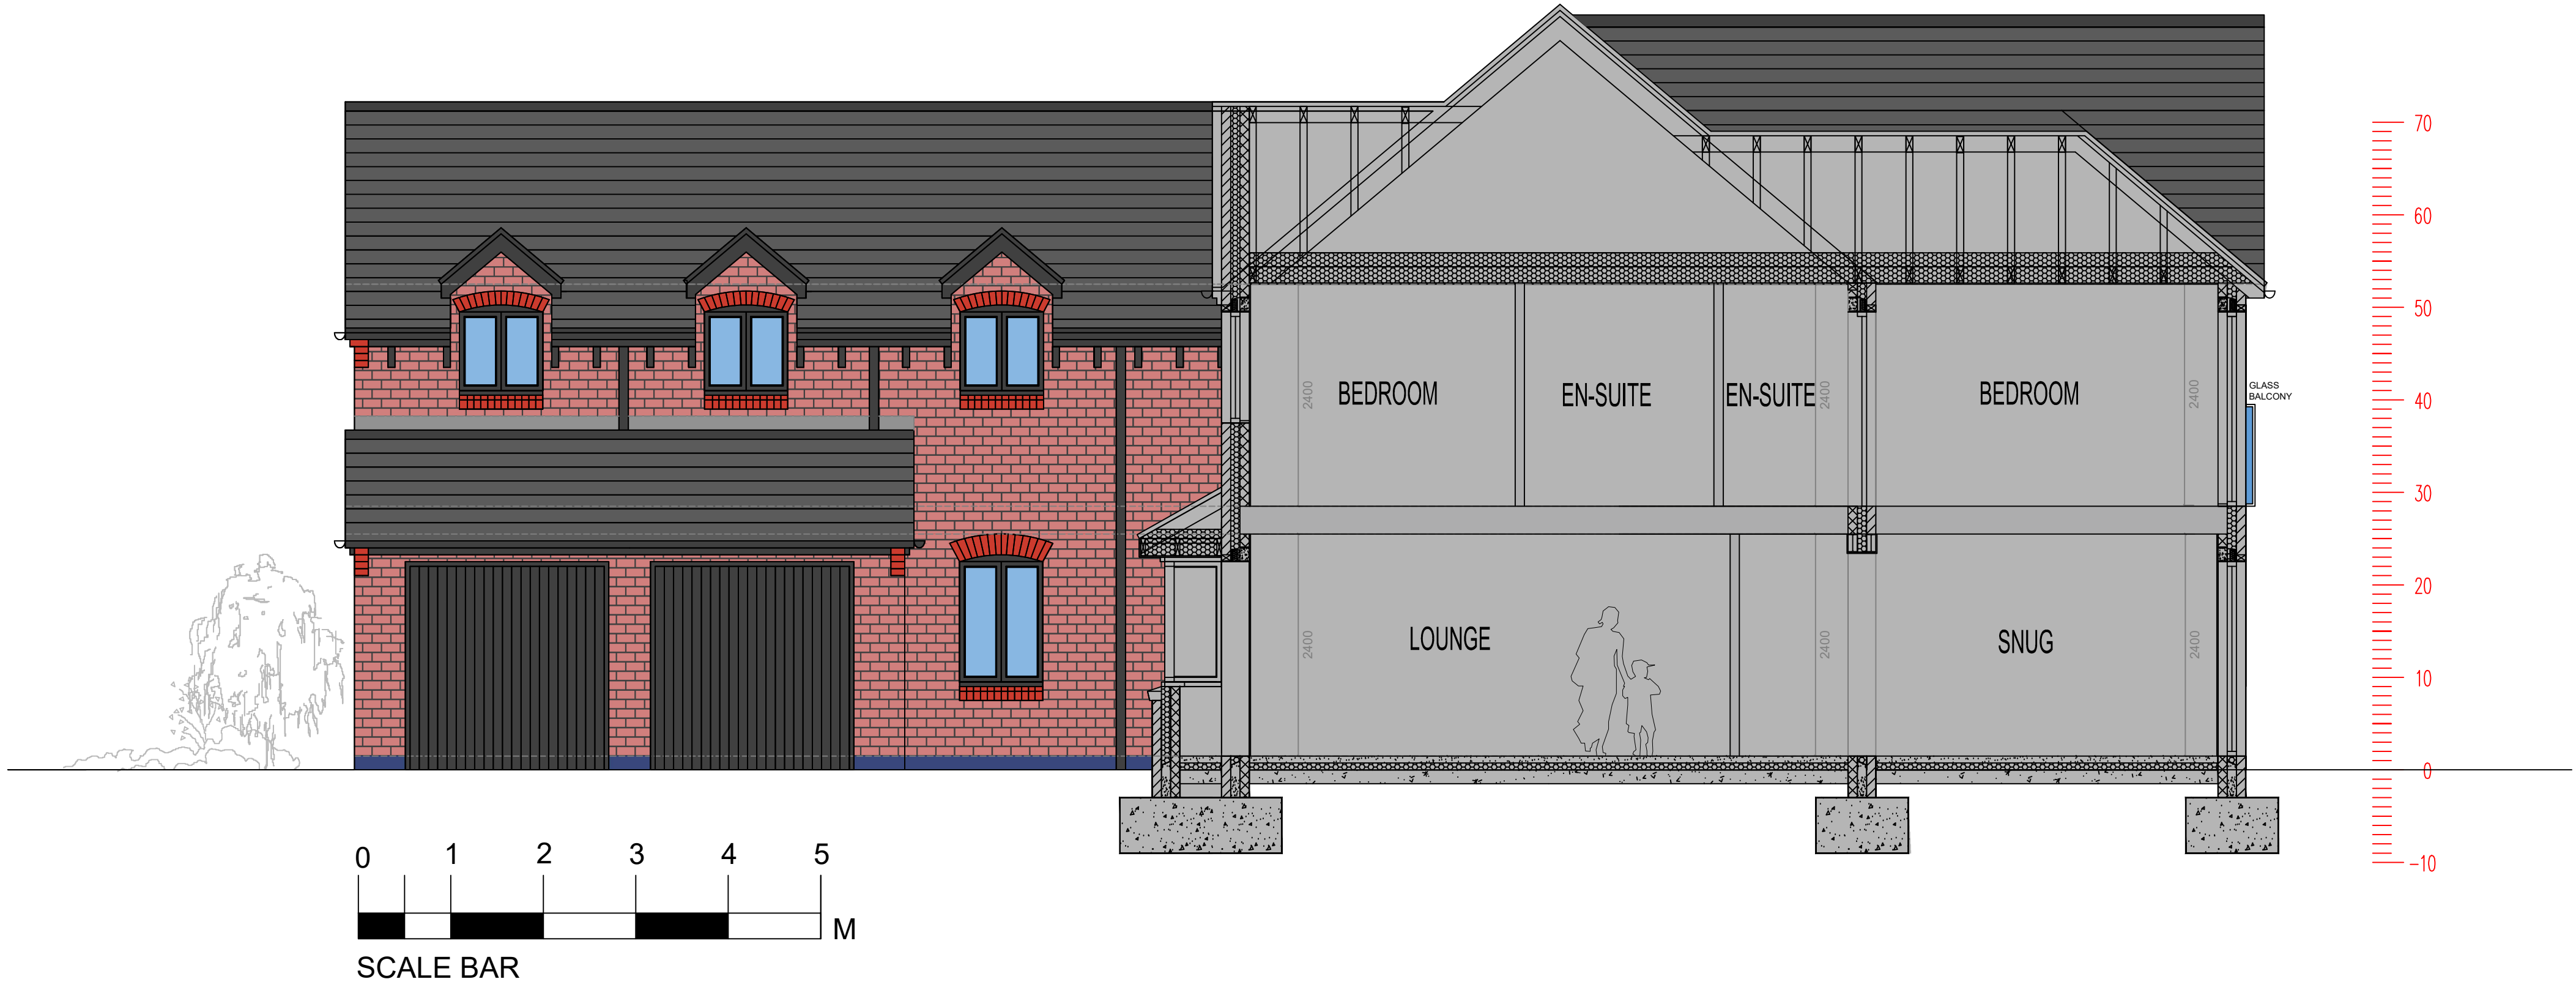

Proposed Detailed Section A-A
SCALE 1:50 @ A1

Single / two storey rear extensi
and alterations to dwelling
10 Hill Close, Peckleton, Leicester
Existing & Proposed Sections A-A

PLANNING
2023/P07
MBL

MAY 23
1:50 @ A1