


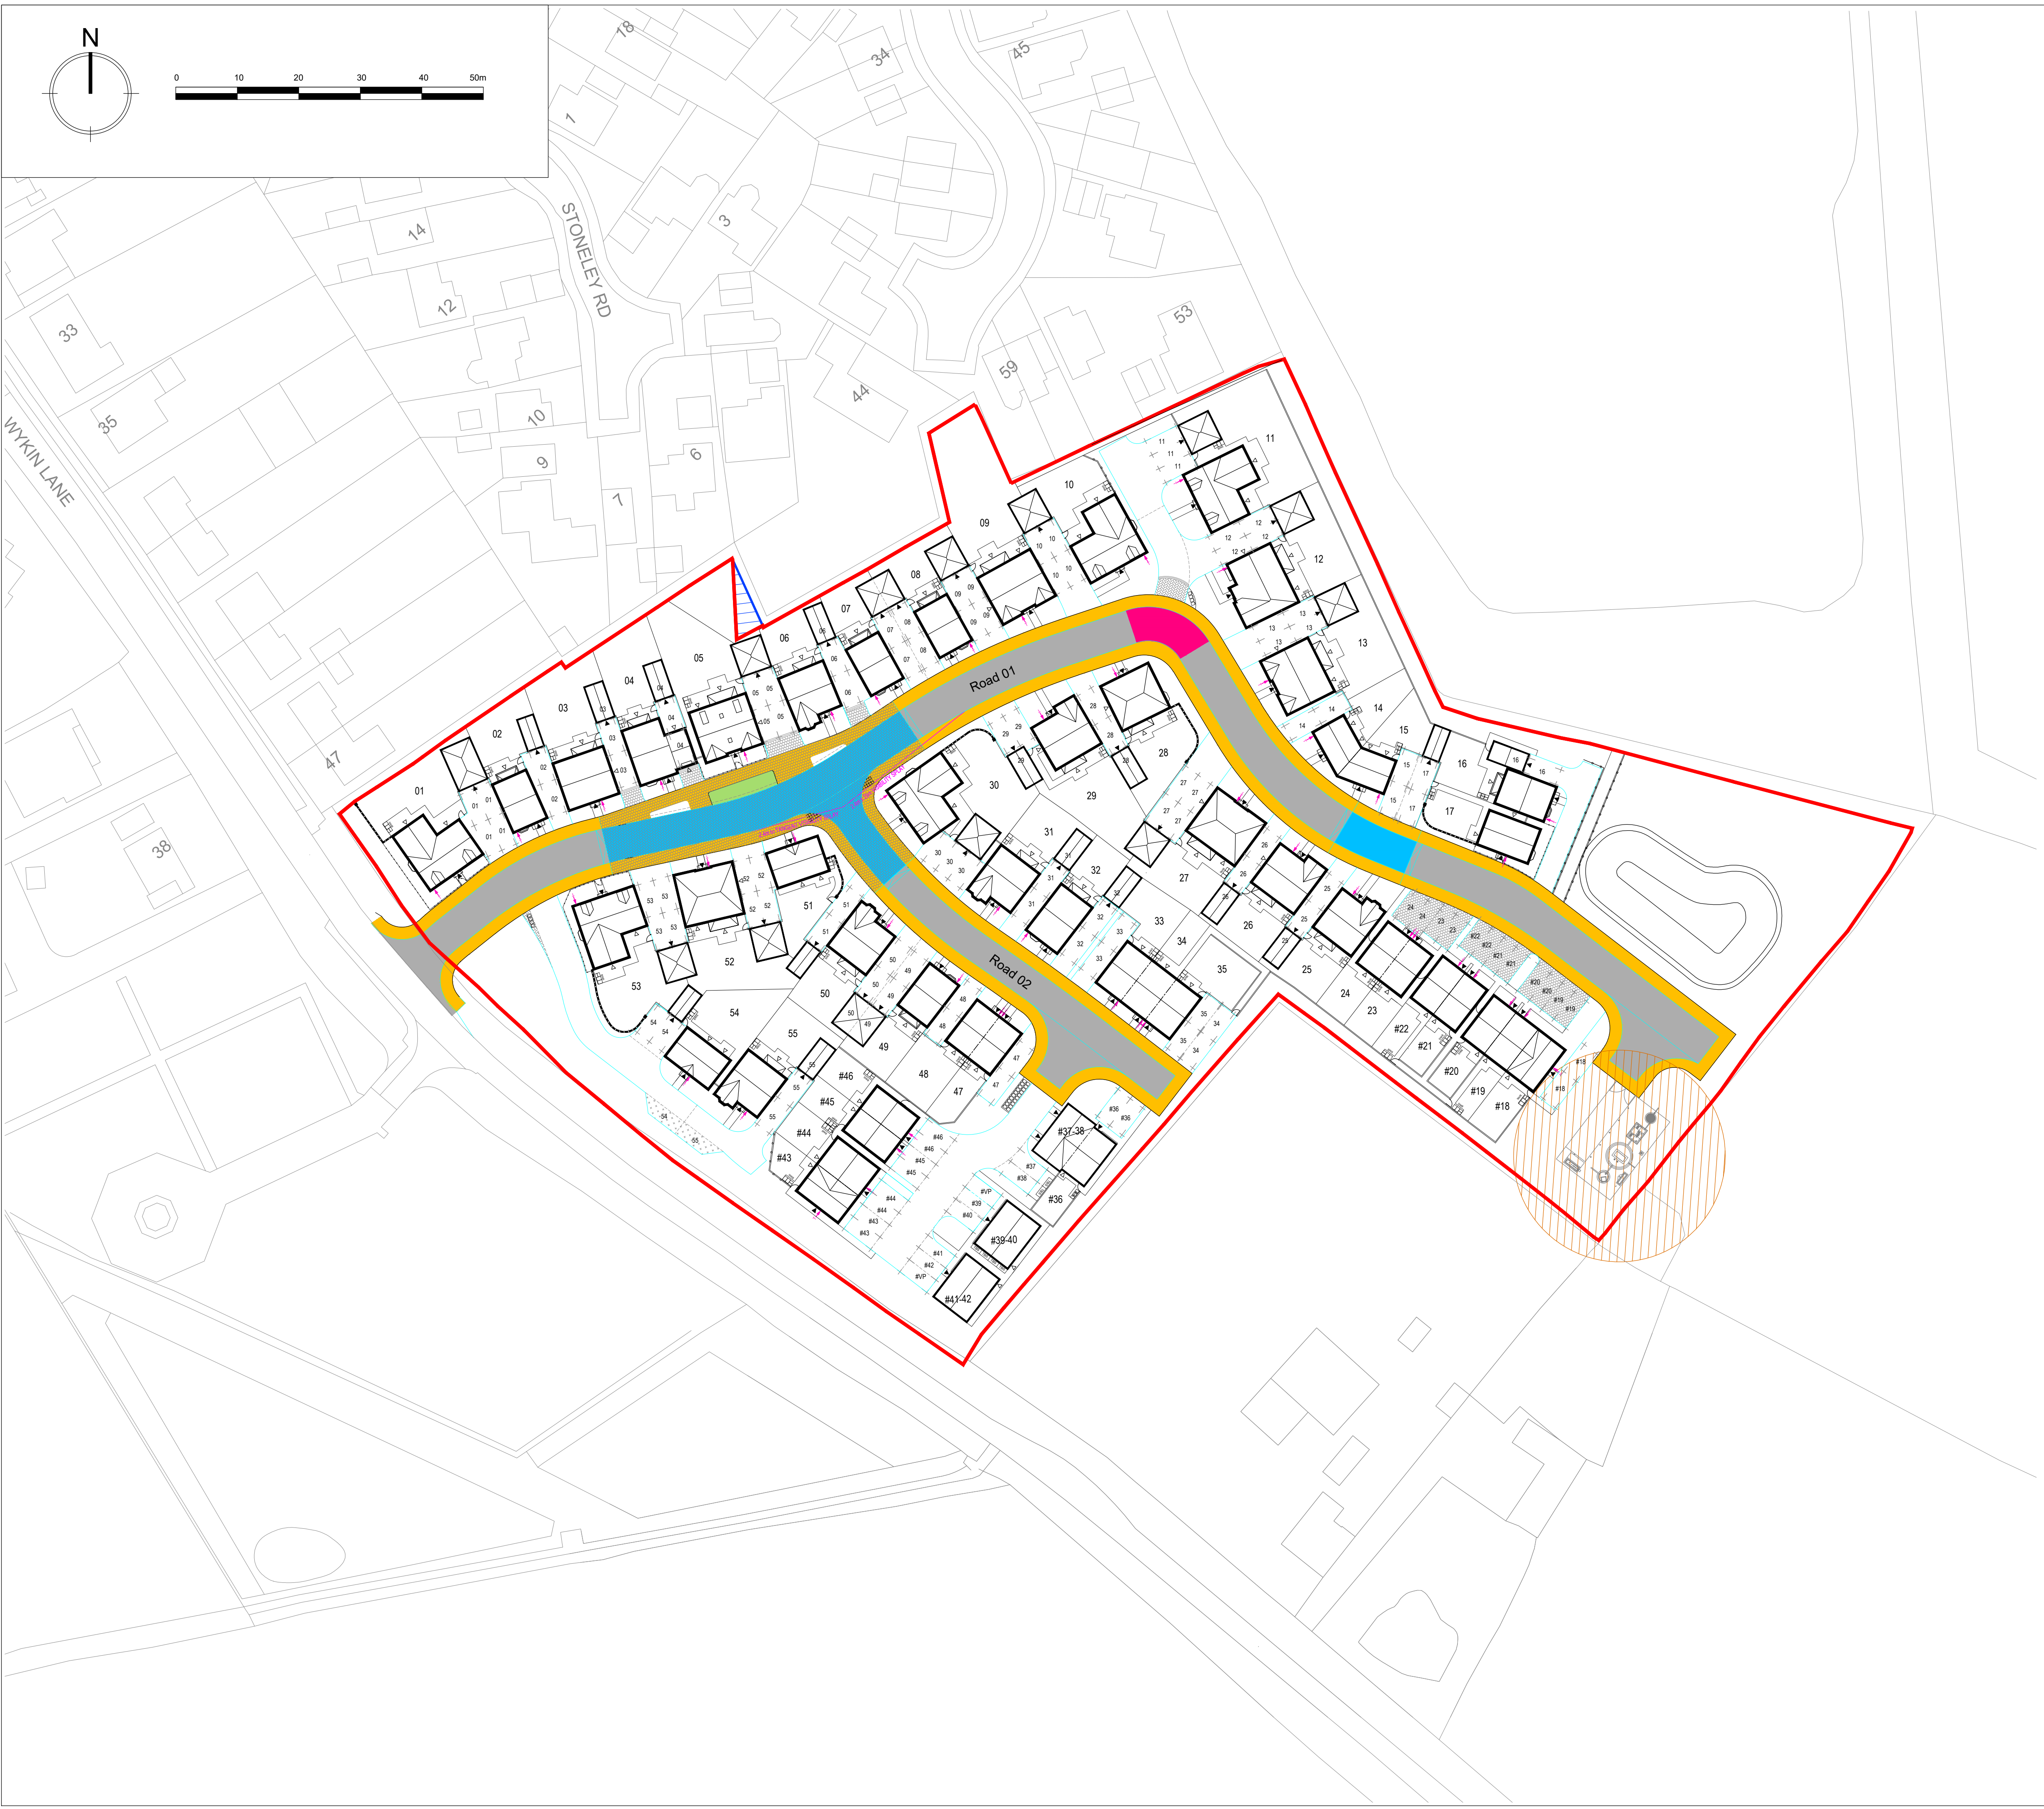


LEGEND

- Proposed Footpath
- Proposed Carriageway
- Proposed Raised Table
- Traffic calming
- Proposed Verge
Area for adoption = 47.5m2
- Proposed Block Paving
- Proposed Site Boundary
- Speed Control Measure Distance

Commuted sum acceptable for proposed verges, block paved areas & trees in highways land regarding specification of tree conforms to Highways Design Guide.

P08	Updated to reflect planning layout P10.	15.08.2023
P05	Updated to reflect planning layout P09.	01.08.2023
P04	Updated to reflect planning layout P06.	17.07.2023
P03	Updated to new planning layout.	25.06.2023
P02	Submitted for Planning	09.11.2022
P01	Submitted for Planning	26.08.2022

Rev	Description	Date
-----	-------------	------

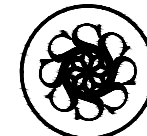

DAVIDSONS

Wilson House, Leicester Road, Ibstock,
Leicestershire. LE167 6HP
T: 01530 261 444 F: 01530 267 101
www.davidsonsgroup.co.uk
E: info@davidsonsgroup.co.uk

Development:
**Land off Wykin Lane,
Stoke Golding**

Drawing Ref:
Highways Layout - Sheet 1

Drawing Status: Planning	Drawn: MS	Checked: MS
Date: Aug 2022	Scale: 1:500	Signed Off: IP Rev: P06

Job Ref: **1189_102**