
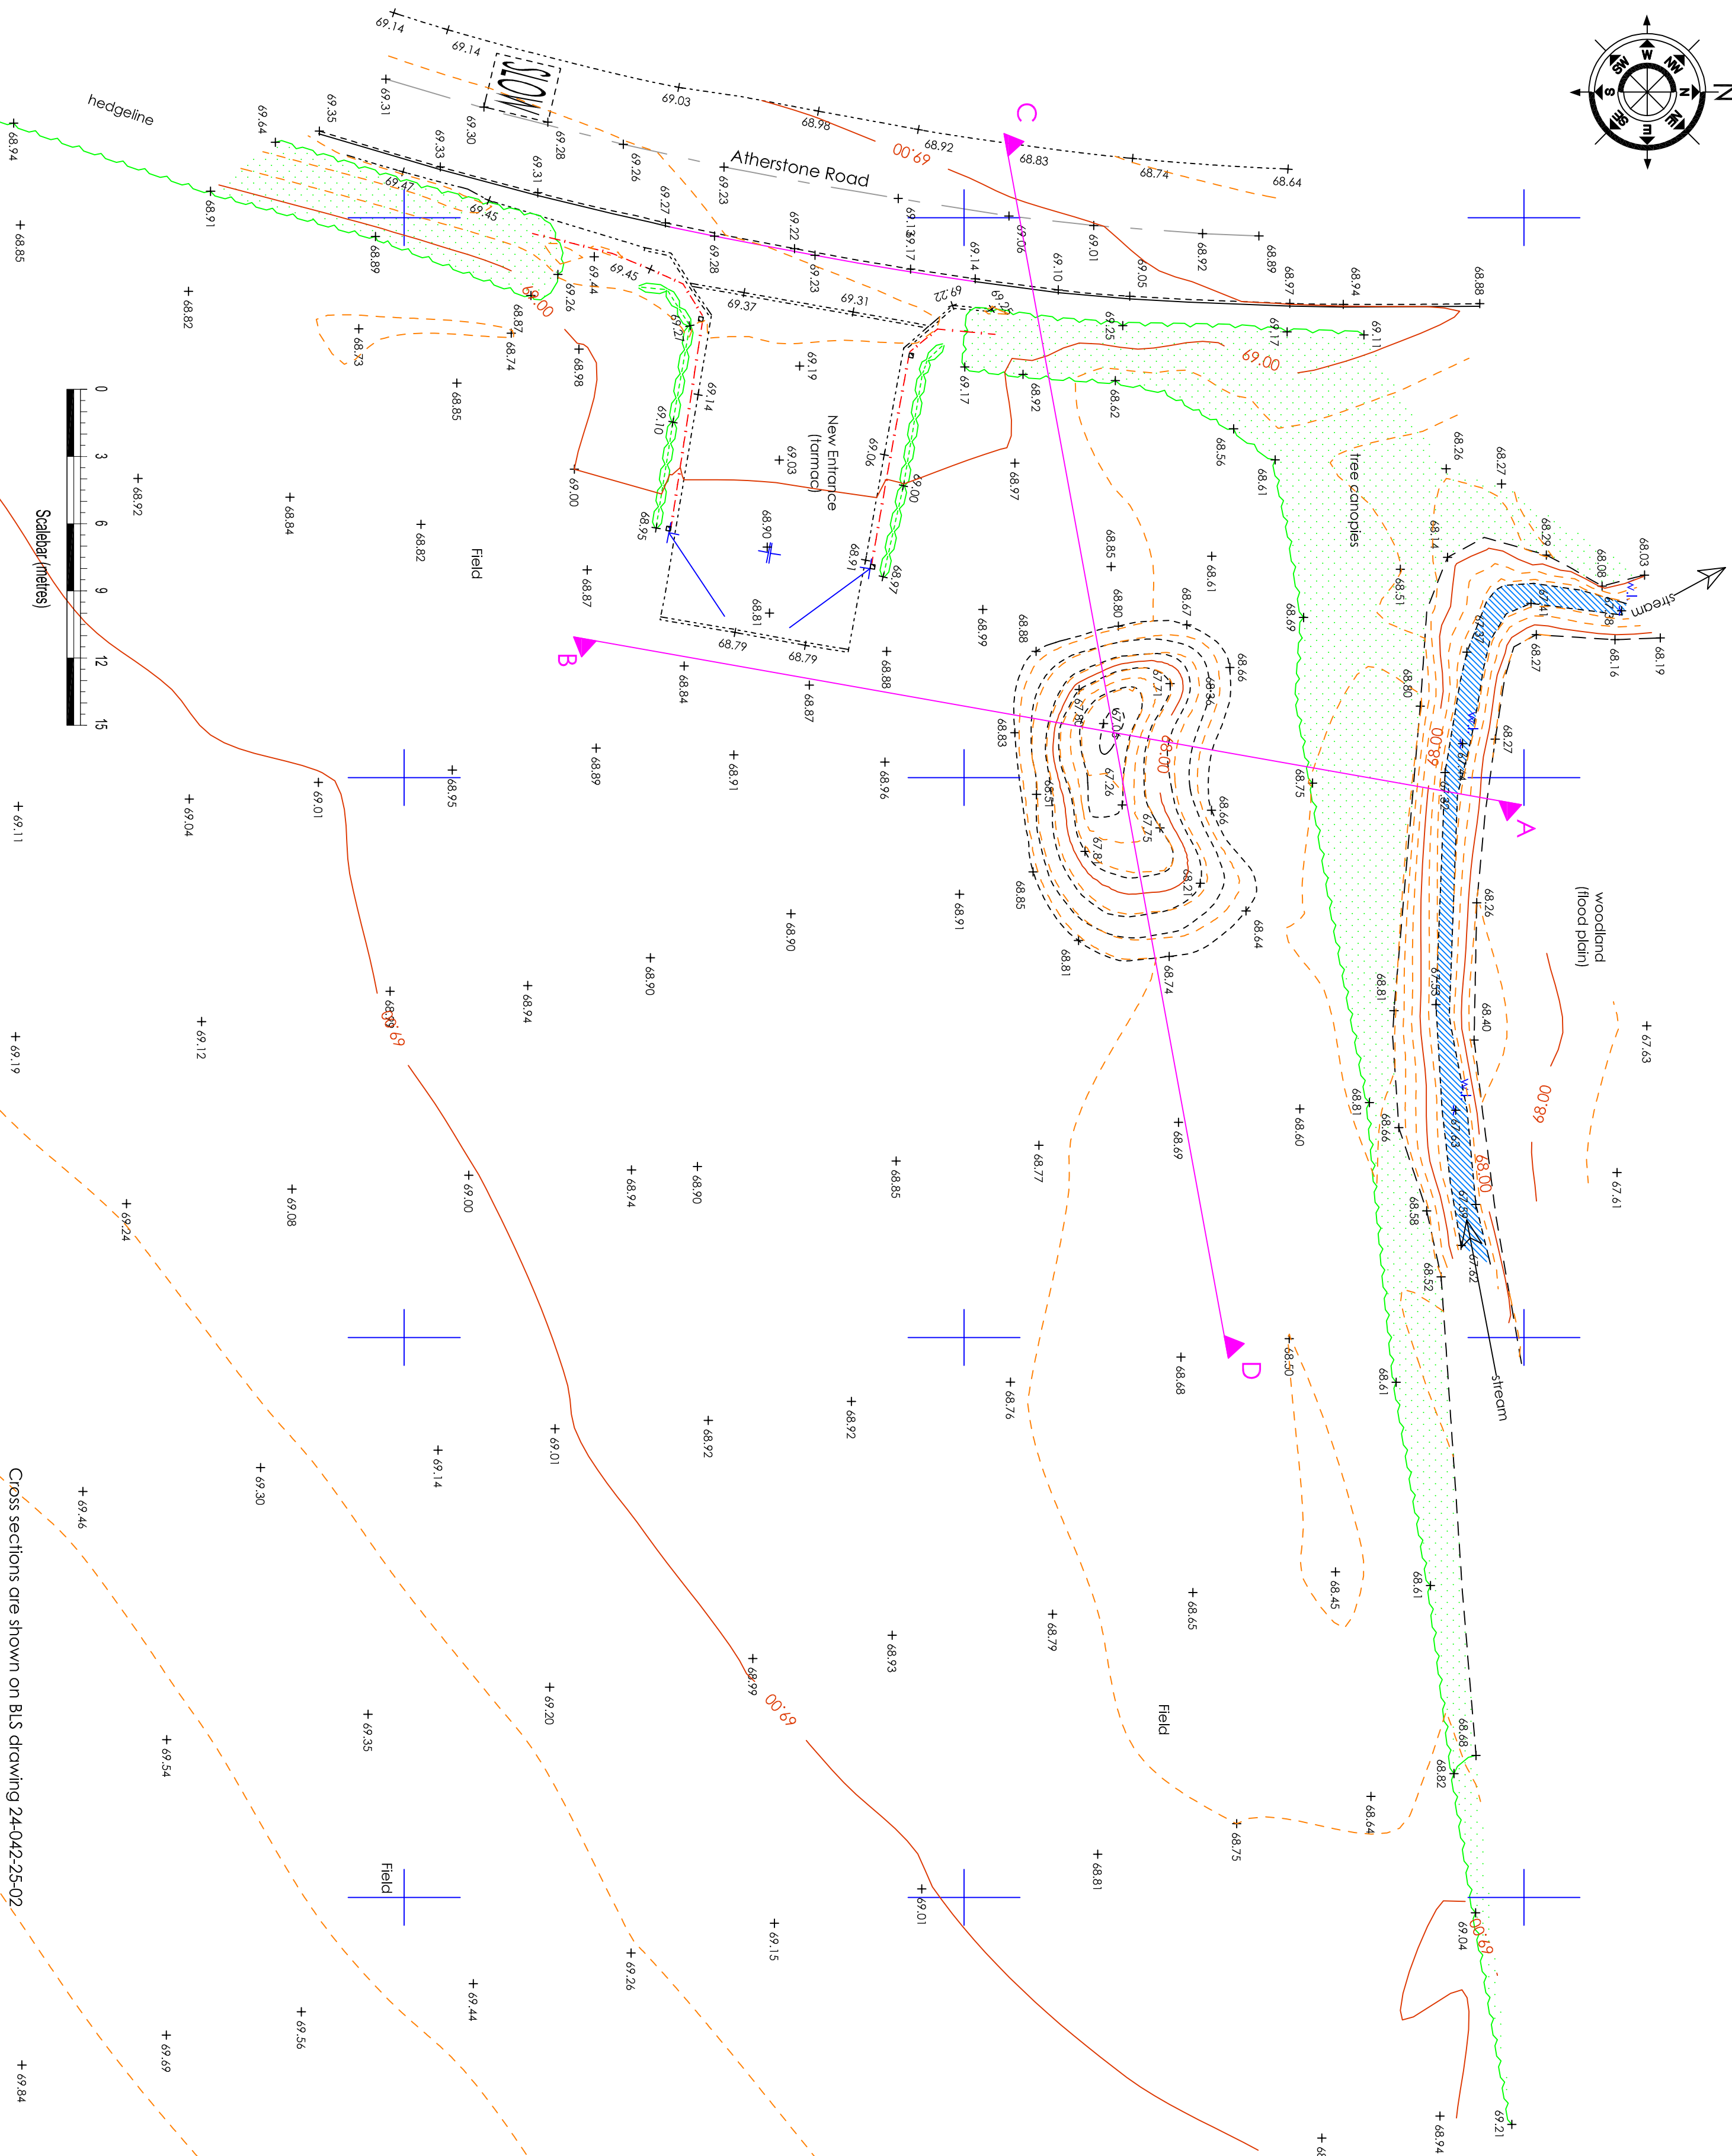


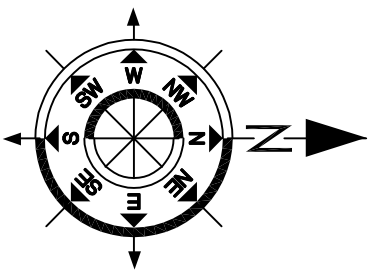

Survey Key:-

BO	Bolard
BB	Bellino Beacon
BT	BT Cover
CB	Telephone Control Box
CO	Unidentified Cover
Conc	Concrete
EP	Electricity Pole
FH	Fire Hydrant
FW	Foul Water Drain Cover
GU	Drainage Gully Cover
GV	Gas Valve
Gas	Gas Cover
IC	Inspection Chamber Cover
LB	Letter Box
LP	Lamp Post
MC	Metal Drainage Channel
MH	Manhole Cover (round)
MP	Marker Post
RWP	Rain Water Pipe
SV	Water Stop Valve
SW	Storm Water Drain Cover
TCB	Telephone Call Box
TL	Traffic Light
TP	Telegraph Pole
TV	Cable TV Cover
WM	Water Meter Cover

	Survey Control Station
	Trial Pit
	Borehole
	Water Level (with dote measured)
	Spot Level
	Tree (spread to scale)

Linetypes	
	Fenceline
	Electricity Transmission Line
	Hedge
	Rock Face
	Embankment Slope
	Conlour Lines
	Gas Pipeline
	Water Pipeline

Some of these symbols may not appear on this drawing

Notes :-
Survey is tied to Ordnance Survey grid and level by GPS Smartnet
Contours where shown are at 0.25m intervals and highlighted at 1m intervals
Grid crosses are shown at 25 metre spacings

(c) The Intellectual Copyright of the data in this drawing belongs to Beacon Land Surveys Limited 2024

BeaconLandSurveys

The Lodge
Greenhough Road
Lichfield
Staffs. WS13 7AU
Tel : 07764 585084
email :- office@beacon-lichfield.co.uk

Project:-
Mythe Farm
Pinwall Lane
Atherstone

Drawing:-
Proposed New Pond
off Atherstone Road

Scales:-	Drawn / Sheet Size
1:200	mjs/A2
Date:-	Drawing No:-
Jan 2025	24-042-25-01