


Road 1

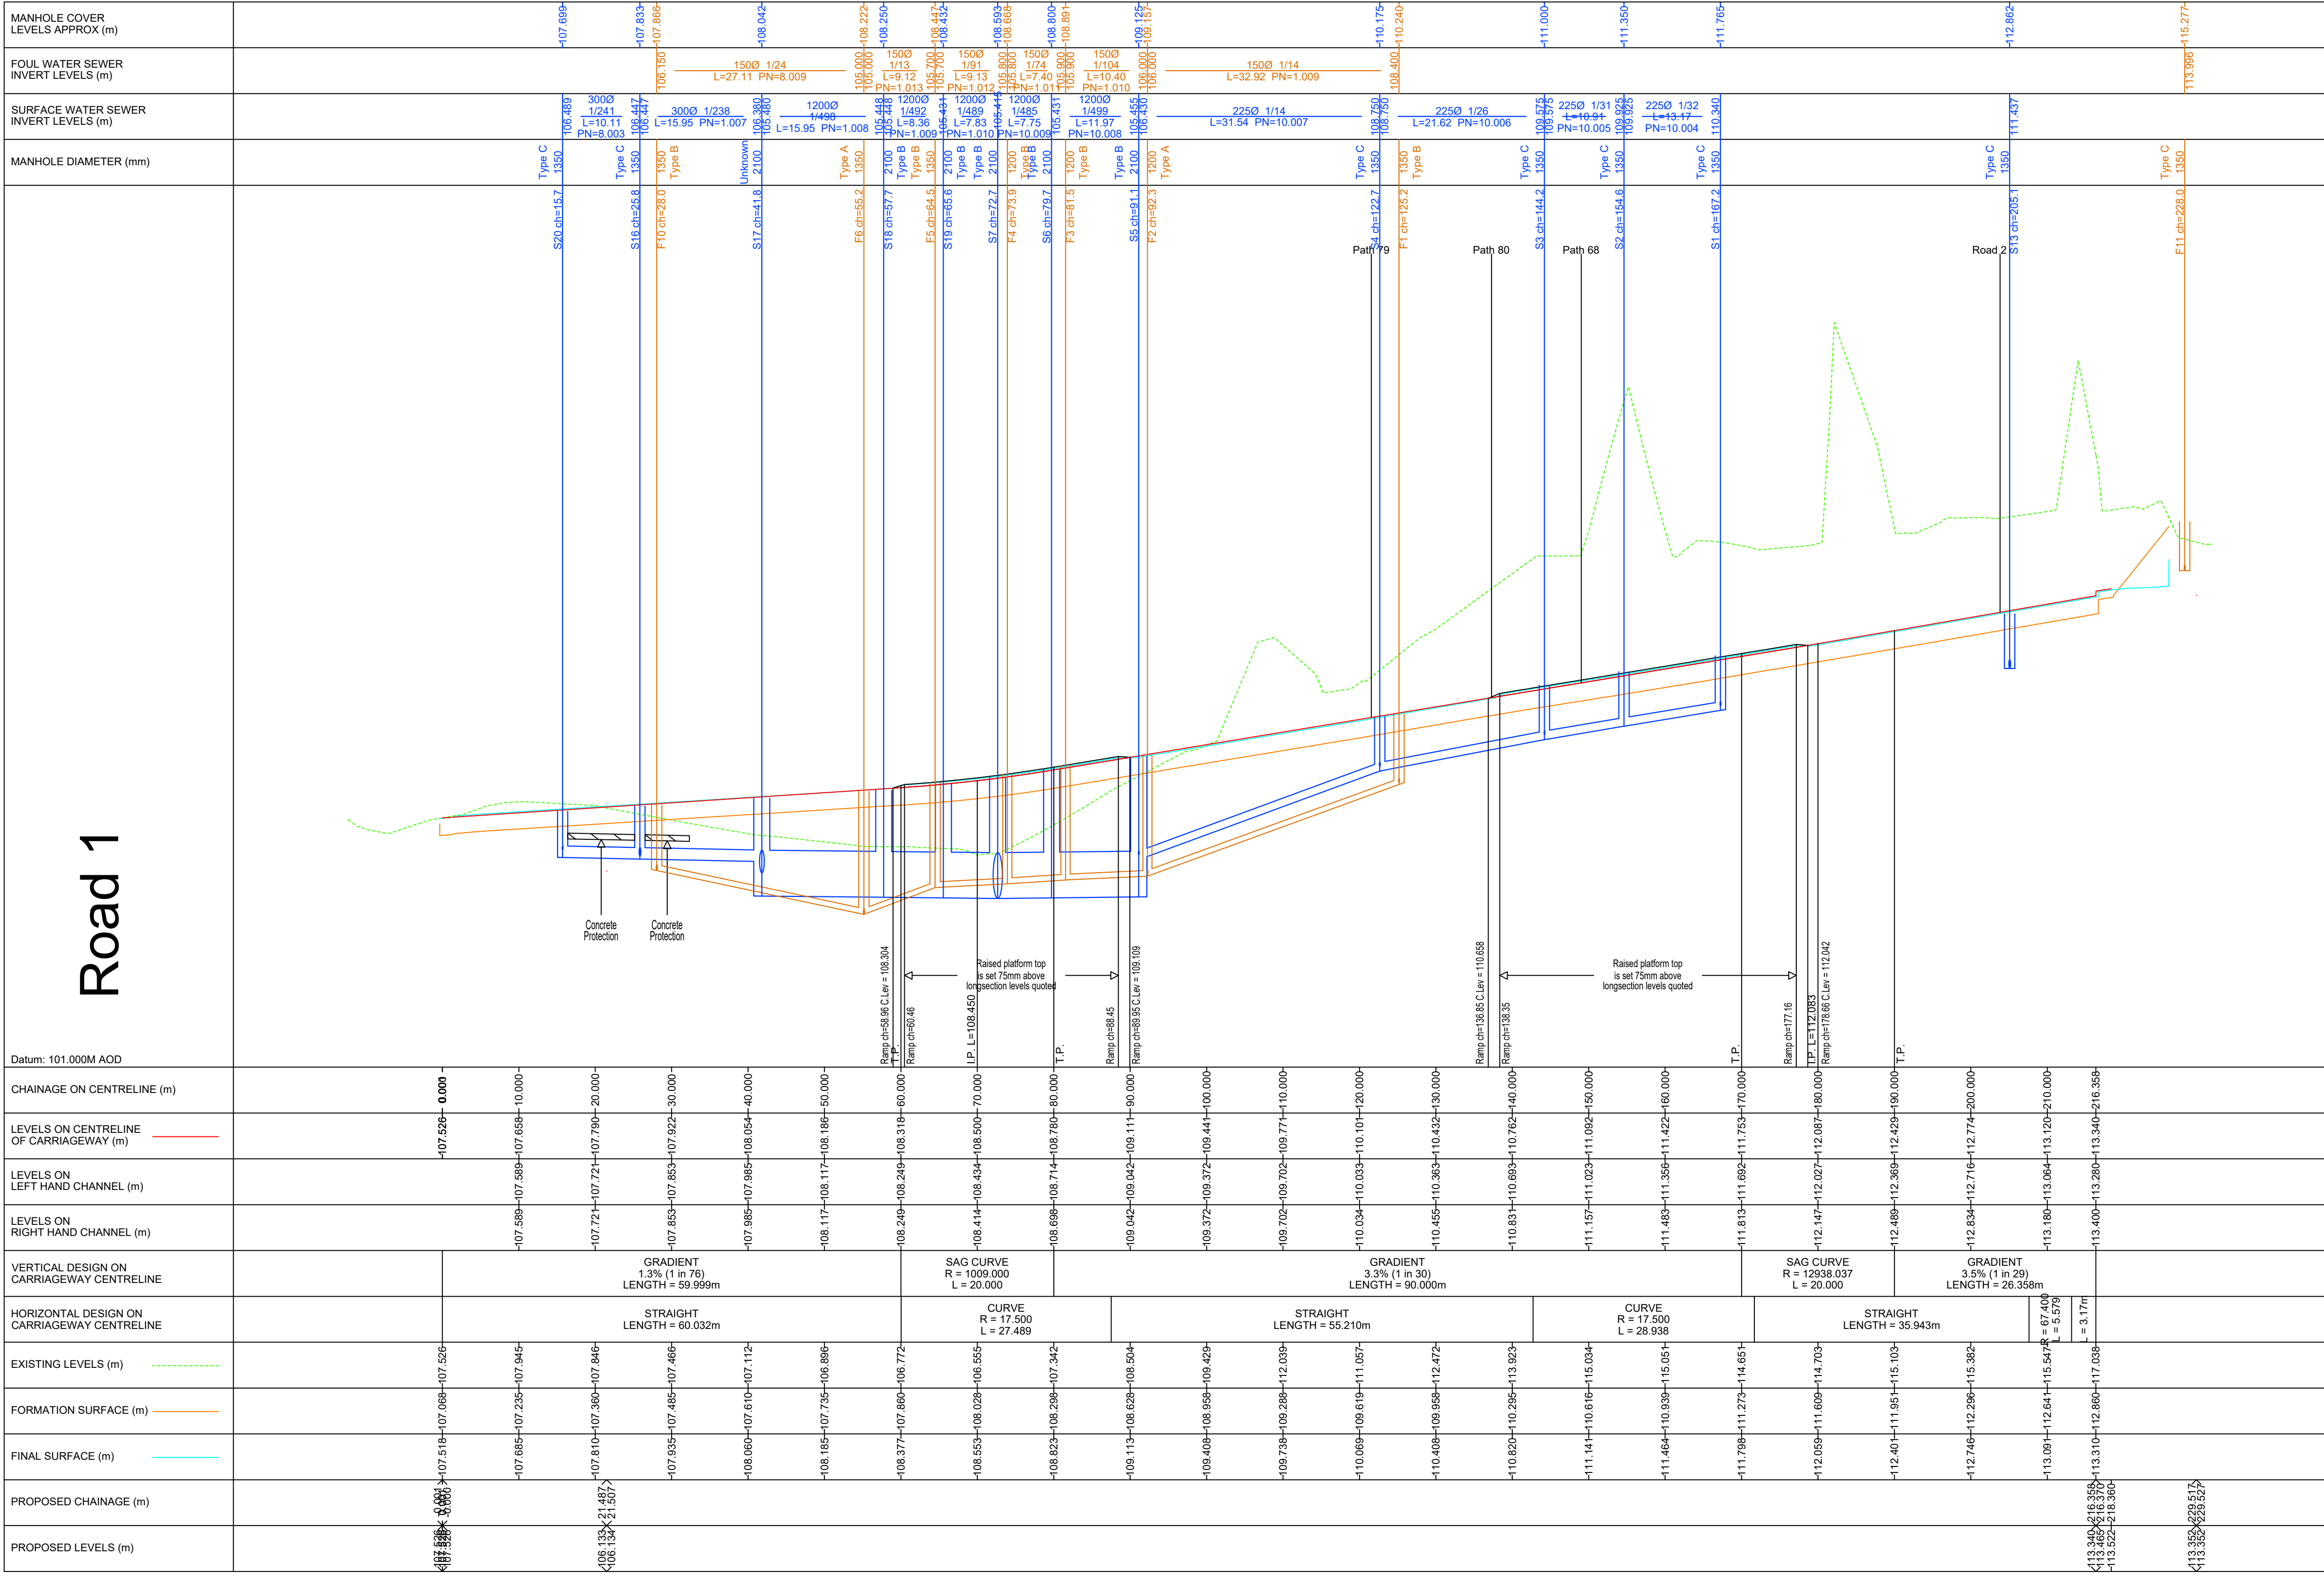

GENERAL NOTES

1. THIS DRAWING IS COPYRIGHT AND SHOULD NOT BE REPRODUCED IN WHOLE OR PART WITHOUT THE WRITTEN CONSENT OF PPCE GROUP LTD.
2. DO NOT SCALE FROM THIS DRAWING.
- 1.3. ALL DIMENSIONS TO BE CHECKED ON SITE AND CO-ORDINATE WITH RELEVANT ARCHITECTS DRAWINGS. ANY DISCREPANCIES TO BE REPORTED TO THE ENGINEER PRIOR TO CONSTRUCTION.
- 1.4. ALL DIMENSIONS IN METRES UNLESS NOTED OTHERWISE.
- 1.5. ALL LEVELS IN METRES.
- 1.6. SIZES HEREON SHALL NOT BE MODIFIED WITHOUT THE WRITTEN APPROVAL OF THE ENGINEER.
- 1.7. THIS DRAWING IS TO BE READ IN CONJUNCTION WITH ALL RELEVANT ENGINEERS DRAWINGS & SPECIFICATIONS.

LONGITUDINAL SECTION NOTES:

1. THE CONTRACTOR SHALL ESTABLISH EXACT LEVELS OF THE EXISTING FOIL AND SURFACE WATER SEWERS, AND/OR PROPOSED LEVEL AT DISCHARGE POINT, PRIOR TO THE COMMENCEMENT OF ANY DRAINAGE WORKS.
2. THE CONTRACTOR MUST ENSURE THAT THE GRADIENTS INDICATED ON THE LONGITUDINAL SECTIONS ARE CHECKED BETWEEN THE LEVELS SHOWN, PRIOR TO LAYING PIPES. AT NO TIMES MUST THE CONTRACTOR PROCEED WITH PIPE LAYING BY DAILING THE GRADIENT SHOWN INTO A LASER WITHOUT CHECKING. ANY DISCREPANCY IN THIS RESPECT MUST BE REPORTED TO THE ENGINEER PRIOR TO PIPE LAYING.
3. THE CONTRACTOR SHALL CHECK HIS PIPE GRADIENTS BY MEANS OF PROFILES AND TRAVELLER TO VERIFY THE LASER GRADIENTS.
4. IN THE EVENT OF THE ABOVE PROCEDURES NOT BEING FOLLOWED, THE CLIENT WILL ACCEPT NO RESPONSIBILITY WHATSOEVER FOR ANY CONSEQUENTIAL LOSS OR DAMAGE.
5. THE CONTRACTOR IS RESPONSIBLE FOR ENSURING THAT ALL WORKS ARE TO THE SATISFACTION OF THE ENGINEER AND SHALL BE DEEMED TO HAVE INCLUDED WITHIN HIS RATES FOR ANY NECESSARY TESTING.
6. ALL PIPES SHALL BE LAID WITH SOFFITS LEVEL, UNLESS OTHERWISE SPECIFIED.
7. ALL ADAPTABLE DRAINAGE MUST BE LAID IN ACCORDANCE WITH DESIGN AND CONSTRUCTION GUIDANCE CURRENT EDITION, TOGETHER WITH THE SEWERAGE UNDERTAKERS REQUIREMENTS.
8. CLIENT TO CHECK ALL POSITIONS, SIZES, LEVELS OF EXISTING SERVICES PRIOR TO THE COMMENCEMENT OF WORKS ON SITE AND REPORT ANY DISCREPANCIES IMMEDIATELY FOR DIVERSIONS TO BE ARRANGED

PRELIMINARY
SUBJECT TO SECTION 104 AND 38
APPROVAL
NOT FOR CONSTRUCTION

FOR DRAINAGE CONSTRUCTION GUIDANCE NOTES
REFER TO DRAWING NO HTF-PPC-00-XX-DR-C-0501

THIS DRAWING IS TO BE READ IN CONJUNCTION WITH
ALL RELEVANT DESIGN DRAWINGS AND OTHER
INFORMATION

CLASS 'S' BEDDING AND SURROUND FOR ALL SEWERS
UNLESS SHOWN OTHERWISE REFER TO MANHOLE
CONSTRUCTION DETAILS FOR FURTHER INFORMATION

ALL ADAPTABLE DRAINAGE MUST BE LAID IN ACCORDANCE WITH
DESIGN AND CONSTRUCTION GUIDANCE CURRENT EDITION
TOGETHER WITH THE SEWERAGE UNDERTAKERS REQUIREMENTS

P1	INITIAL ISSUE.
NB	07.09.23 LH
07.09.23	NGW
07.09.23	

REV.	REVISION NOTE/COMMENT
DRW BY	DATE
CKK BY	DATE
APP BY	DATE



40 St. Paul's Square
Birmingham
B3 1FQ
United Kingdom

T. +44 (0)121 592 0000
E. info@patrickparsons.co.uk
W. www.patrickparsons.co.uk

Client
TRICAS CONSTRUCTION

Project
HILL TOP FARM, EARL SHILTON

Drawing
**ROAD AND SEWER SECTIONS
SHEET 1 OF 4**

Drawn NB	Date SEPT 23
Patrick Parsons Project No. 11681	Scale @ A1 1:500 H 1:100 V

Status Description STAGE APPROVAL	Status S4
Drawing No. (project-originator-volume-level-type-role-number) HTF-PPC-00-XX-DR-0641	Revision P1