DEVELOPMENT
SERVICES
2 5 MAR 2009
RECEIVED

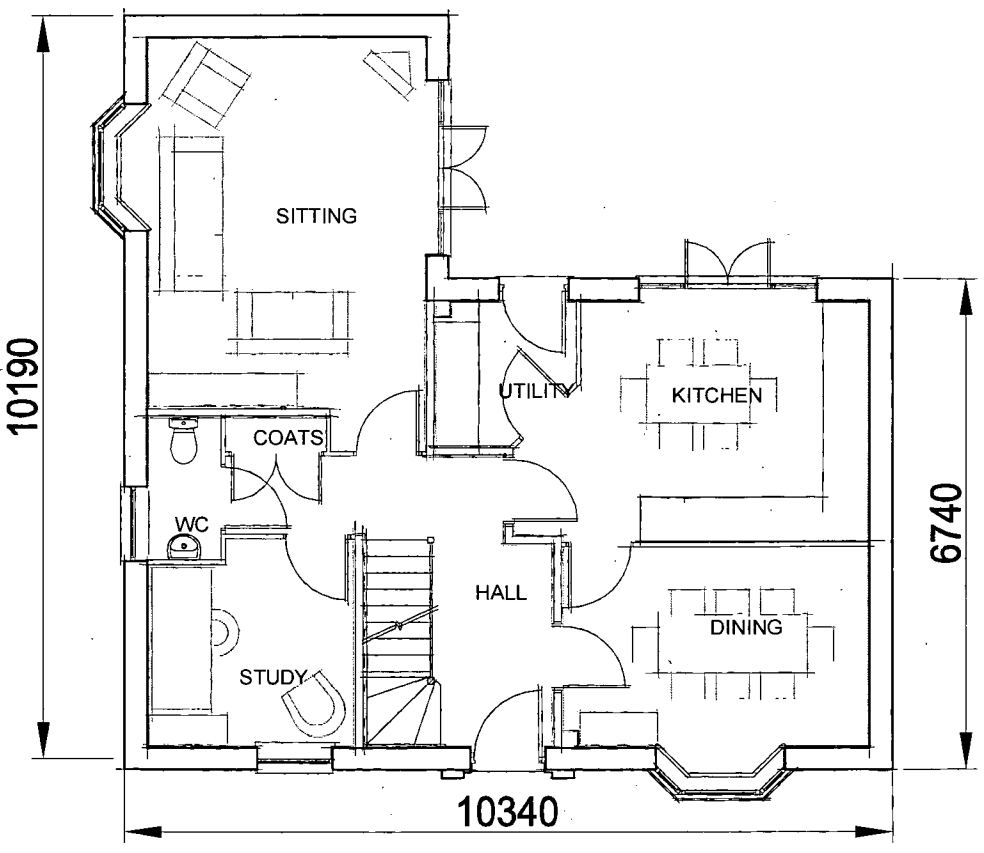

GROUND FLOOR PLAN
H436--5

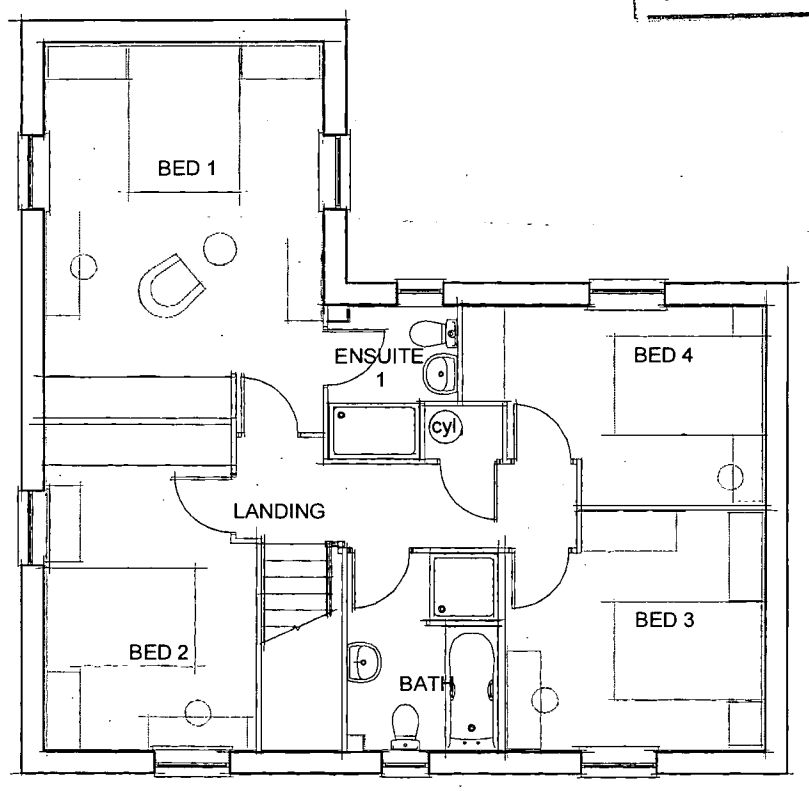

FIRST FLOOR PLAN
H436--5

TOTAL FLOOR AREA - 1591 Sqft

DAVID WILSON HOMES

Date: Feb 09

Description: Please refer to Data Sheet for full revisions

Rev: A

House Type: H436---5
Description: Planning Sheet 2 of 2
Site/Marketing Name:
Site Ref:
Scale: 1:100 Date: April 08 Drawn: AW Checked: Spec: A1