



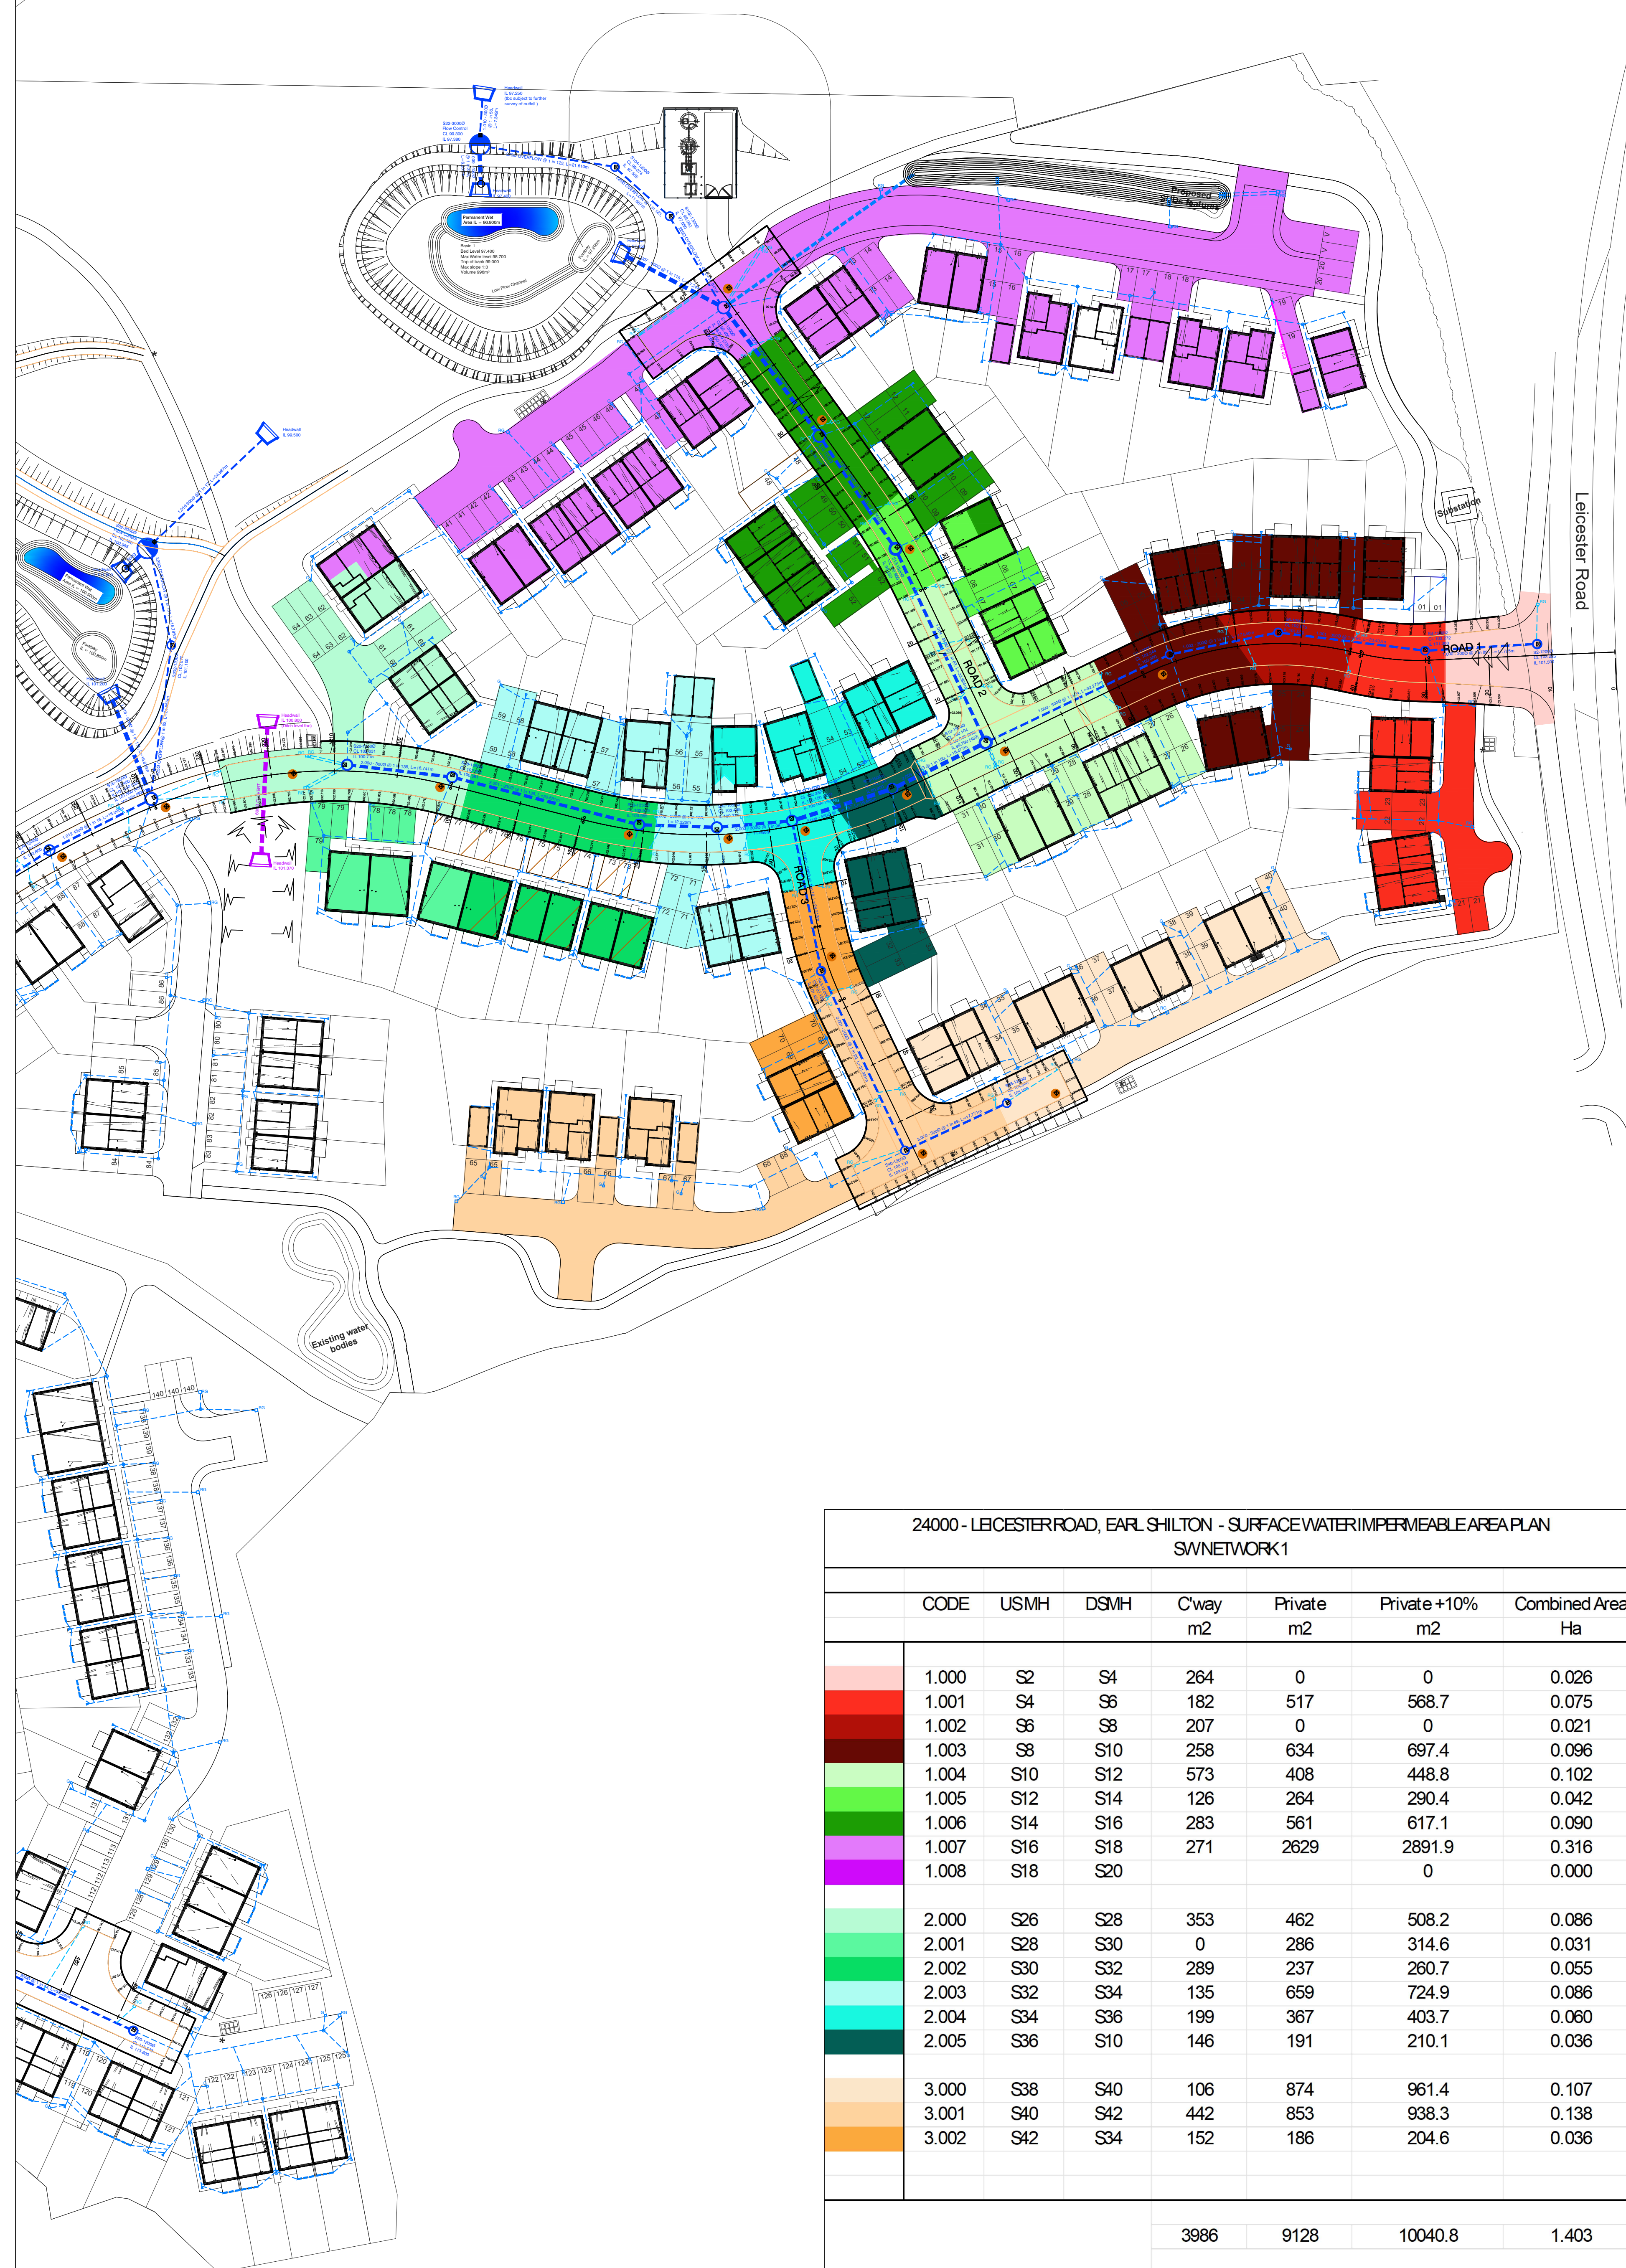

Notes
 © This drawing is the copyright of the Engineers and may not be reproduced or used except by written permission.
 Drawings must not be scaled. Work to figured dimensions only

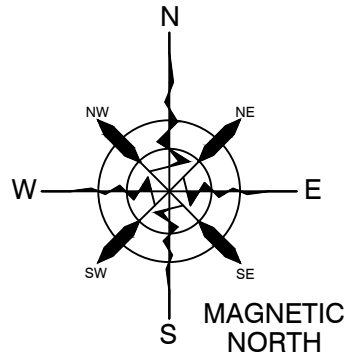

Scale 1:500

A	14.01.2025	Update drainage proposals in line with latest hydraulic calculations	AJM
REV	DATE	AMENDMENT	BY



DRAWING STATUS: **PRELIMINARY**

CLIENT

Vistry 
Partnerships

PROJECT
Leicester Road,
Earl Shilton

TITLE
Drainage Area Plan

DATE 26.11.24		DRAWN BPL
SCALE 1:500	SIZE A0	CHECKED DJH

DRAWING NUMBER	REVISION
24000-106	A