


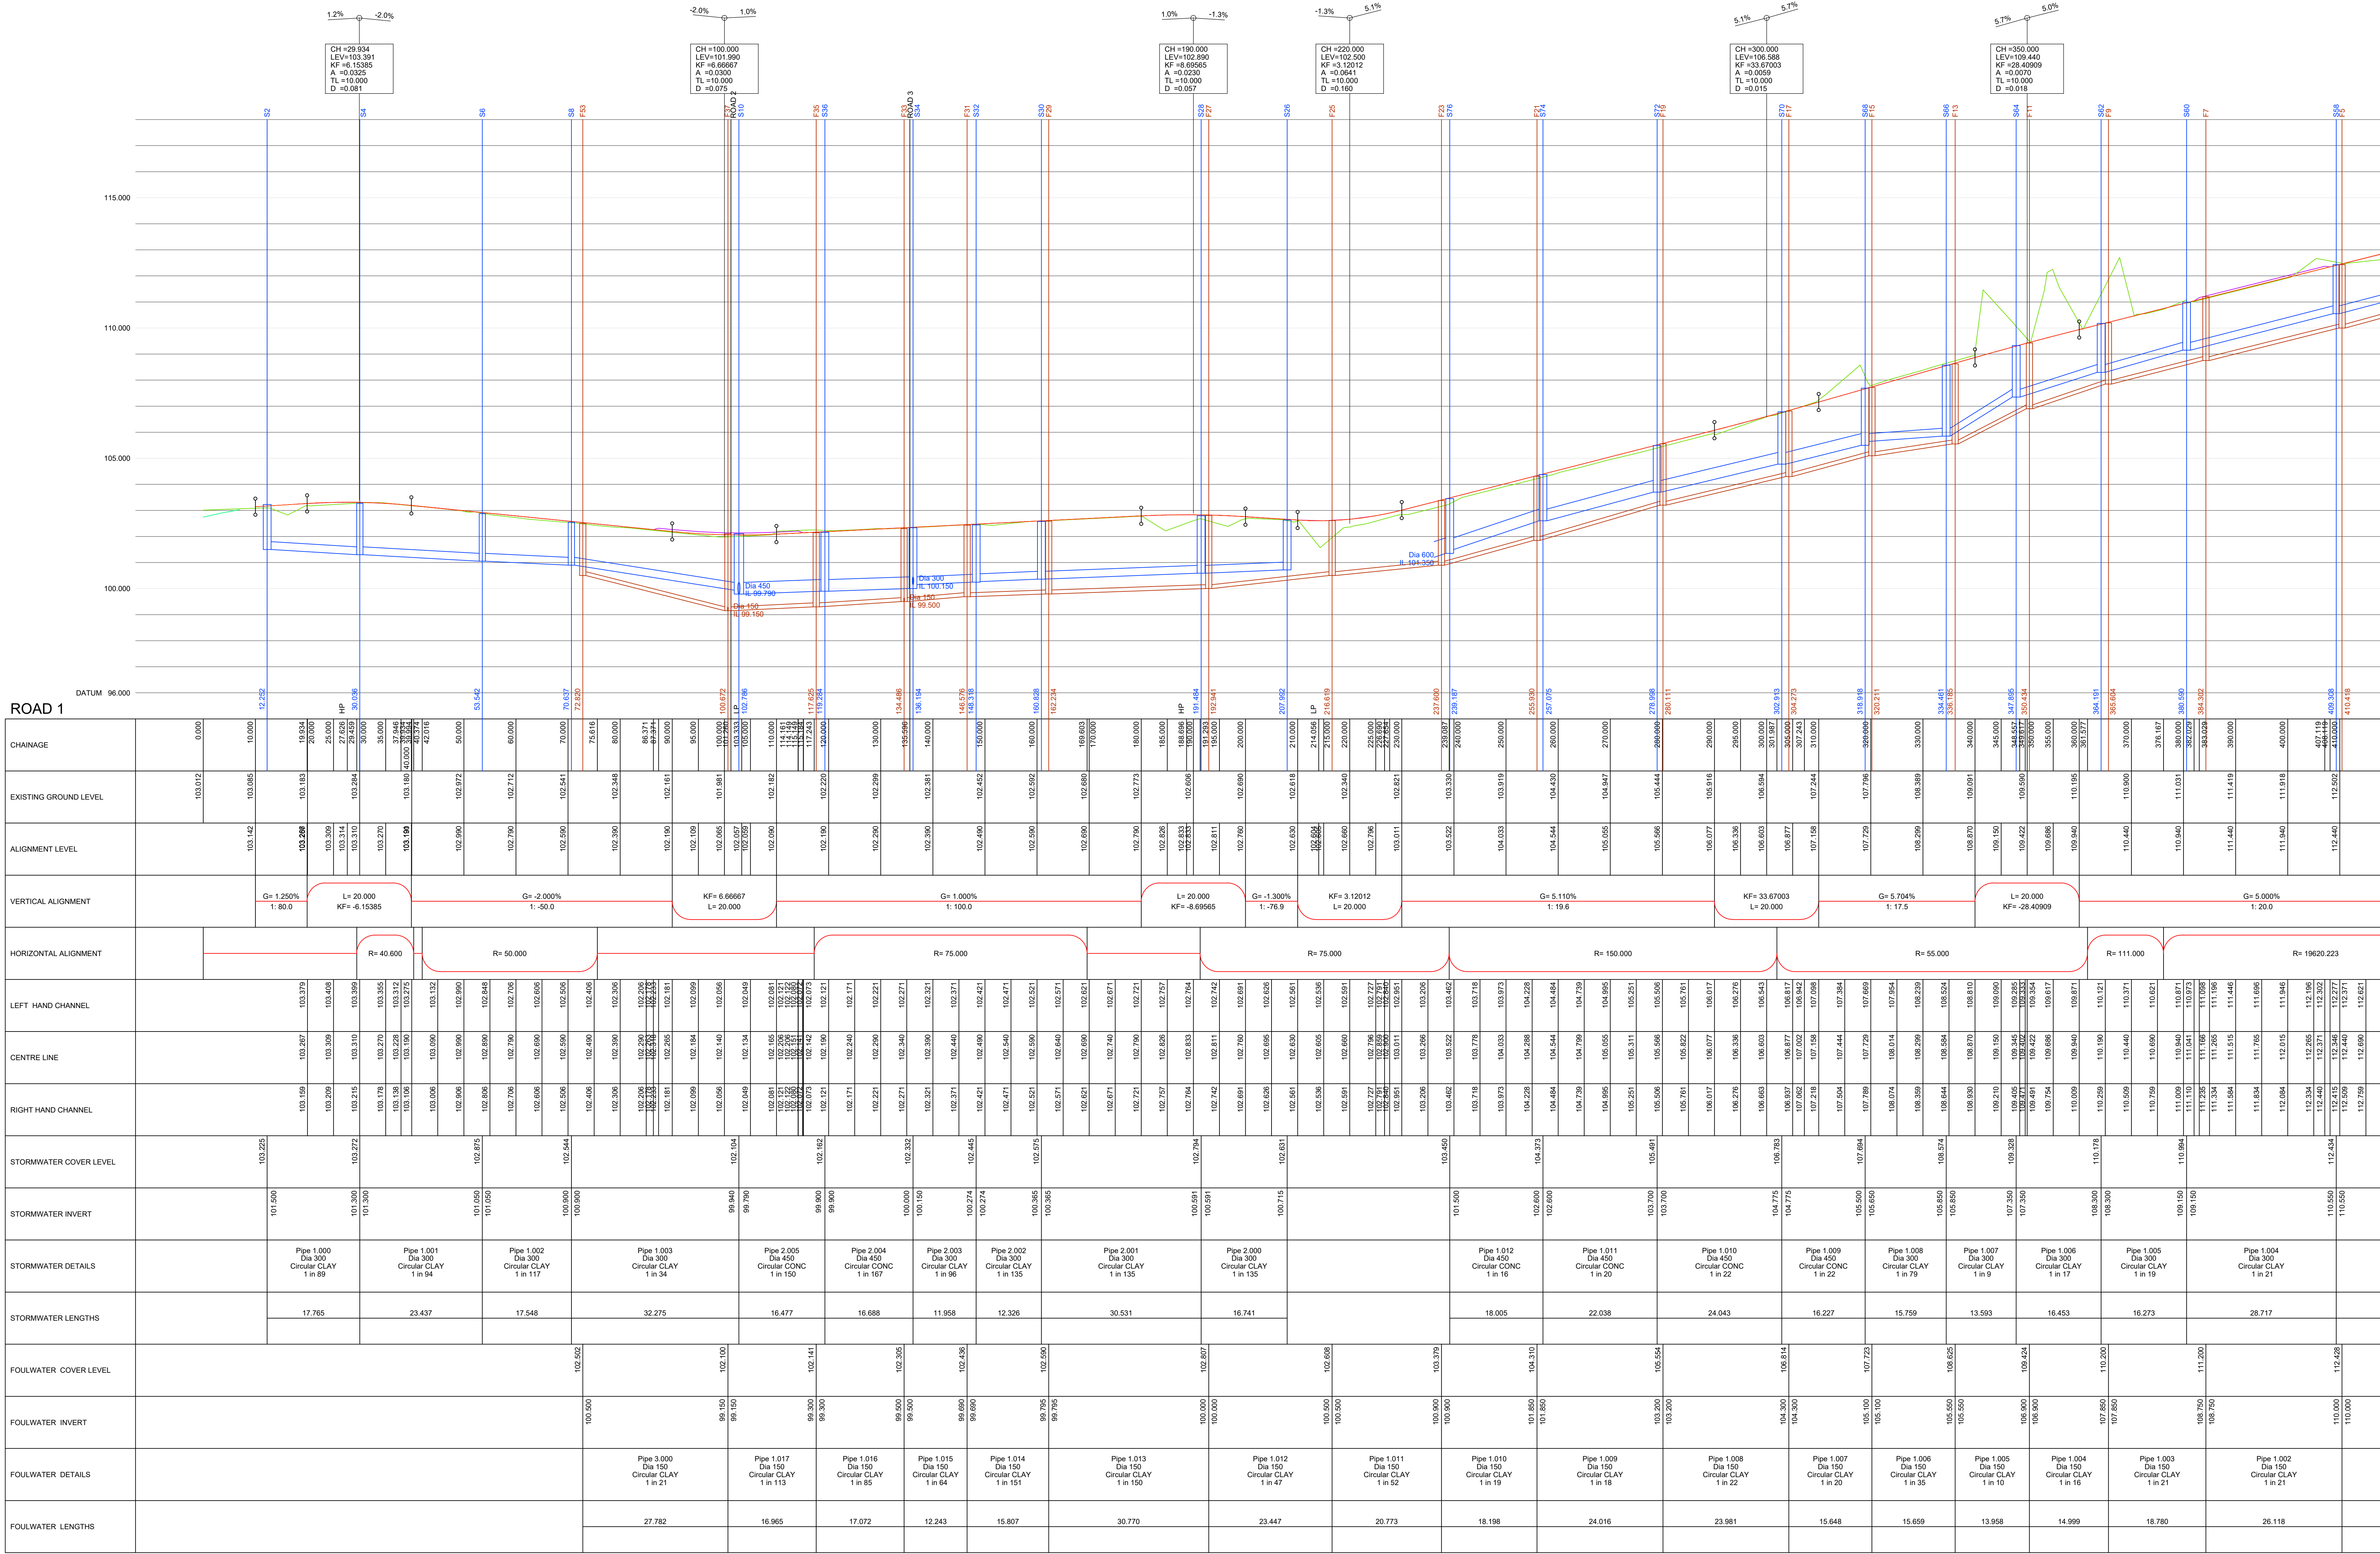

Refer to
24000-109

Notes
© This drawing is the copyright of the Engineers and may not be reproduced or used except by written permission.
Drawings must not be scaled. Work to figured dimensions only

A 14.01.2025 Update in line with latest hydraulic calculations AJM

REV DATE AMENDMENT BY

M&H
MUCKLOW & HARRIS
CONSULTING CIVIL & STRUCTURAL ENGINEERS
8 Ardent Court, t: 0121 771 0848
William James Way, e: info@mucklowandharris.co.uk
Bentley in Arden, B85 5DF w: www.mucklowandharris.co.uk

DRAWING STATUS: COMMENT / APPROVAL

CLIENT



PROJECT
Leicester Road,
Earl Shilton

TITLE
Longitudinal Sections
(Sheet 1 of 2)

DATE 29.11.24
SCALE 1:500
DRAWN BPL
CHECKED DJH

DRAWING NUMBER 24000-108
REVISION A