


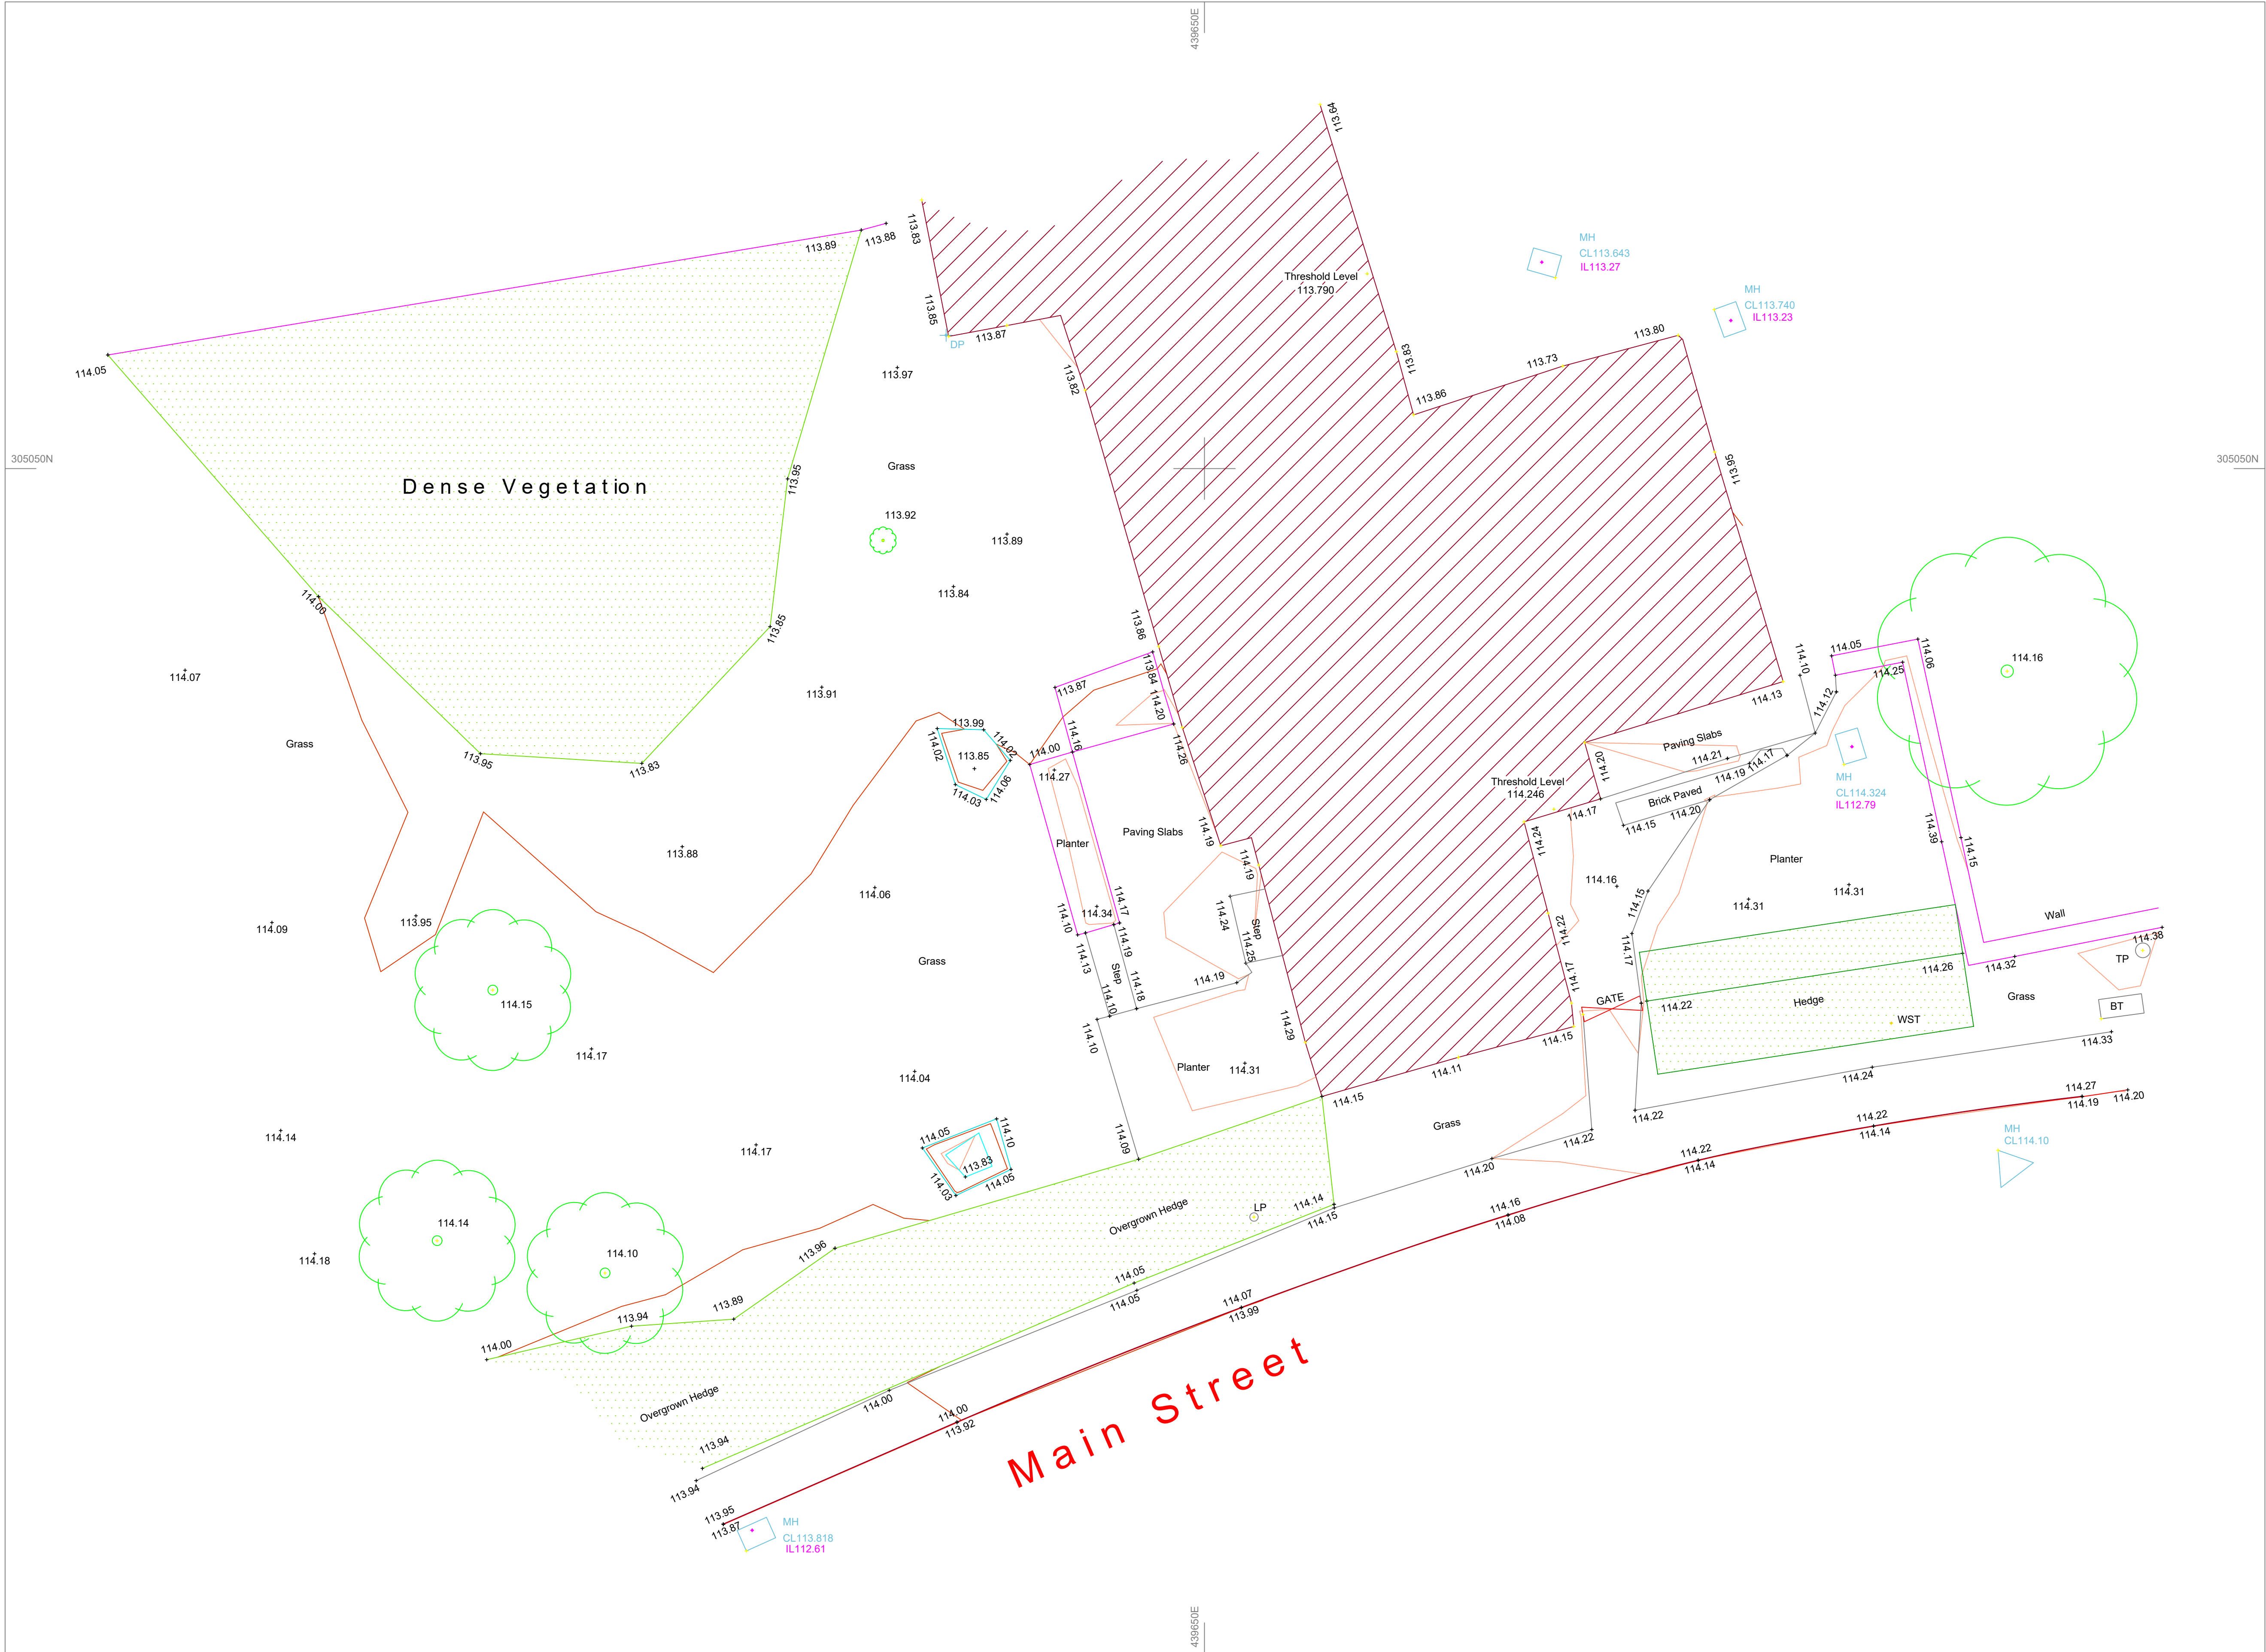

NOTE:

This survey has been related to original site grid supplied by client.

All dimensions should be confirmed on site prior to the commencement of any works.

All dimensions have been measured or estimated from ground level.

Every effort is made to identify all visible above ground features, however it should be borne in mind that items may be obscured at the time of the survey.

NORTH

LEGEND:

- Station and Name
- Gate
- Tree
- Vegetation

DRAINAGE ATRIBUTES:

- IC..... Inspection chamber
- CL..... Cover level
- IL..... Invert level
- P Inv Ø0.25..... Pipe invert (diameter)
- QY..... Gully
- KO..... Kerf Outlet
- MH..... Manhole

BUILDING DATUM:

- RL..... Ridge Line
- FFL..... Finished Floor Level
- SOF..... Soffit Level

FENCE TYPES:

- CBF..... Close Board
- PRF..... Post and Rail
- PWF..... Post and Wire
- BWF..... Barbed Wire
- PLF..... Post and lath
- IR..... Iron Railings
- CLF..... Chain Link
- PPF..... Post and Panel

MISCELLANEOUS:

- FH..... Fire Hydrant
- WSV..... Stop valve
- WST..... Stop Tap
- WO..... Wash Out
- RE..... Rodding eye
- CTV..... Cable TV
- GP..... Gate Post
- LP..... Lamp Post
- SP..... Sign Post
- EP..... Electricity Post
- TP..... Telegraph Post
- TL..... Traffic light
- RNP..... Road Name Plate
- BOL..... Bollard
- STAY..... Cable Stay
- EIC..... Electric Inspection Cover
- GAS..... Gas Inspection Cover
- TOB..... Top of Bank
- BOB..... Bottom of Bank
- DK..... Drop Kerf
- OHE..... Overhead Electric Cable
- OHBT..... Overhead BT Cable
- FTP..... Footpath

Date	Revision Description	By	Chkd	Rev
------	----------------------	----	------	-----



Tudorgate | Grange Business Park |
Enderby Road | Whetstone | Leicester |
LE8 6EP

Project Name:
Manor House Farm, Carlton, Market Bosworth, CV13 OBZ

Drawing Reference:
TOPO_SURVEY-05.07.24

Revision: Revision Date:

Sheet Size: A1 Scale: NTS

Drawn By: JMY Checked: JMY

Drawing Status:
CONSTRUCTION