



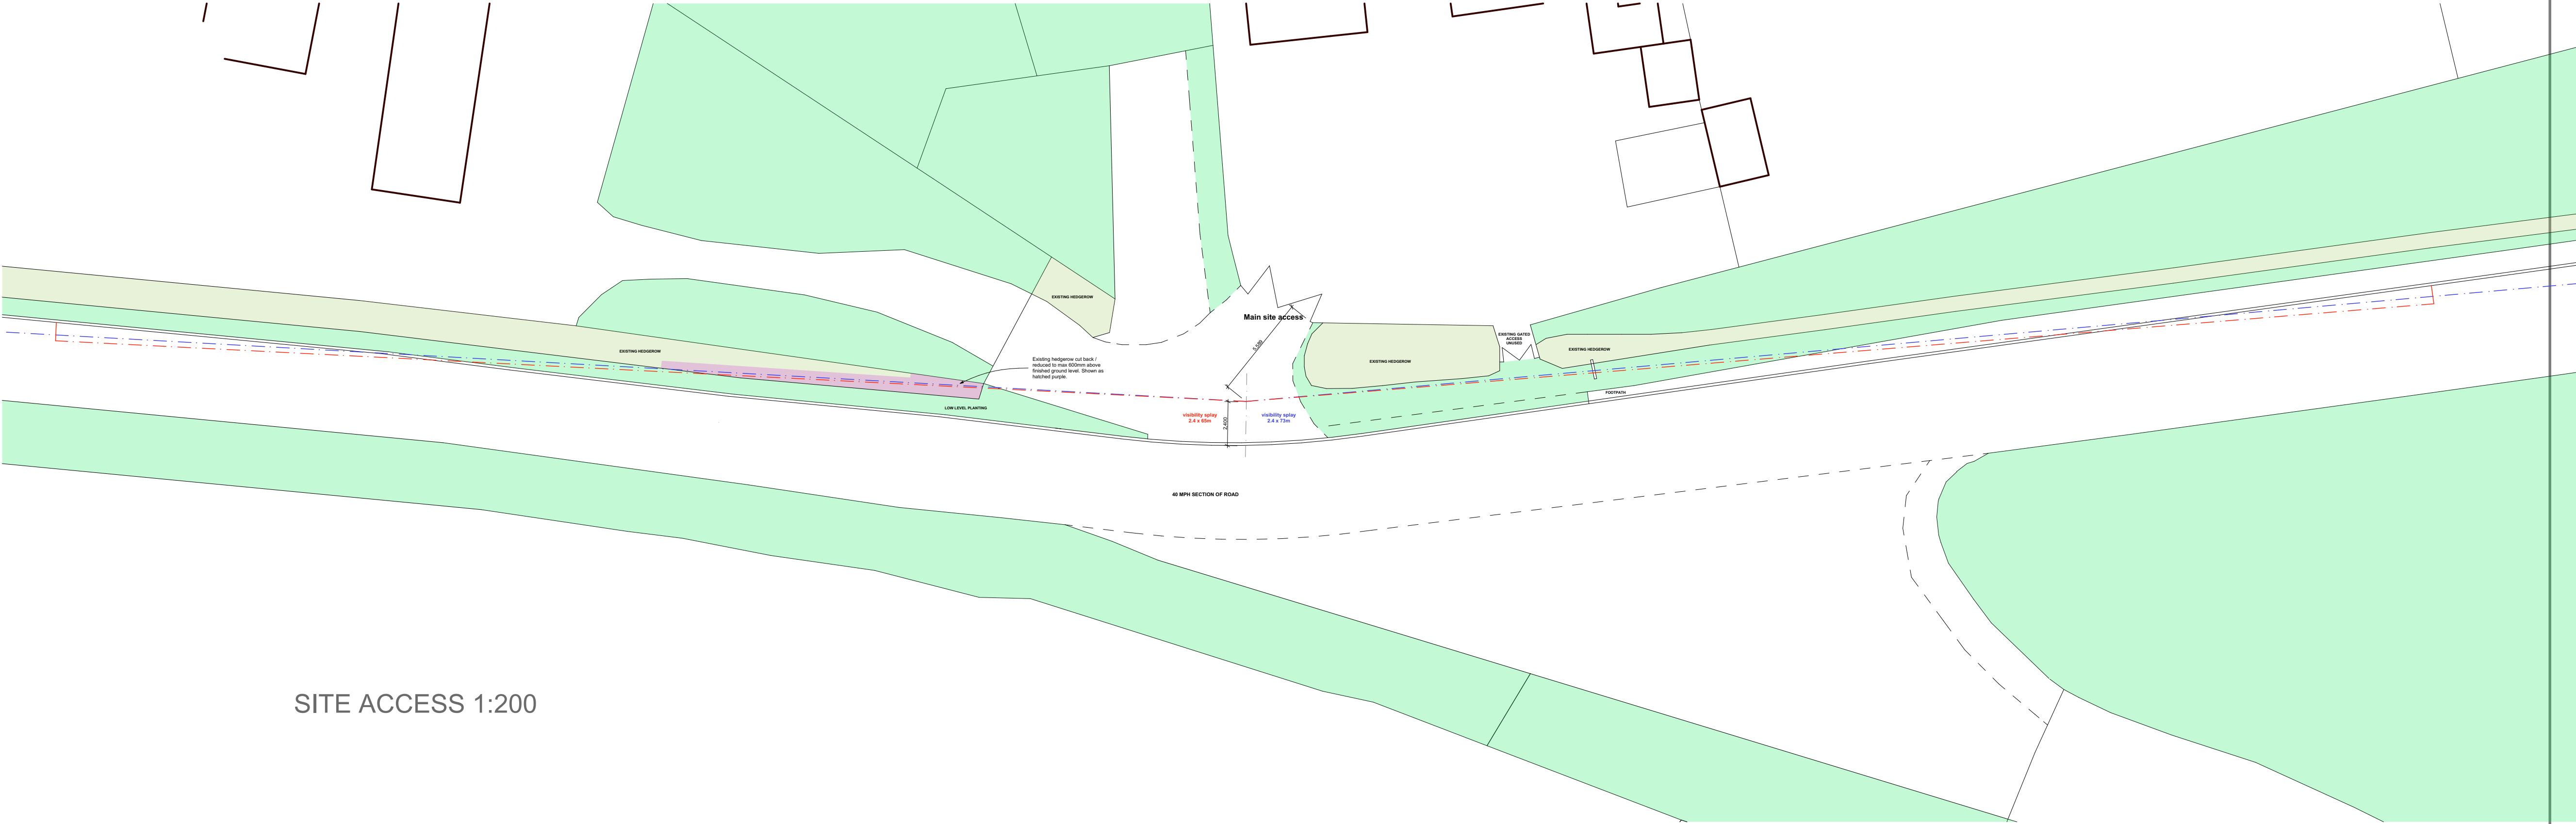

SITE ACCESS 1:200

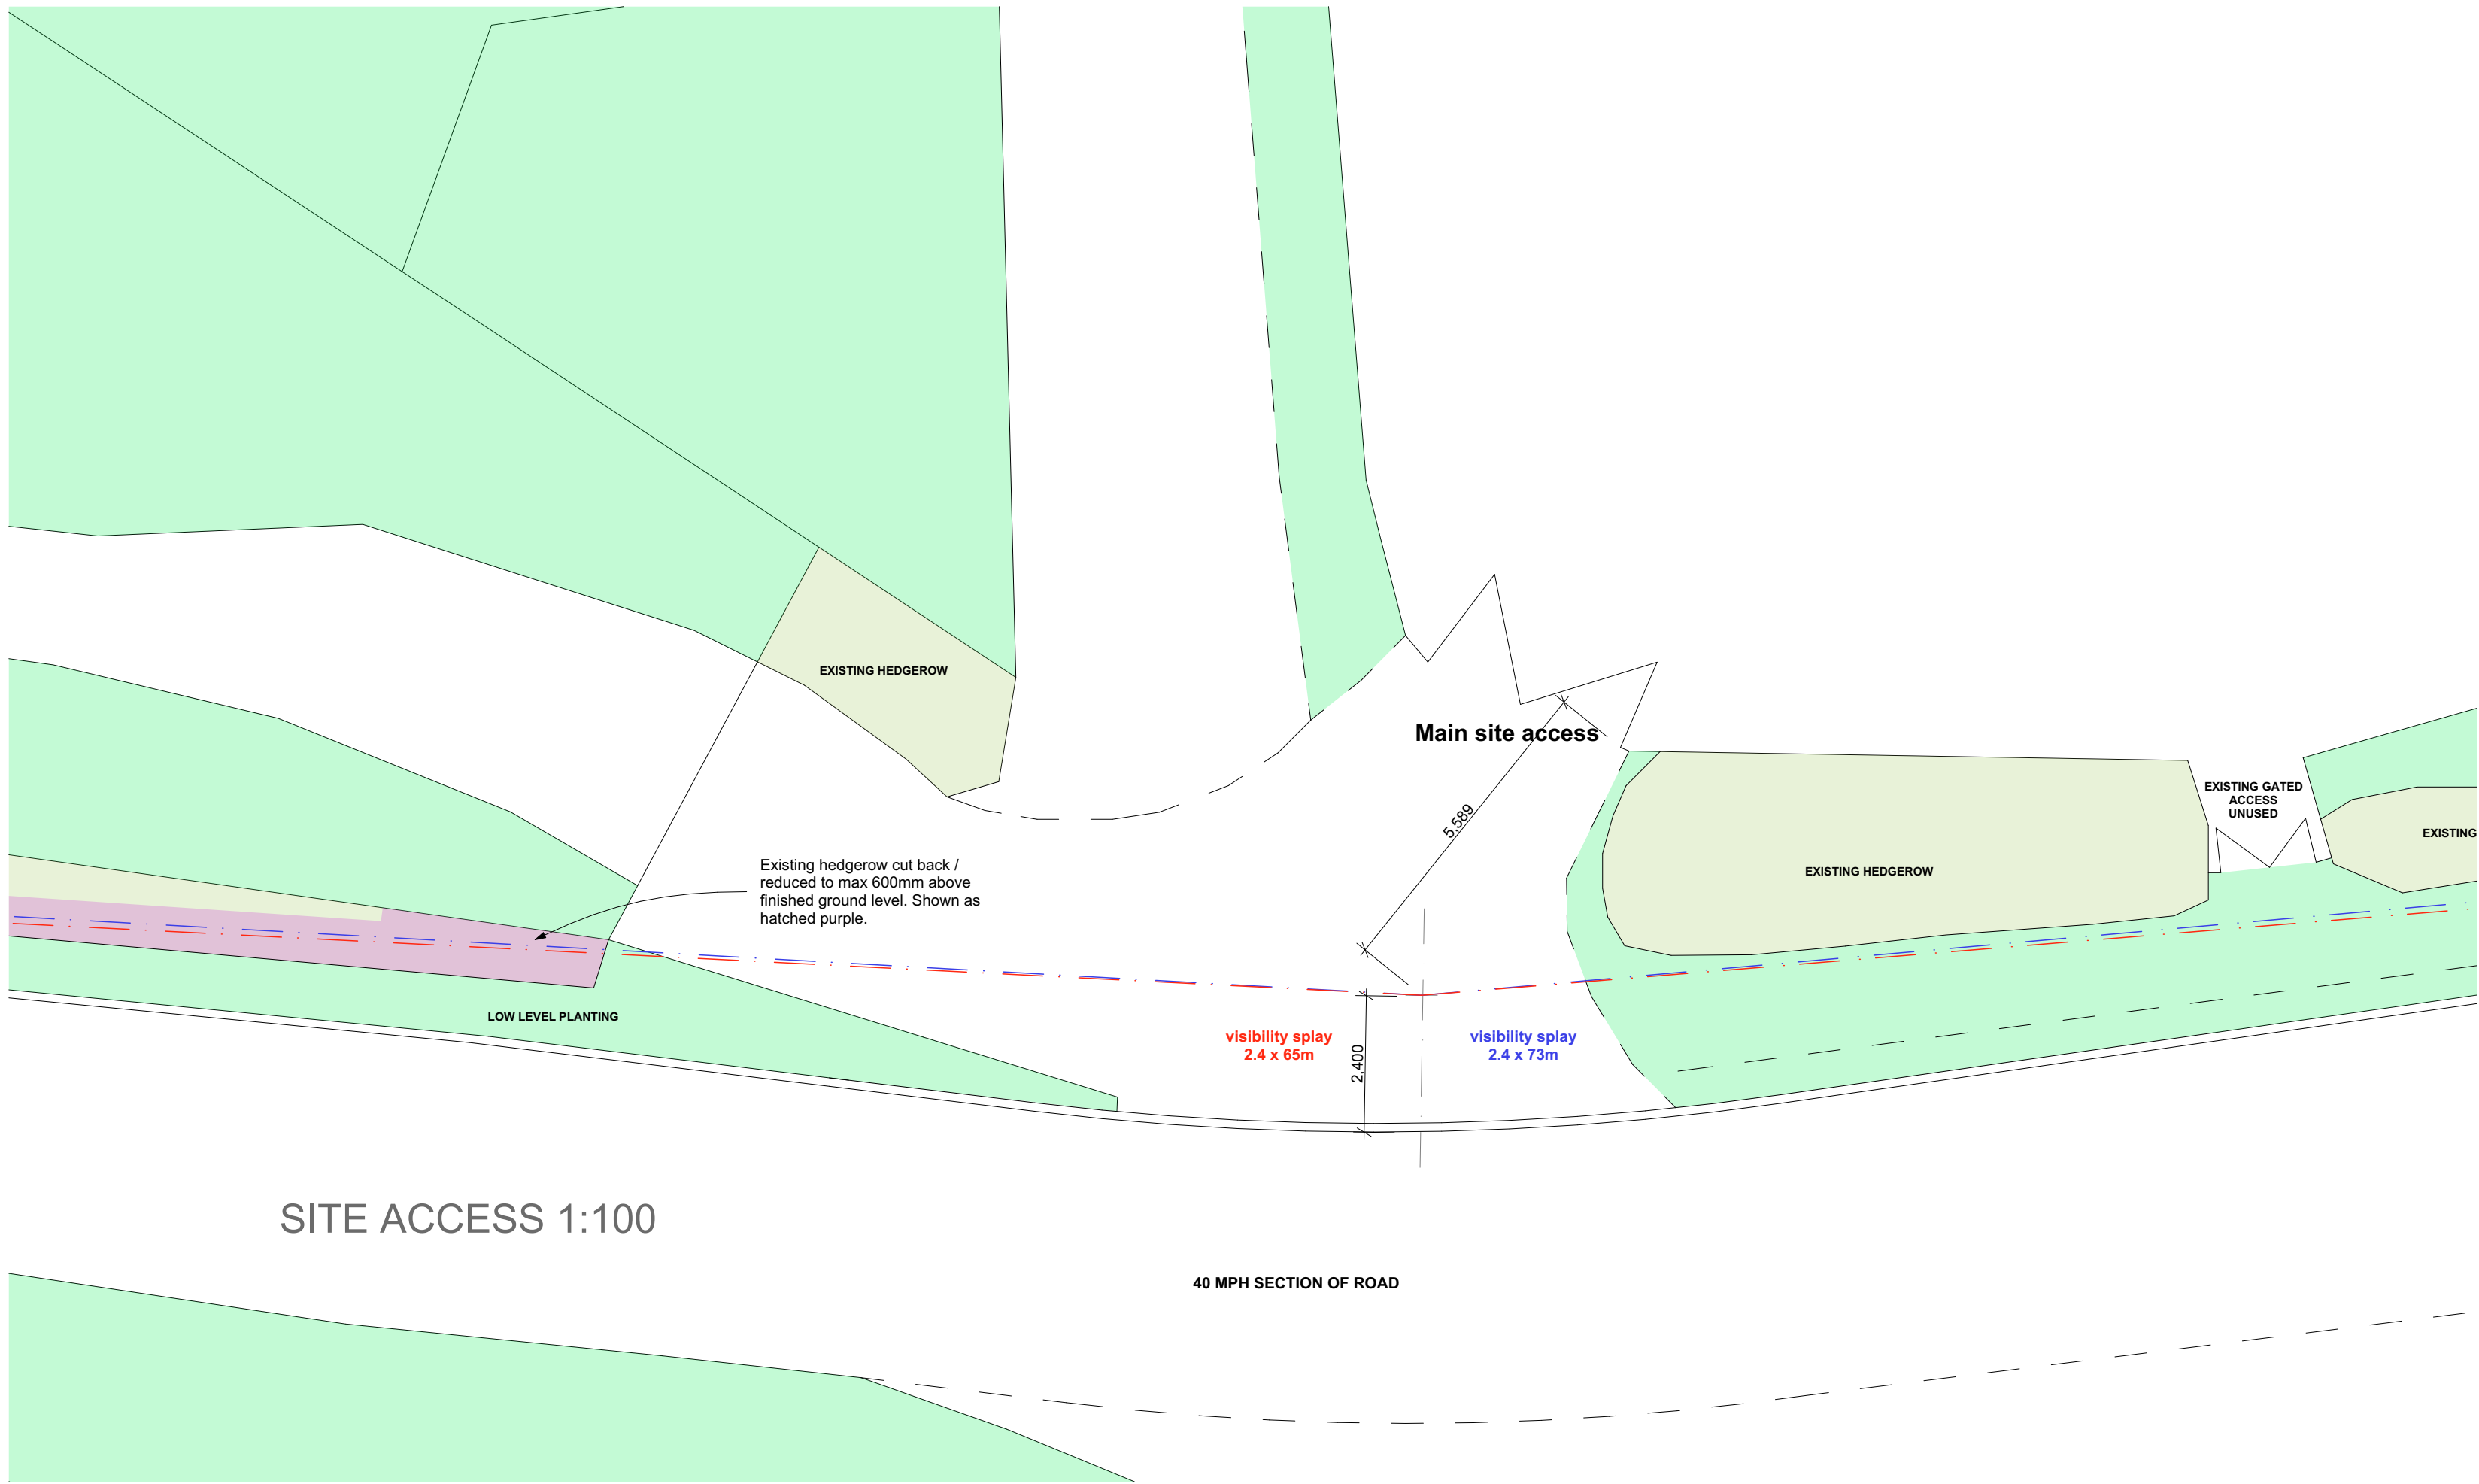

SITE ACCESS 1:100

- Notes**
- 1) This drawing MUST NOT BE SCALED. Unless being used for planning purposes.
 - 2) All dimensions to be CHECKED ON SITE and any DISCREPANCY reported to the Architects.
 - 3) The site boundary shown is the best assumed from available data and does NOT represent legal ownership.

Revisions.	
☐ APPROVAL	☐ INFORMATION
☐ PRELIMINARY	☐ FOR CONSTRUCTION
Project NEW STABLES RESERVOIR ROAD THORNTON	
Client MR & MRS GREENSMITH	
Drawing Title EXISTING HIGHWAY ACCESS	
Drawing By PJT	Checked By JHS
Date SEPTEMBER 2024	Scale AS SHOWN @ A1
Drawing Number 7958 / 103	Revision
UNIT 4B FIR TREE LANE GROBY LEICESTERSHIRE LE6 0FH TEL. 0116 254 7868 EMAIL: enquiries@gwh.co.uk	
www.gwh.co.uk Hood Ltd Registered in England No.4088022	