






PROPOSED REAR
ELEVATION SCALE
1:50

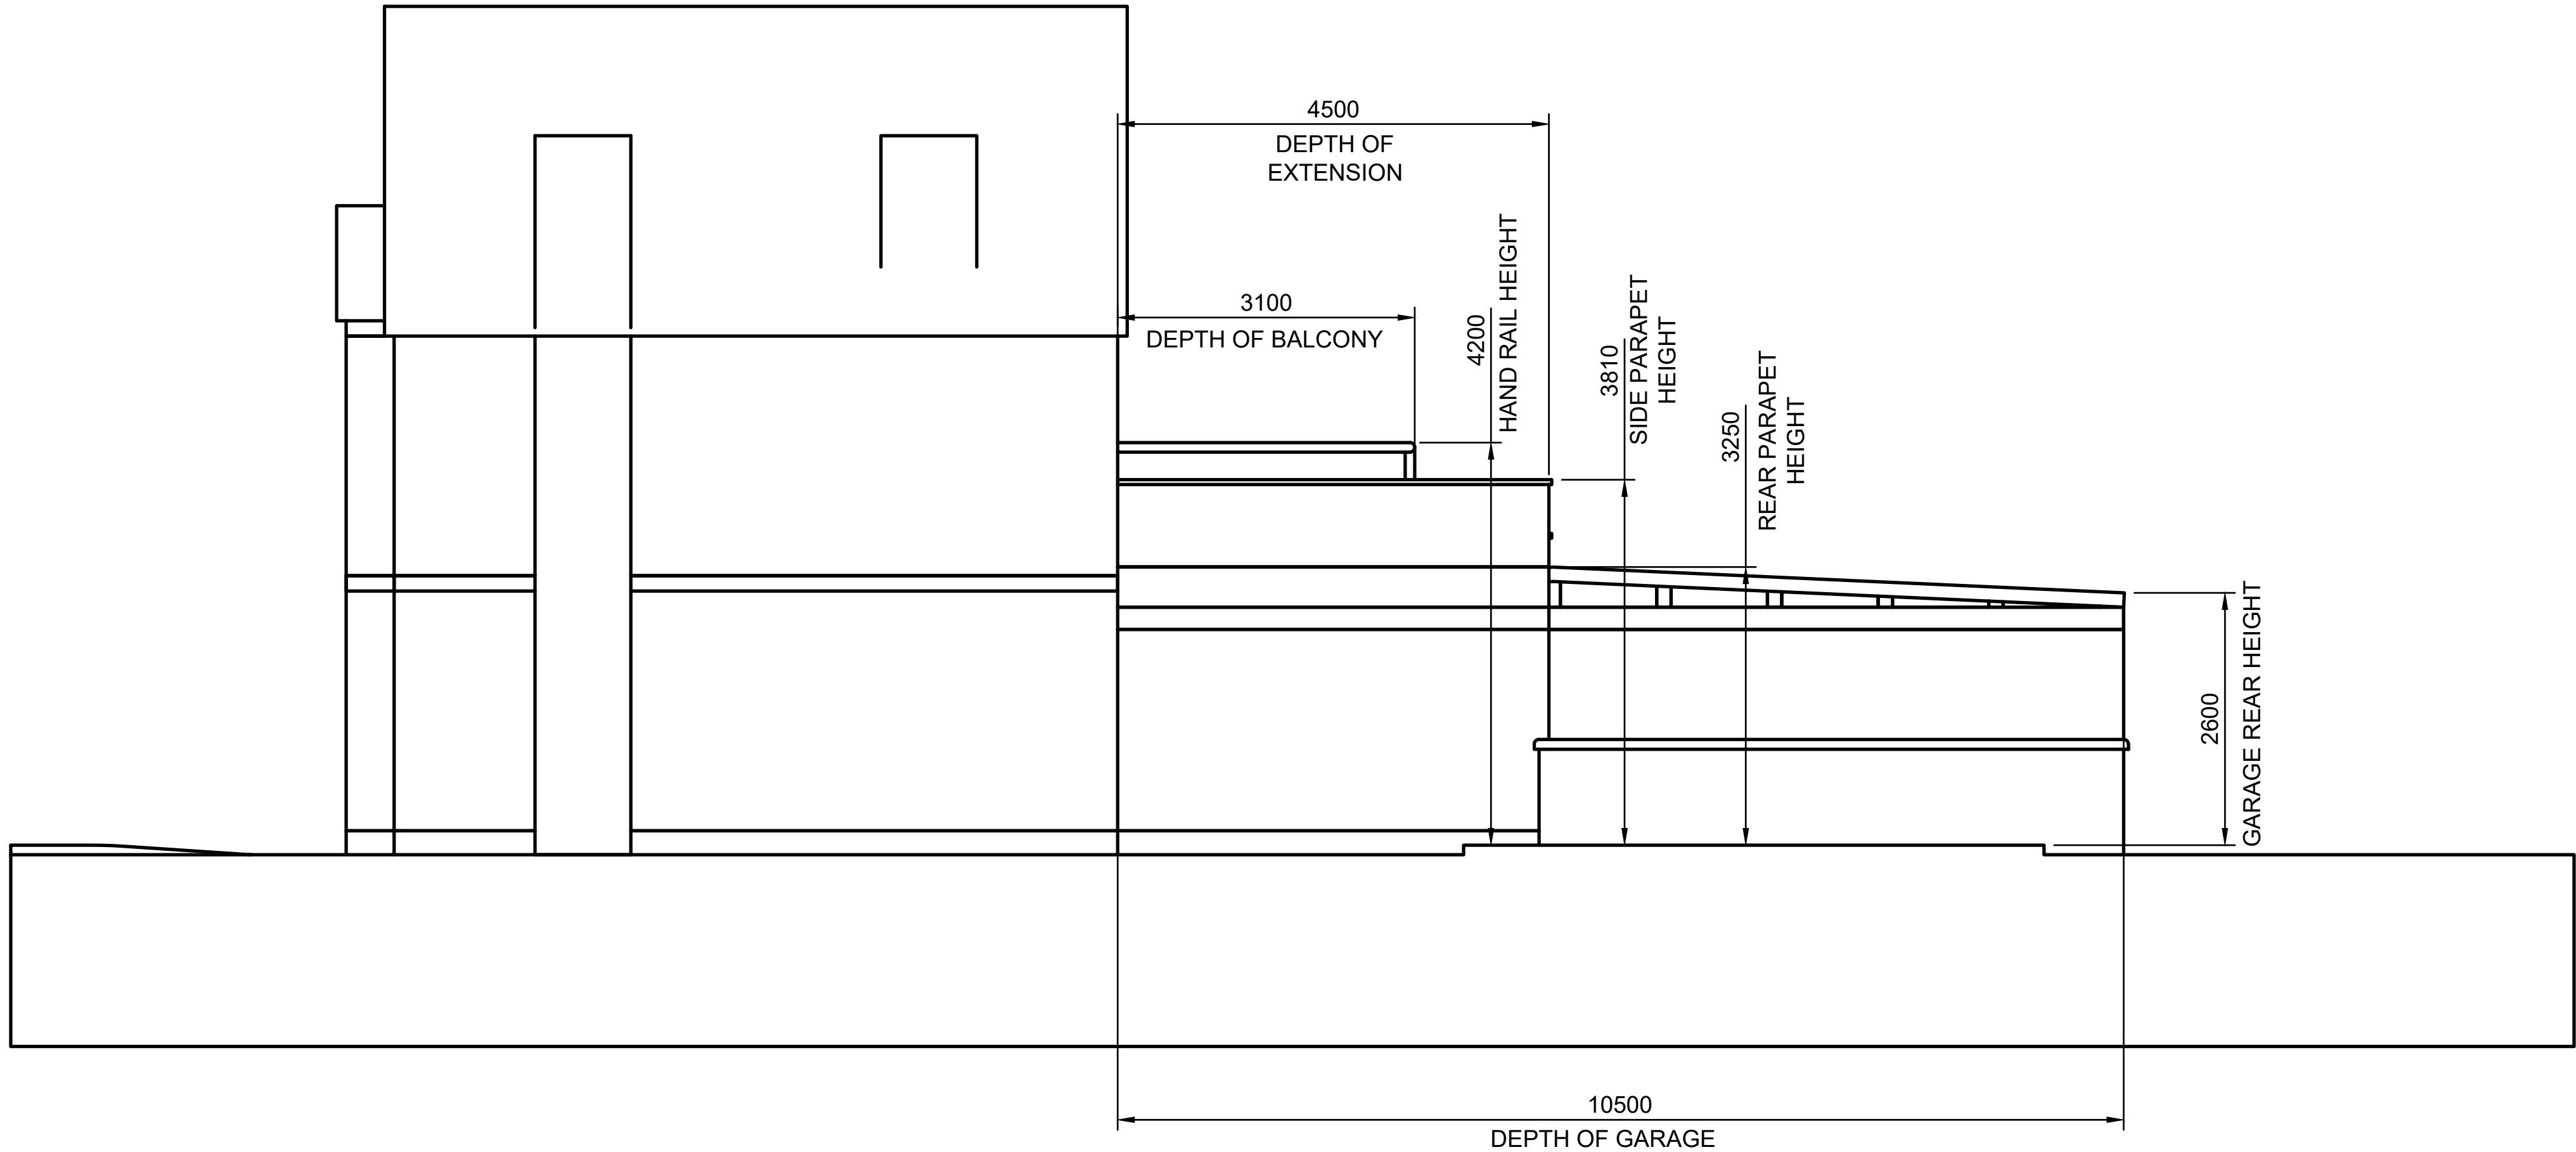


PROPOSED SIDE ELEVATION
SCALE 1:50

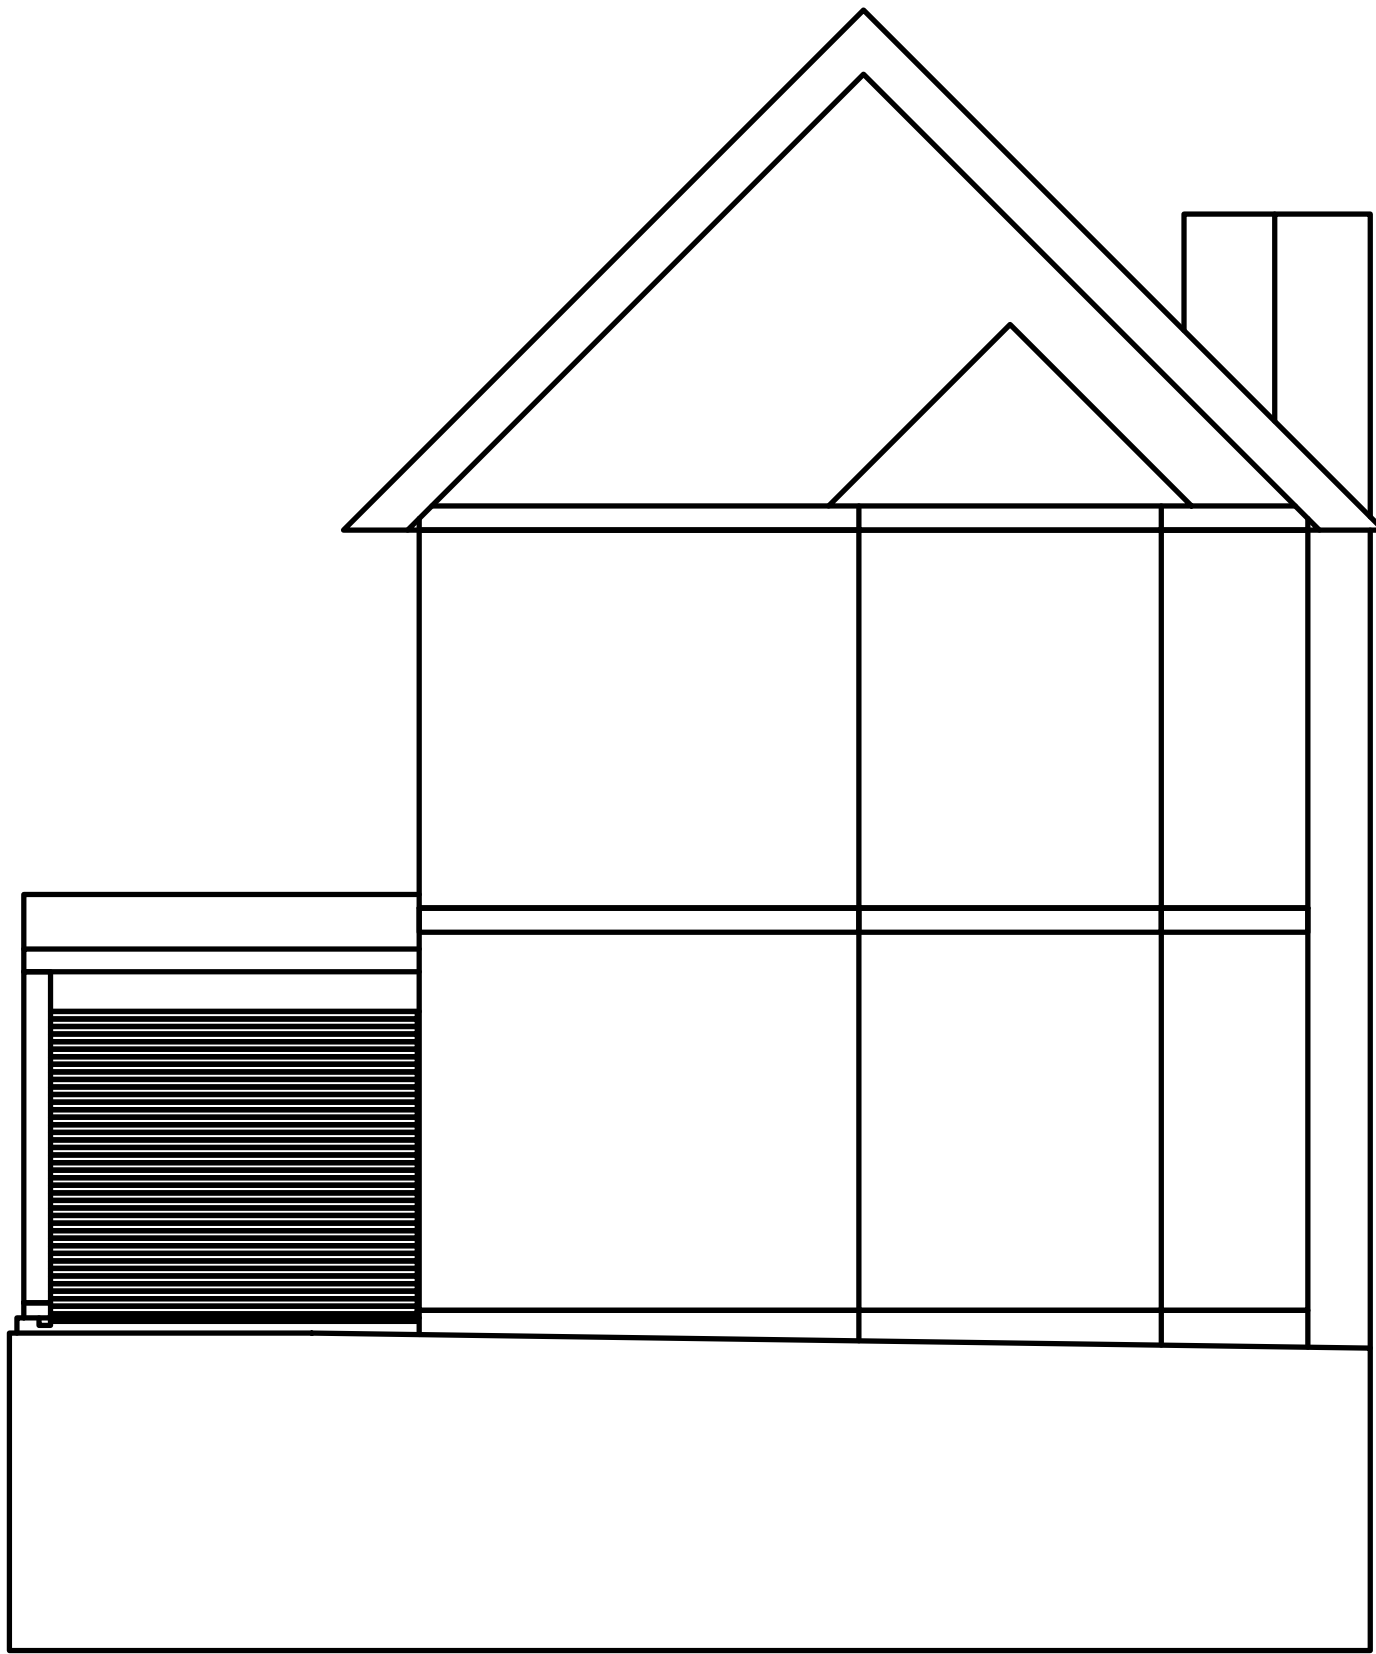

PROPOSED FRONT
ELEVATION SCALE 1:50

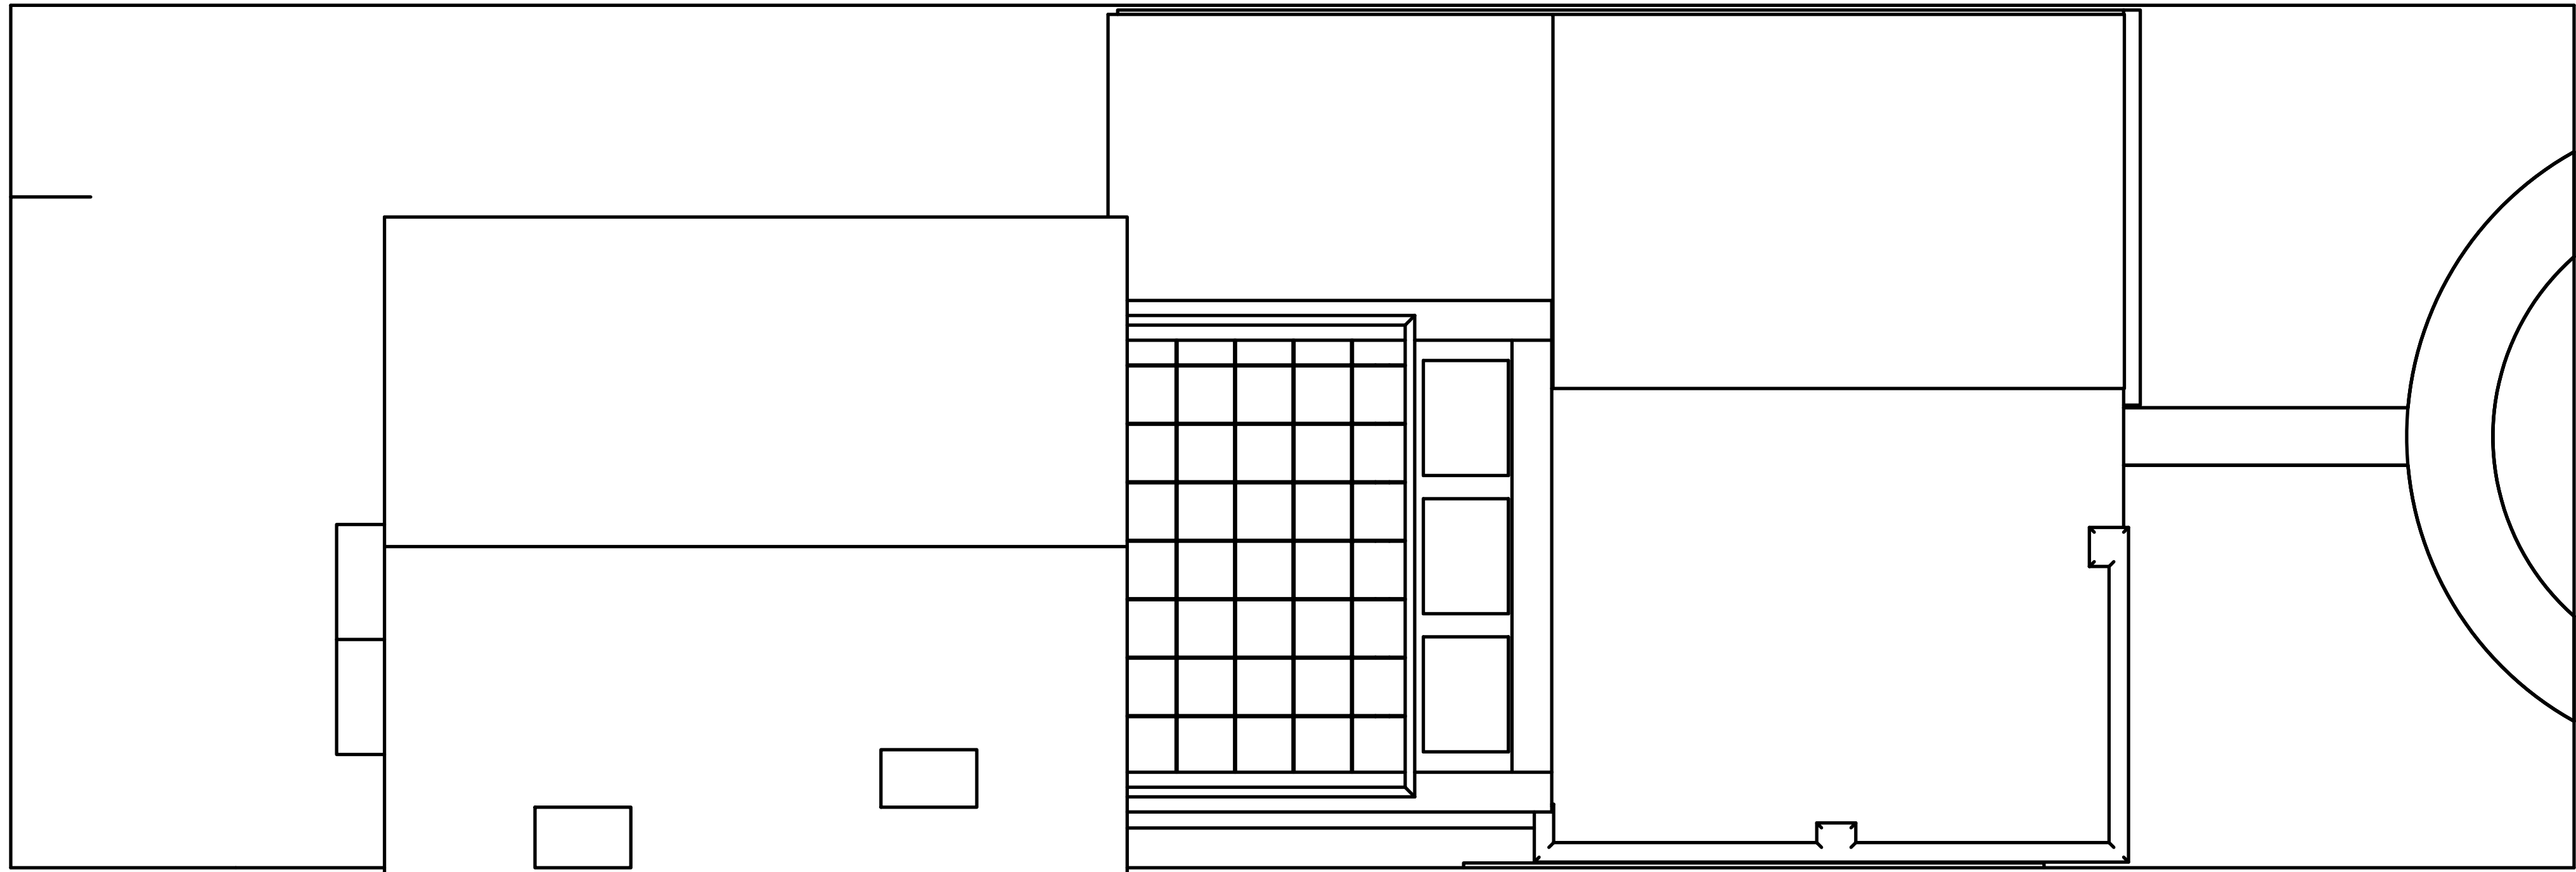

PROPOSED PLAN
SCALE 1:50

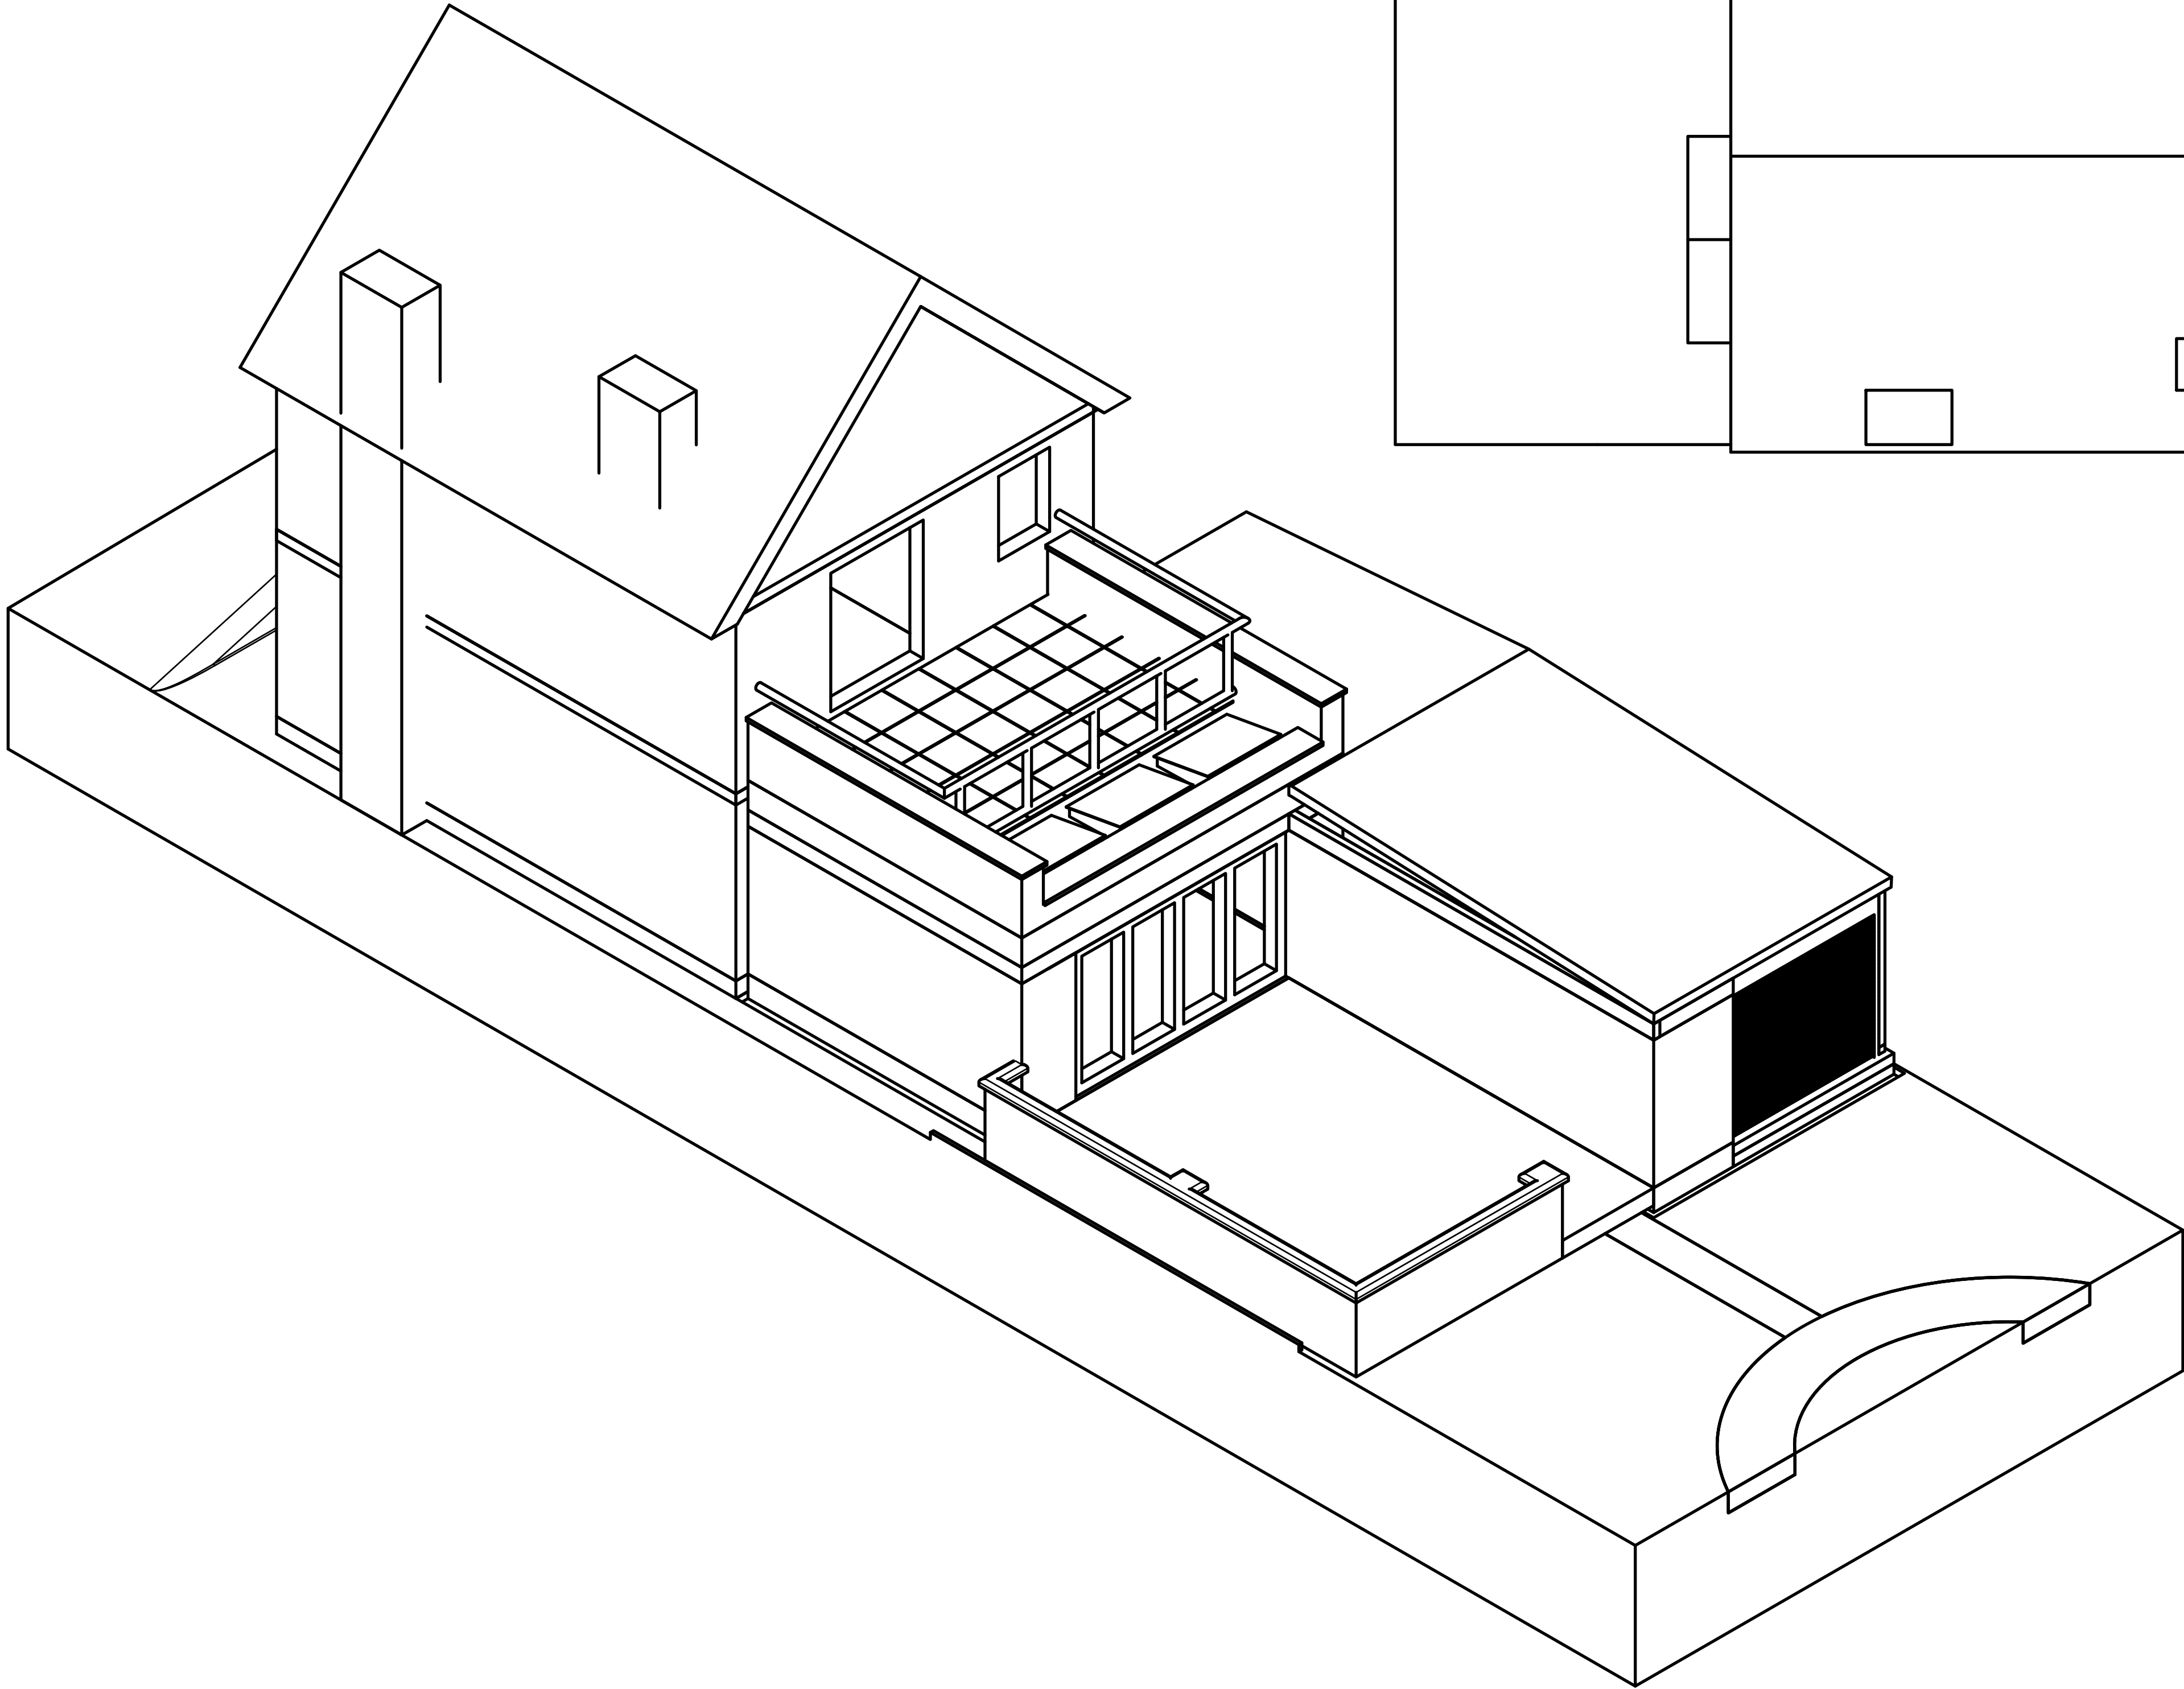

MATERIALS

WALLS: RENDERED BRICK AND NONE RENDERED RED BRICK. GARAGE WALL
MADE FROM STEEL INSULATED PANELS 78 TEIGN BANK ROAD (NONE VISIBLE)
AND BRICK FACING 74 TEIGN BANK ROAD

WINDOWS AND DOORS: NEW BIFOLD DOORS FOR EXTENSION IN ANTHRACITE

ROOF: GFRP ROOF ON EXTENSION WITH BALCONY AREA TILED. ROOF OF
GARAGE TO BE MADE FROM INSULATED PANELS

Dept:	Technical reference	Created by		6/13/2023		Approved by		P		
		Martyn Lloyd								
		Document type		PROPOSED BUILDING PLAN REVISED		Document status				
		Title		76 TEIGN BANK ROAD		DWG No.				
				Rev:		Date of issue			Sheet	
						06/13/2023			8	