



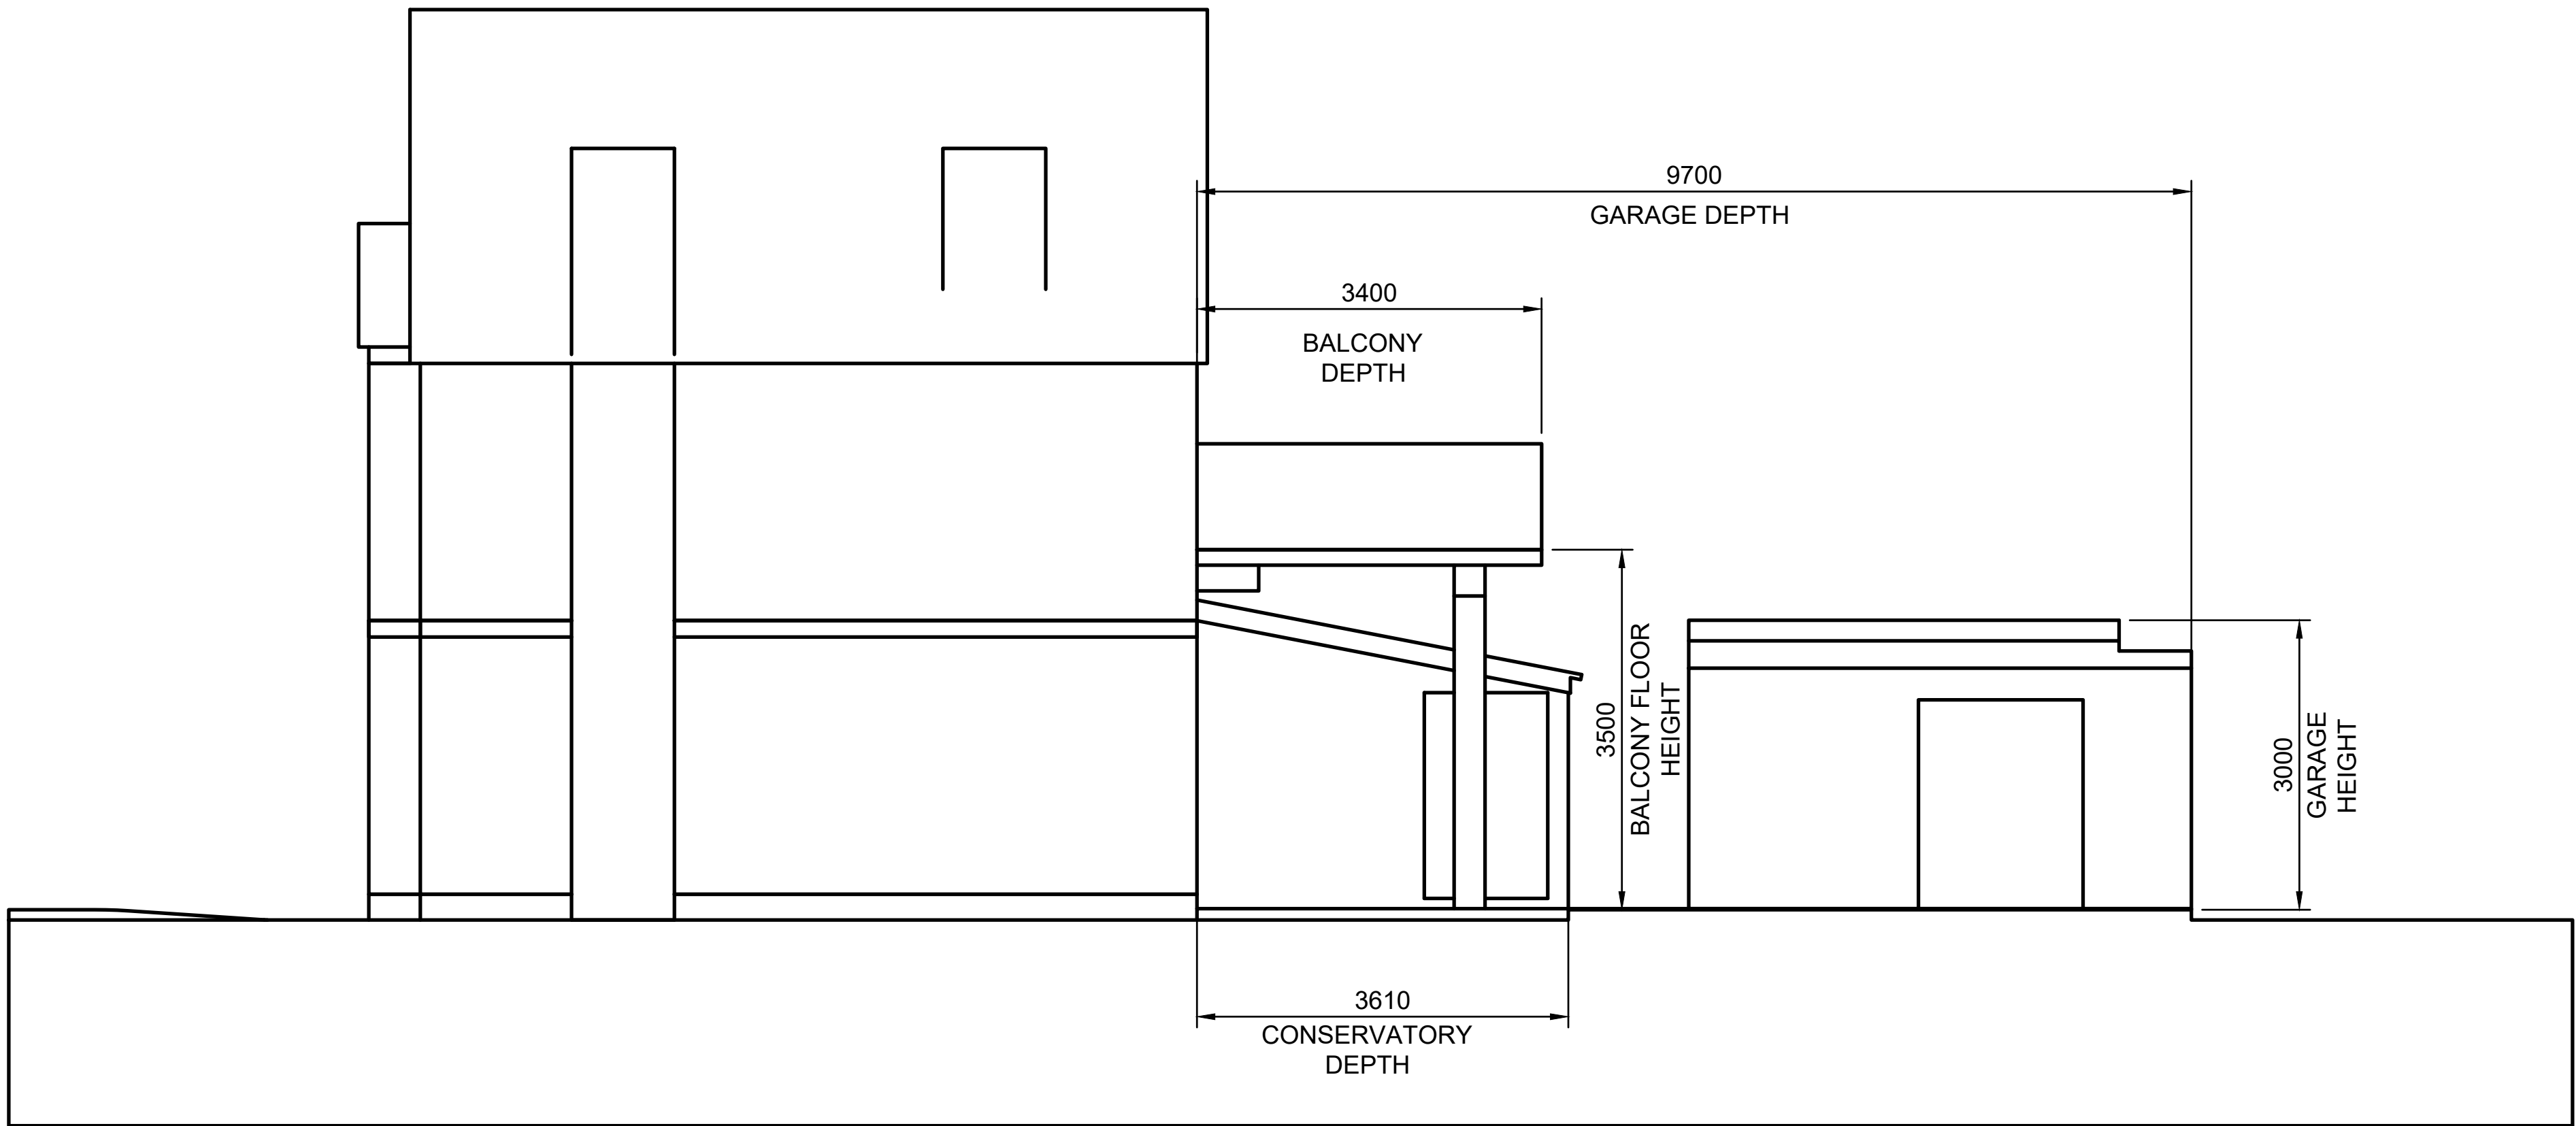


EXISTING REAR
ELEVATION
SCALE 1:50

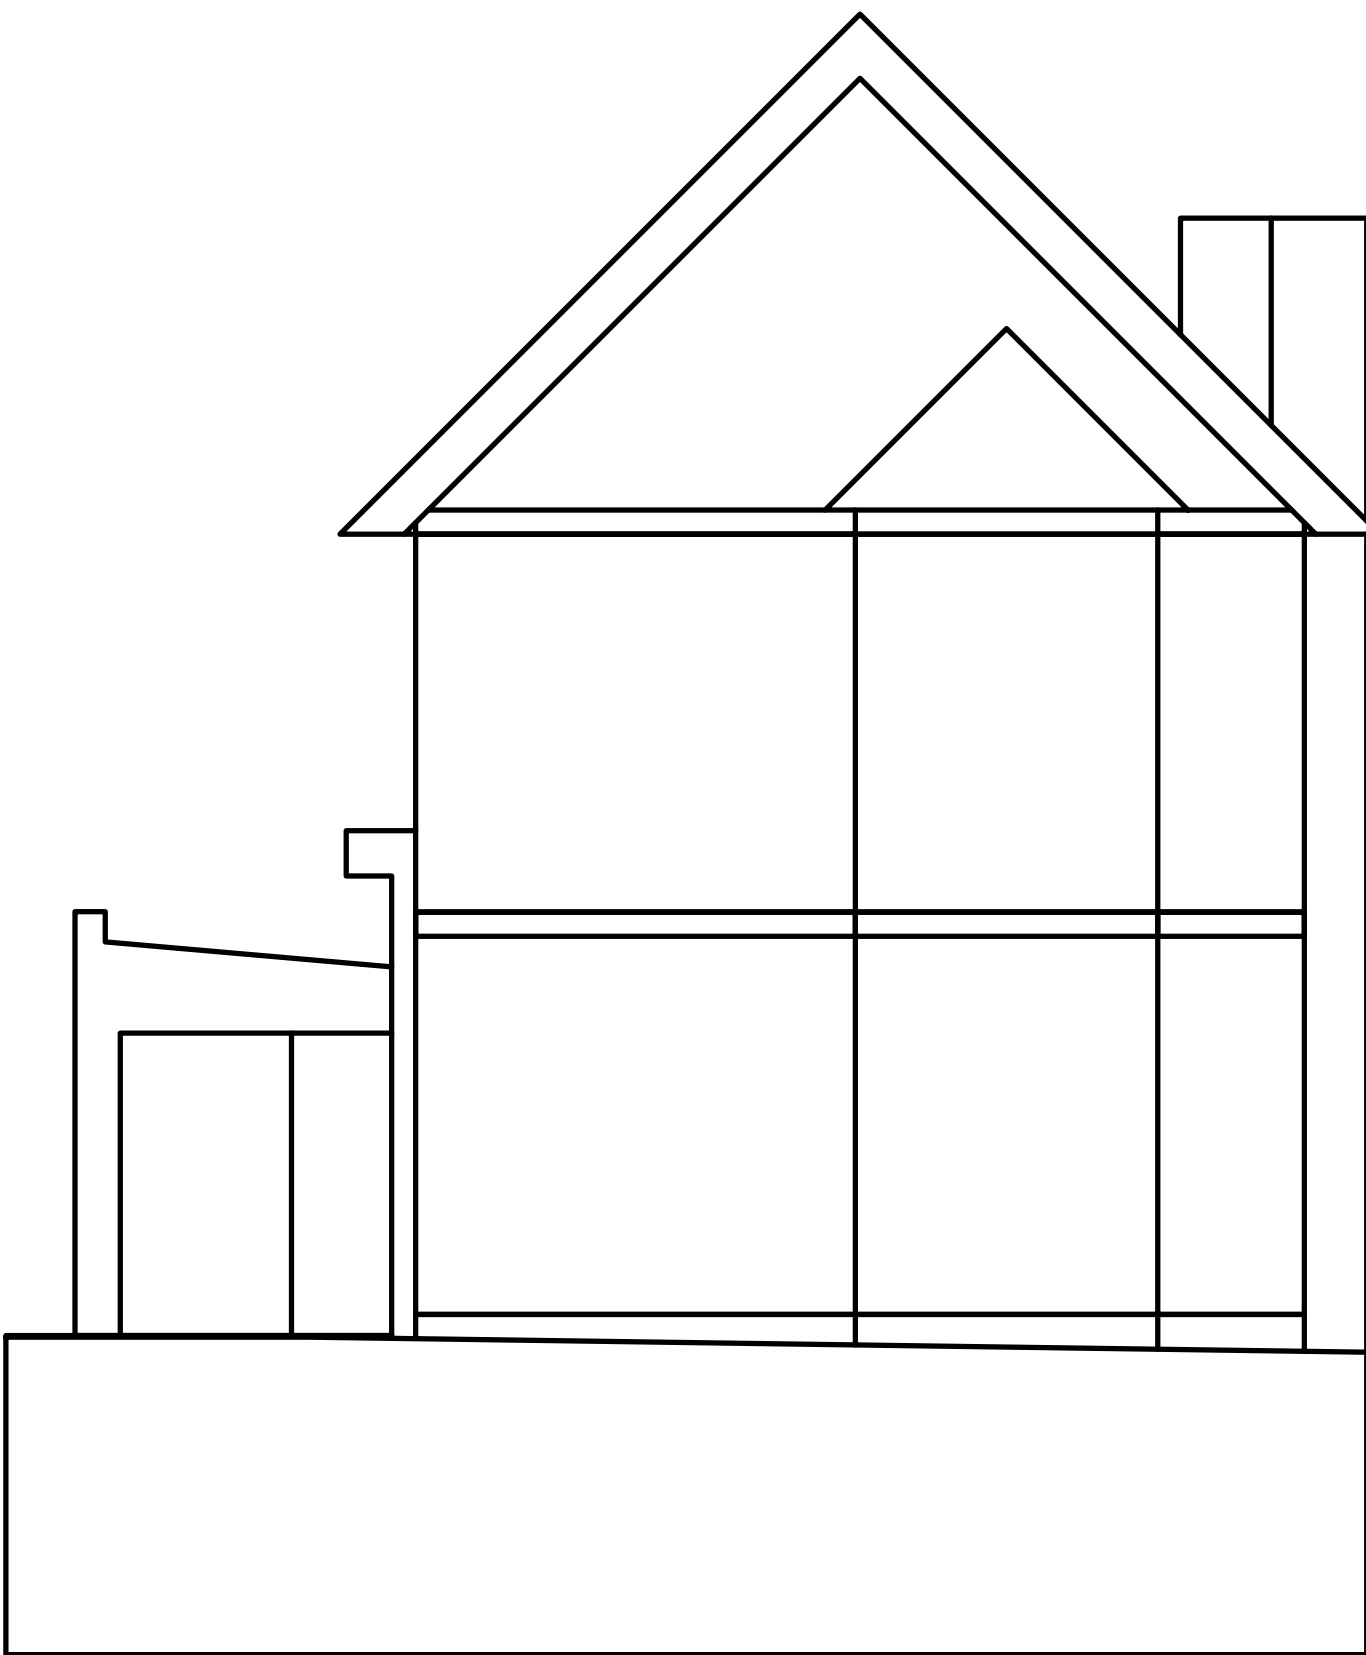


EXISTING SIDE ELEVATION SCALE 1:50



EXISTING FRONT
ELEVATION
SCALE 1:50

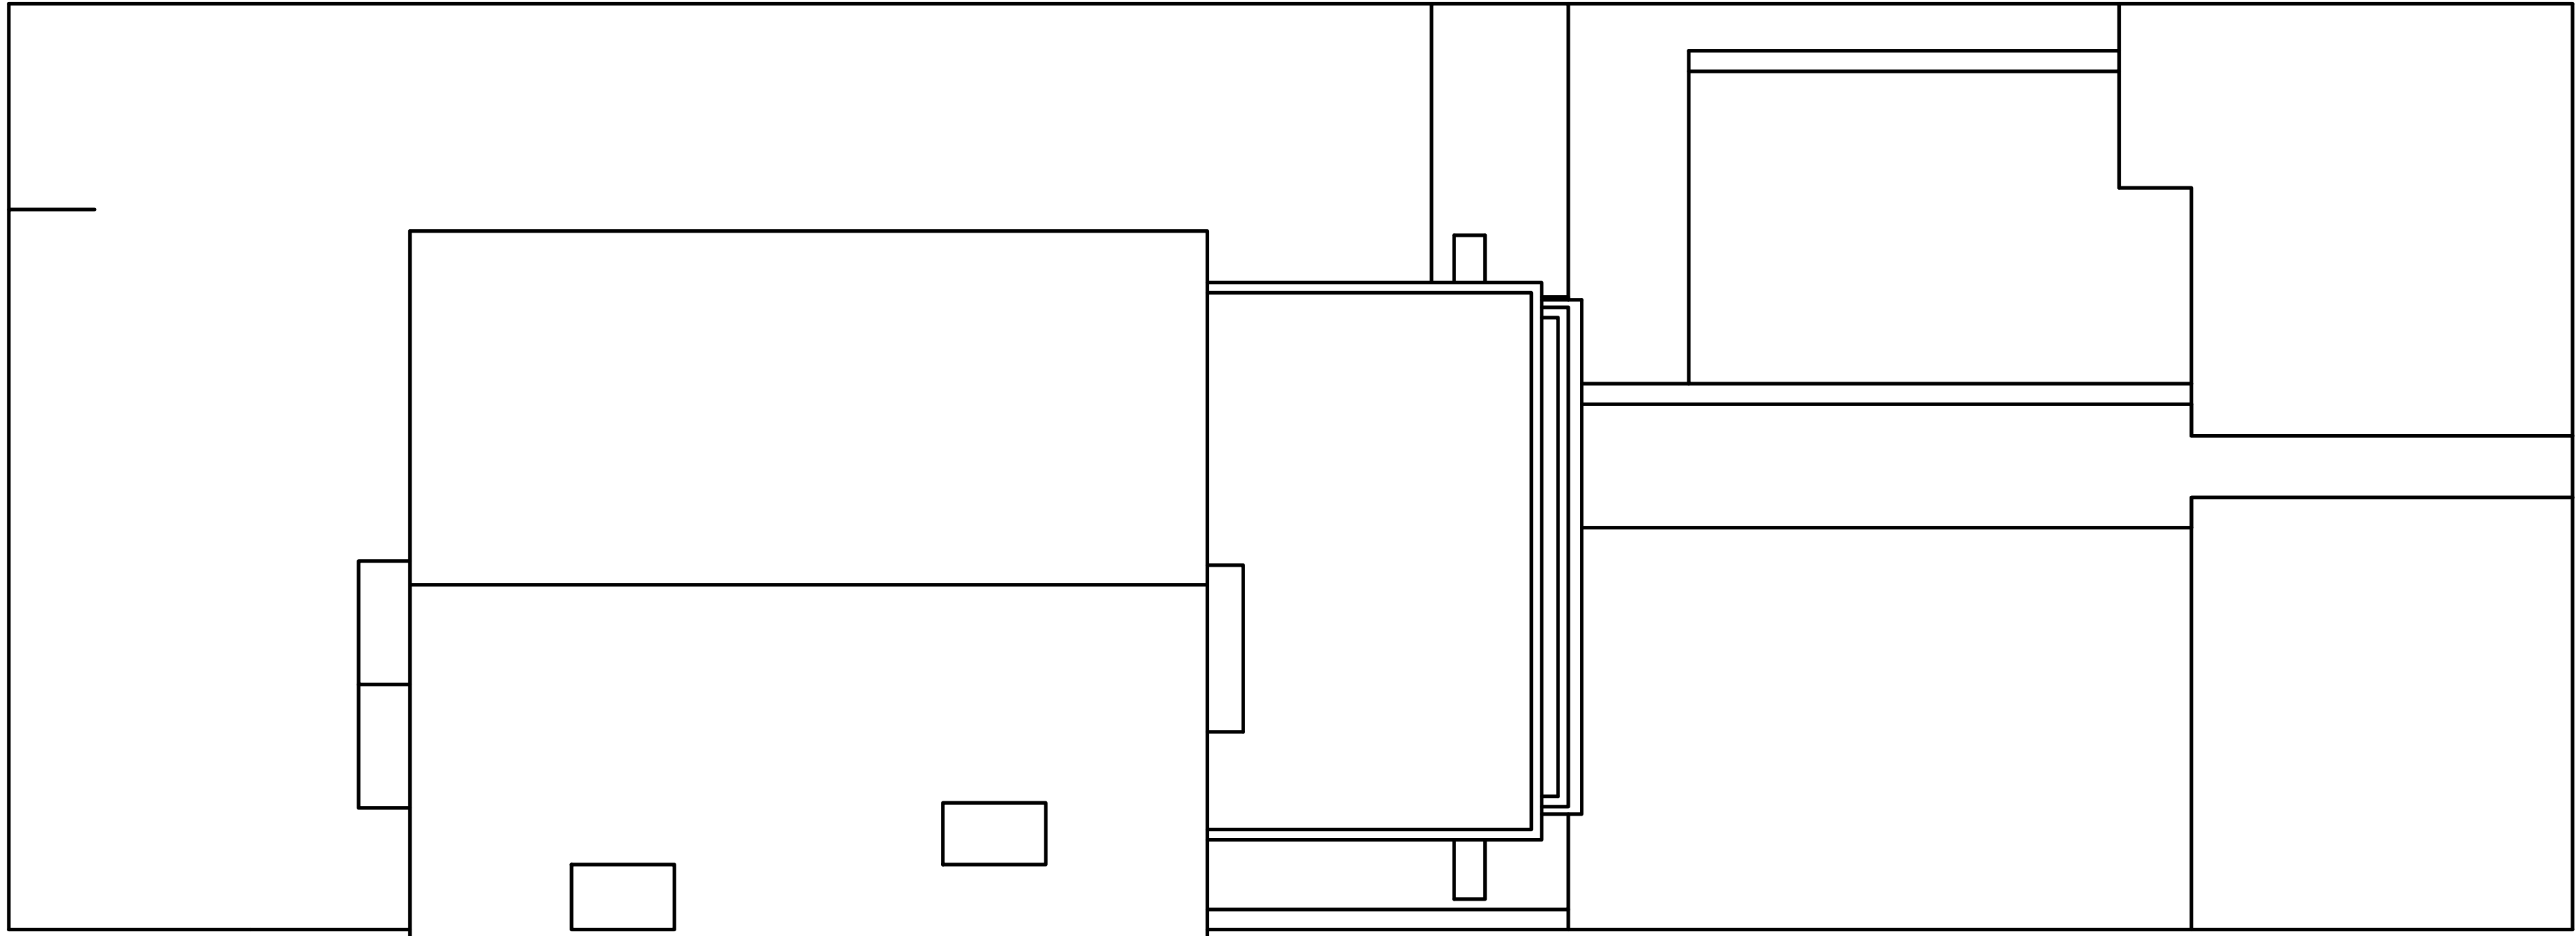

EXISTING PLAN SCALE 1:50

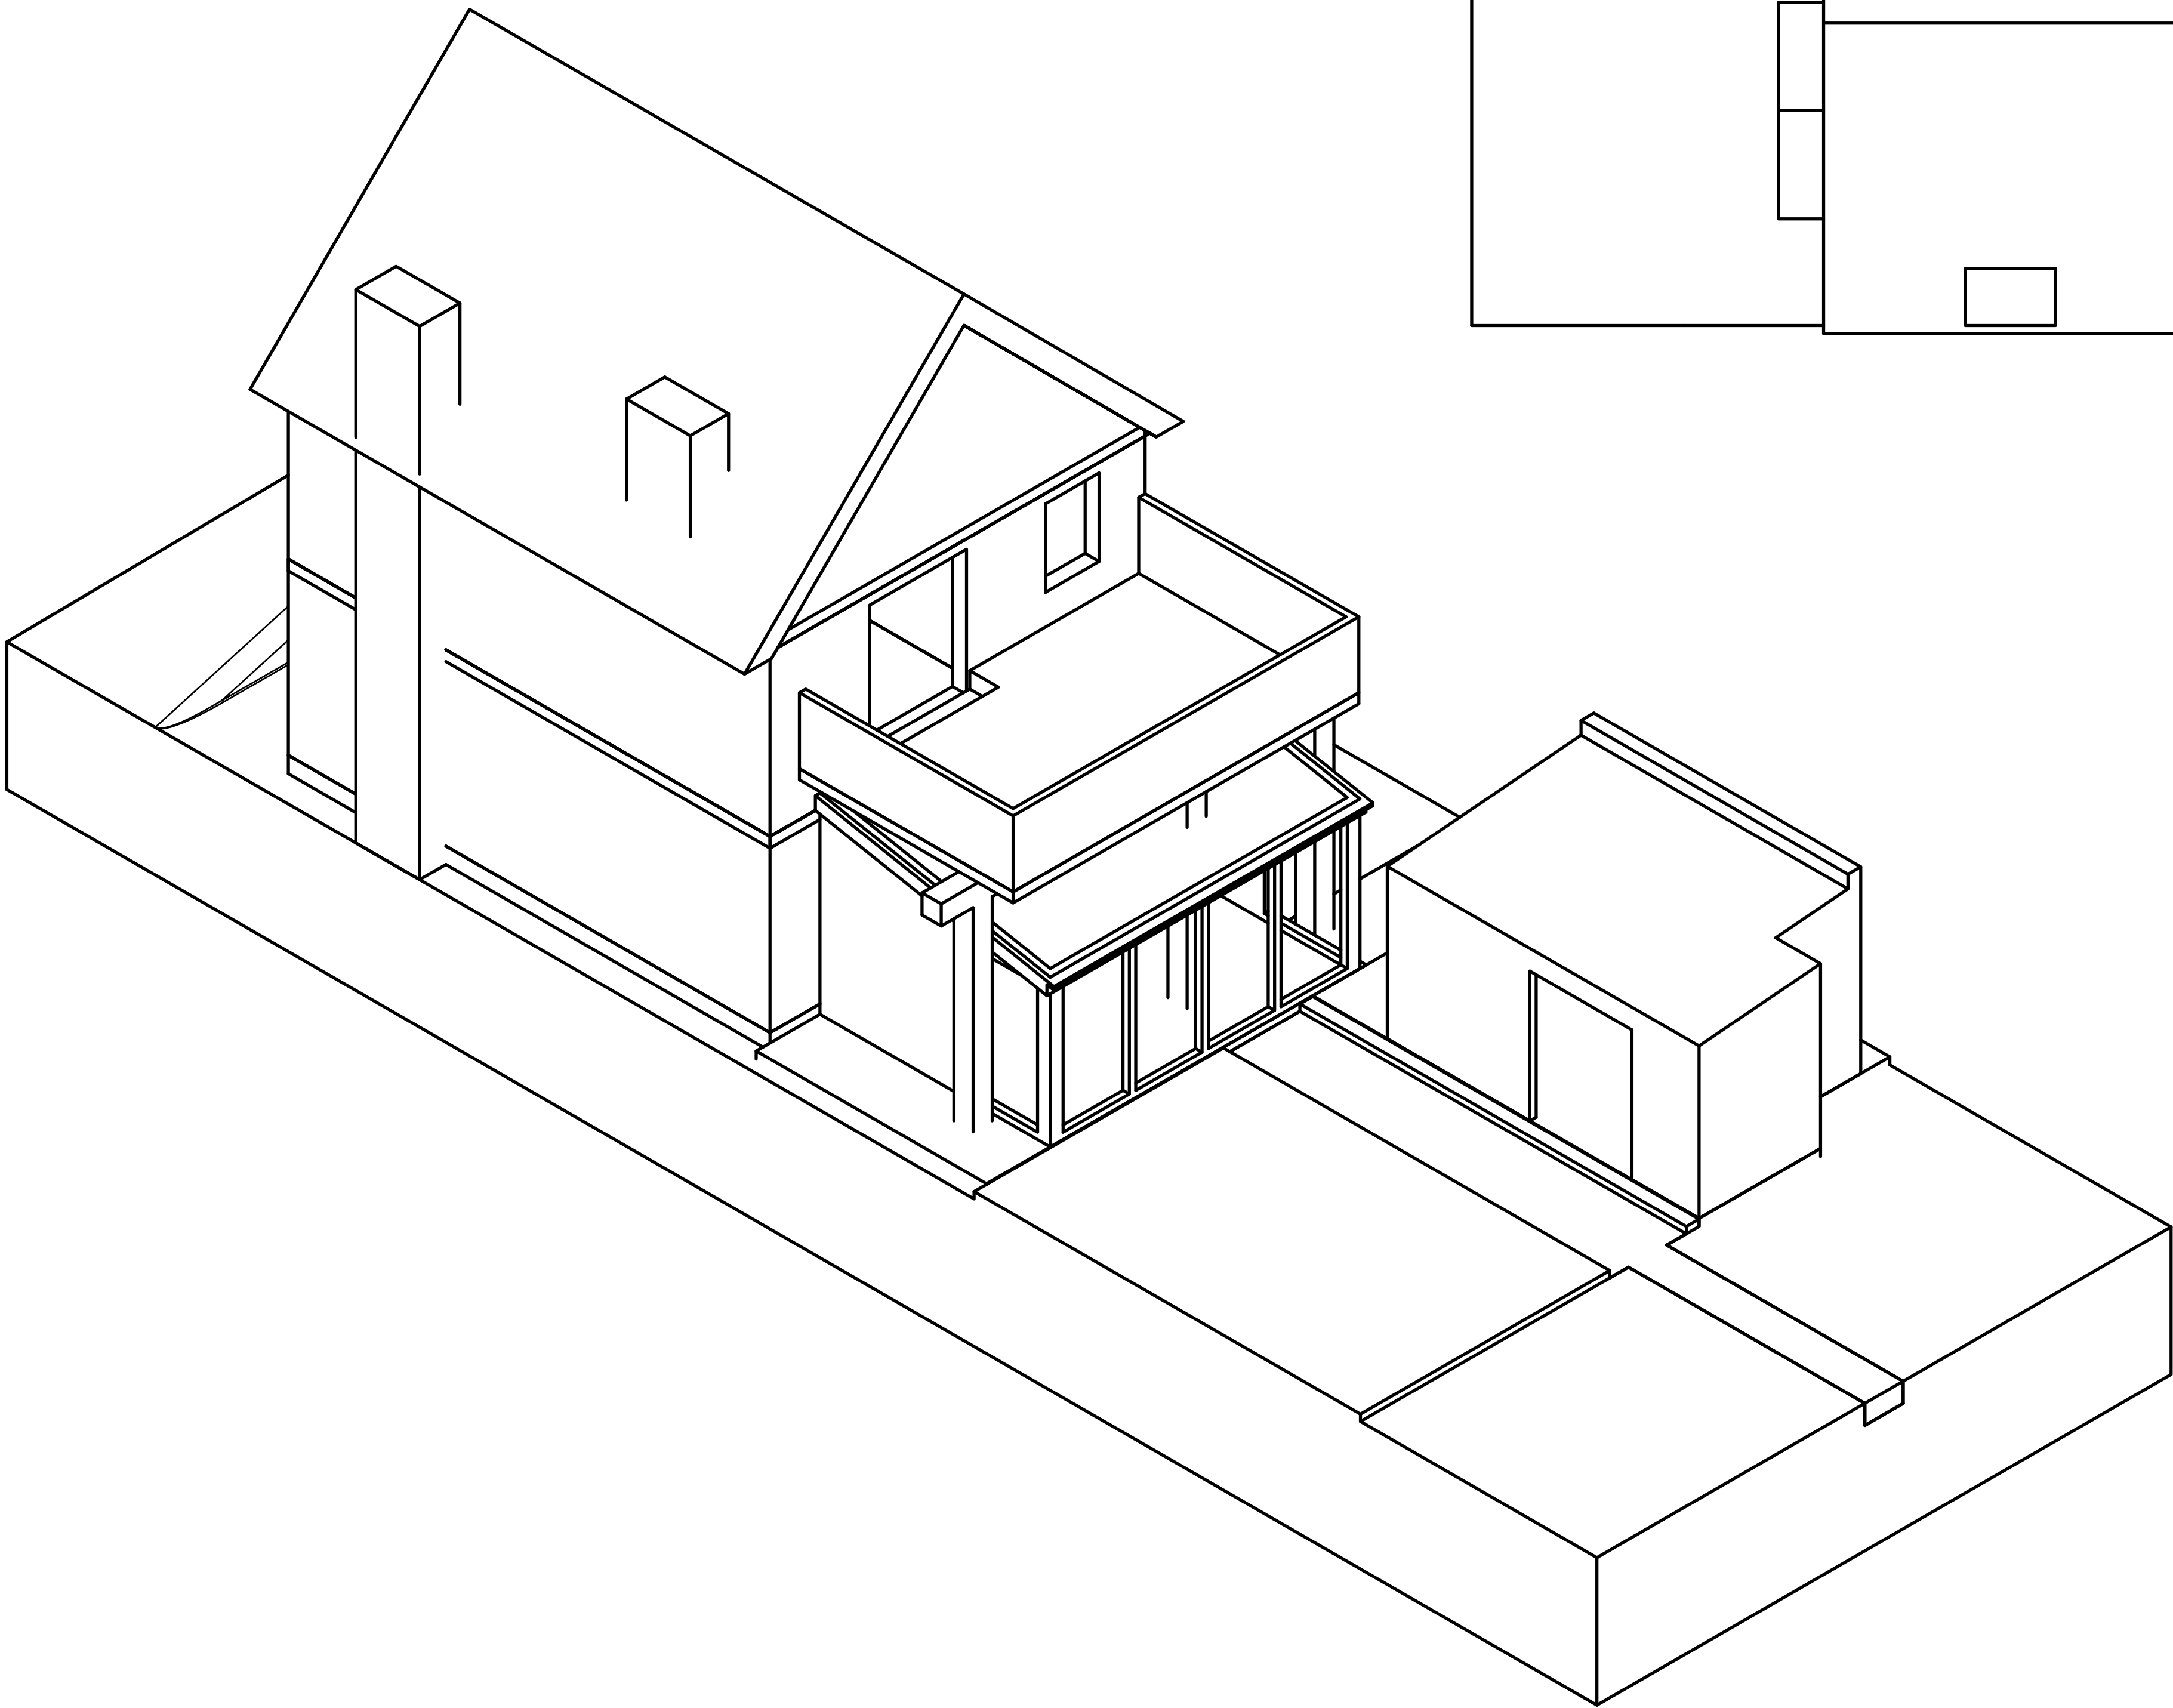

- MATERIALS
- WALLS: RENDERED BRICK AND NONE RENDERED RED BRICK
- WINDOWS AND DOORS: BROWN WOOD EFFECT UPVC
- ROOF: SLATE TILES ON MAIN BUILDING AND CLEAR UPVC CONSERVATORY

Dept.	Technical reference	Created by Martyn Lloyd 6/13/2023	Approved by
		Document type EXISTING BUILDING PLAN REVISION	Document status
		Title 76 TEIGN BANK ROAD	DWG No.
Rev.	Scale of issue 06/13/2023	Sheet 7	