

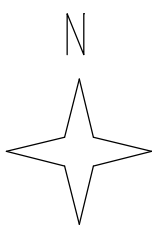


Stanfords VectorMap

Land To The Rear Of
236 Ashby Road, Hinckley, Leicester LE10 1SW
REF:SP74770 Plan No 1659/BP

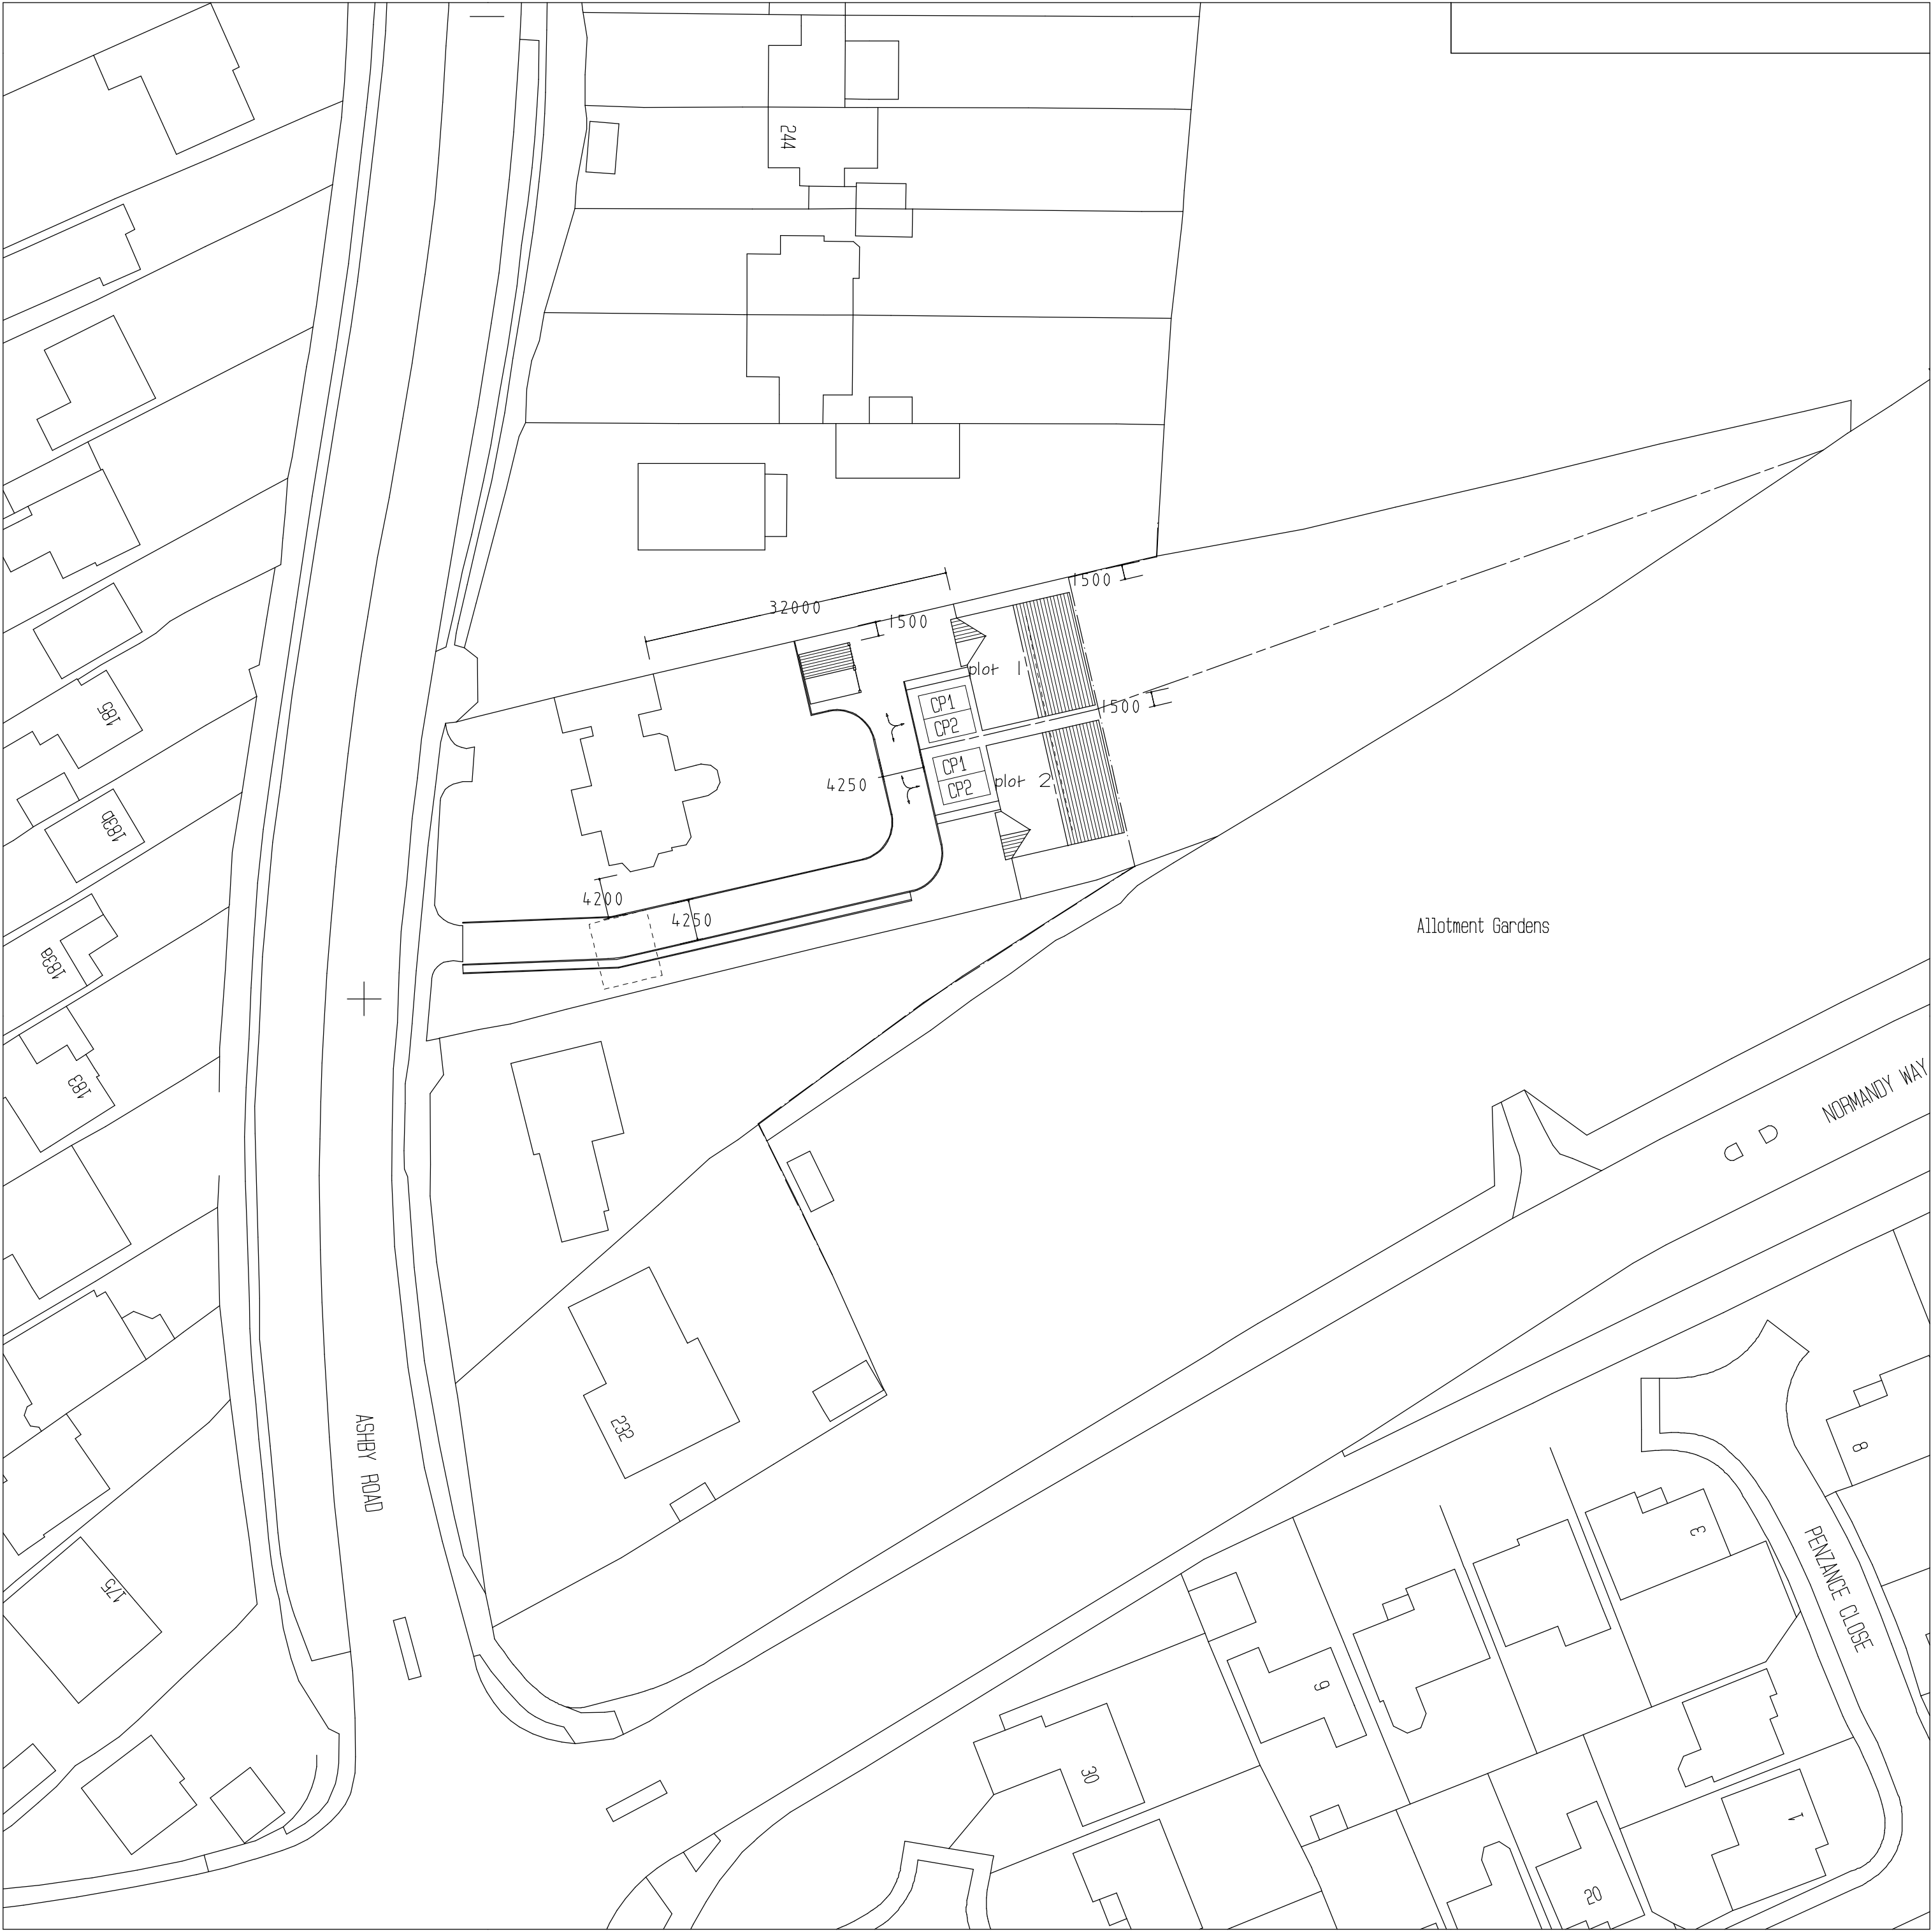

Scale, 1:500
Sheet, A2

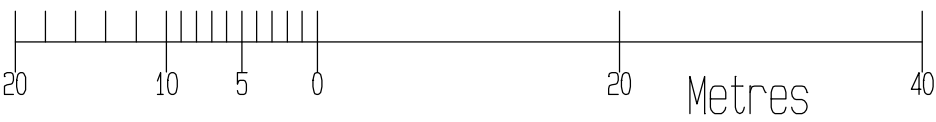

© Crown Copyright and database rights 2024 OS 100035409
Reproduction in whole or in part is prohibited
without the prior permission of Ordnance Survey.