


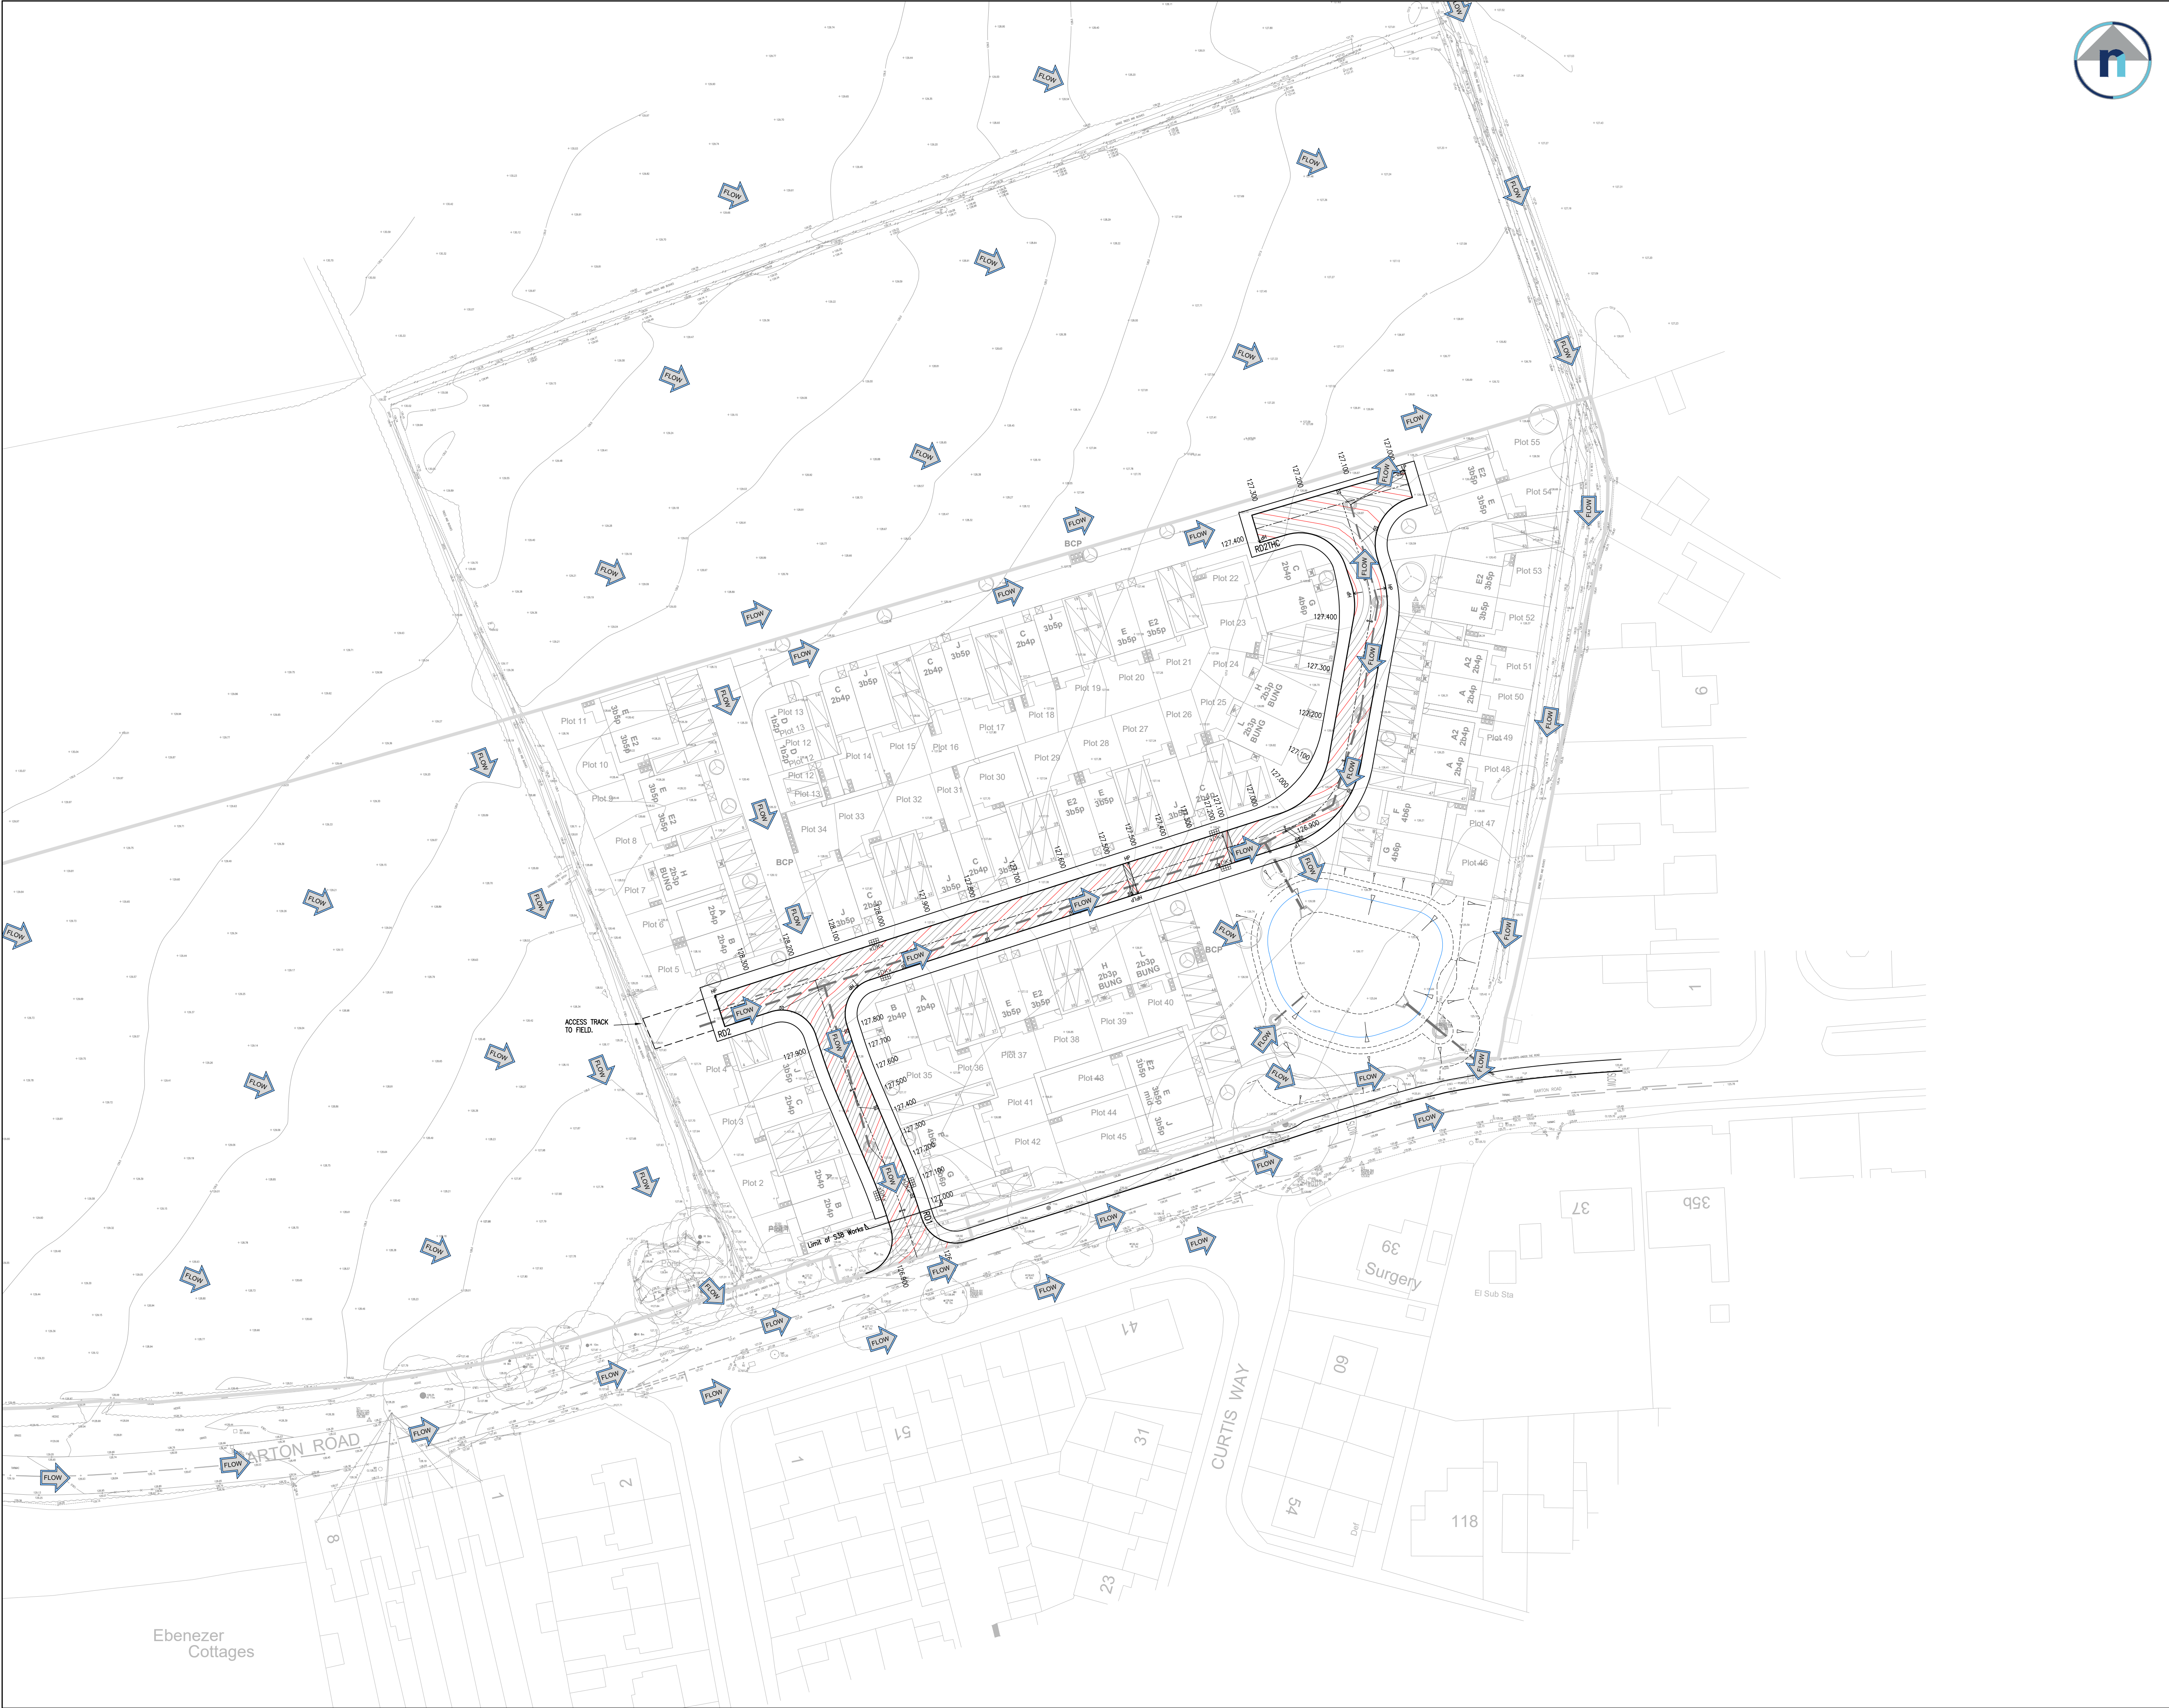

A	UPDATED TO CLIENT COMMENTS.	17.10.24	JG
REV	DESCRIPTION	DATE	INITIAL

ridehalgh nicholls
consulting engineers

T 01164 829032
E contact@ridnic.co.uk W www.ridnic.co.uk
A 4 Pear Tree Business Park, Desford Lane, Ratby, LE6 0PG
Company registration number: 10827228



PROJECT

PROPOSED RESIDENTIAL DEVELOPMENT AT
**BARTON ROAD,
BARLESTONE**

TITLE

**OVERLAND FLOOD
ROUTING PLAN**

DRAWN	JG	DATE	07-10-2024	PURPOSE OF ISSUE
SCALE	1/500	SIZE	A1	☒ PRELIMINARY ☐ APPROVAL ☐ CONSTRUCTION
DWG NO.	E279-10-50	REV.	A	