


ICOSA:
General Notes.

1. Catchpits shall not be adopted.
2. No backdrops to be used, steeper gradients are preferred to the use of backdrops.
3. For Type C manholes the opening cover and frame should be located centrally over the pipe – refer to the Sewer Sector Guidance Design and Construction Document Version 2.0 Figure B14
4. The outside of the sewer should be in vehicle carriageway (not footpath) and be at least 1m from the kerb line. The outside manholes should be at least 0.5m from kerb line.
5. The materials to be used should be suitable for the ground conditions.
6. In situations where traffic loading is anticipated to be heavier than would occur on a typical residential estate distributor road (i.e. braking or turning near a junction) a higher specification cover (E600) should be used. This should comprise either a Class E600 cover or a D400 of a type that has been assessed and approved by the sewerage company as having sufficient additional ruggedness to ensure durability

ICOSA:
Plastic Pipe Standards.

1. Solid wall PVC-U to BS EN 1401.
2. Spiral wound welded HDPE to EN 13476 Parts 1&2.
3. Structural-wall thermoplastics to EN 13476 Parts 1&3.
4. Polypropylene to BS EN 1852.

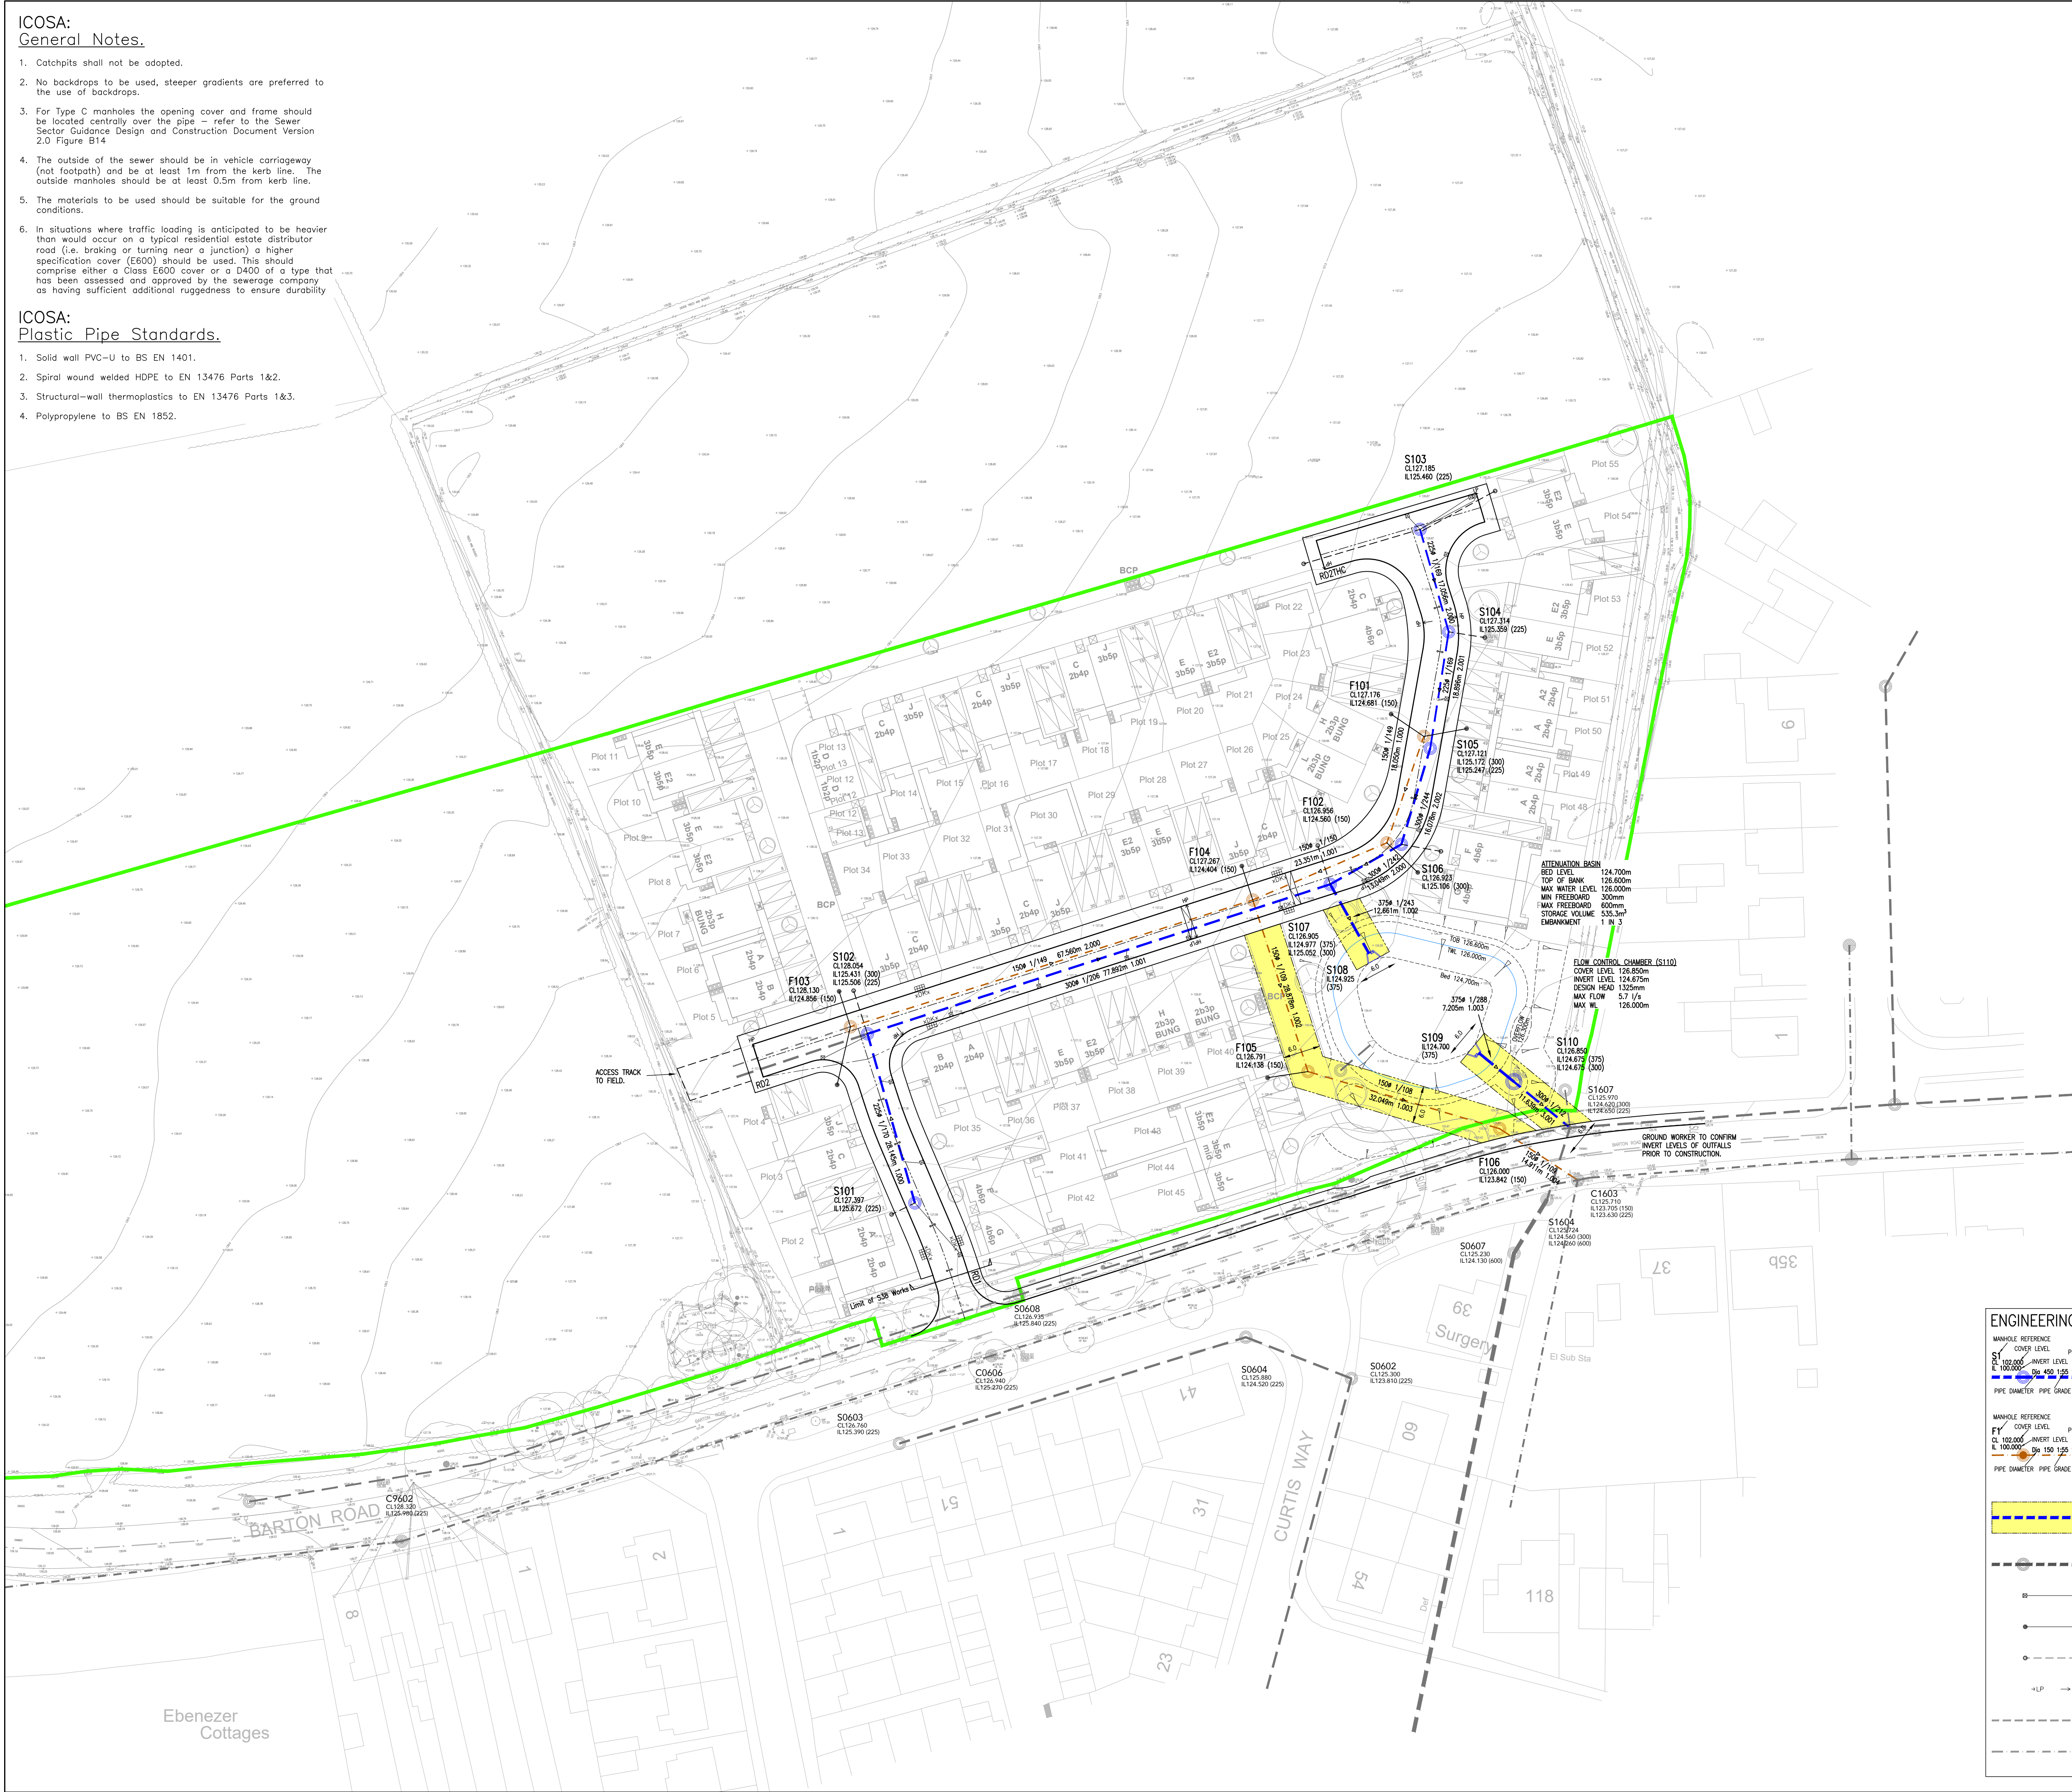

ENGINEERING KEY:

MANHOLE REFERENCE
COVER LEVEL
INVERT LEVEL
PIPE REFERENCE
PIPE DIAMETER
PIPE GRADE
PIPE LENGTH

SECTION 104 STORM SEWER

MANHOLE REFERENCE
COVER LEVEL
INVERT LEVEL
PIPE REFERENCE
PIPE DIAMETER
PIPE GRADE
PIPE LENGTH

SECTION 104 FOUL SEWER

SEWER/DRAINAGE EASEMENT DIMENSIONED

PRIVATE STORM SEWER

HIGHWAY GULLY

PRIVATE FOUL LATERAL

PRIVATE STORM LATERAL

CARRIAGEWAY LOW/HIGH POINT

EXISTING STORM WATER SEWER

EXISTING FOUL WATER SEWER

A	UPDATED TO CLIENT COMMENTS.	17.10.24	JG
REV	DESCRIPTION	DATE	INITIAL

ridehalgh nicholls
consulting engineers

T 01164 829032
E contact@ridnic.co.uk W www.ridnic.co.uk
A 4 Pear Tree Business Park, Desford Lane, Ratby, LE6 0PG
Company registration number: 10827228

CLIENT

mypad
From land to living

PROJECT

**PROPOSED RESIDENTIAL DEVELOPMENT AT
BARTON ROAD,
BARLESTONE**

TITLE

SECTION 104 PLAN

DRAWN	JG	DATE	07-10-2024	PURPOSE OF ISSUE	☒ PRELIMINARY ☐ APPROVAL ☐ CONSTRUCTION
SCALE	1/500	SIZE	A1	REV.	A

DWG NO. **E279-70-01**