
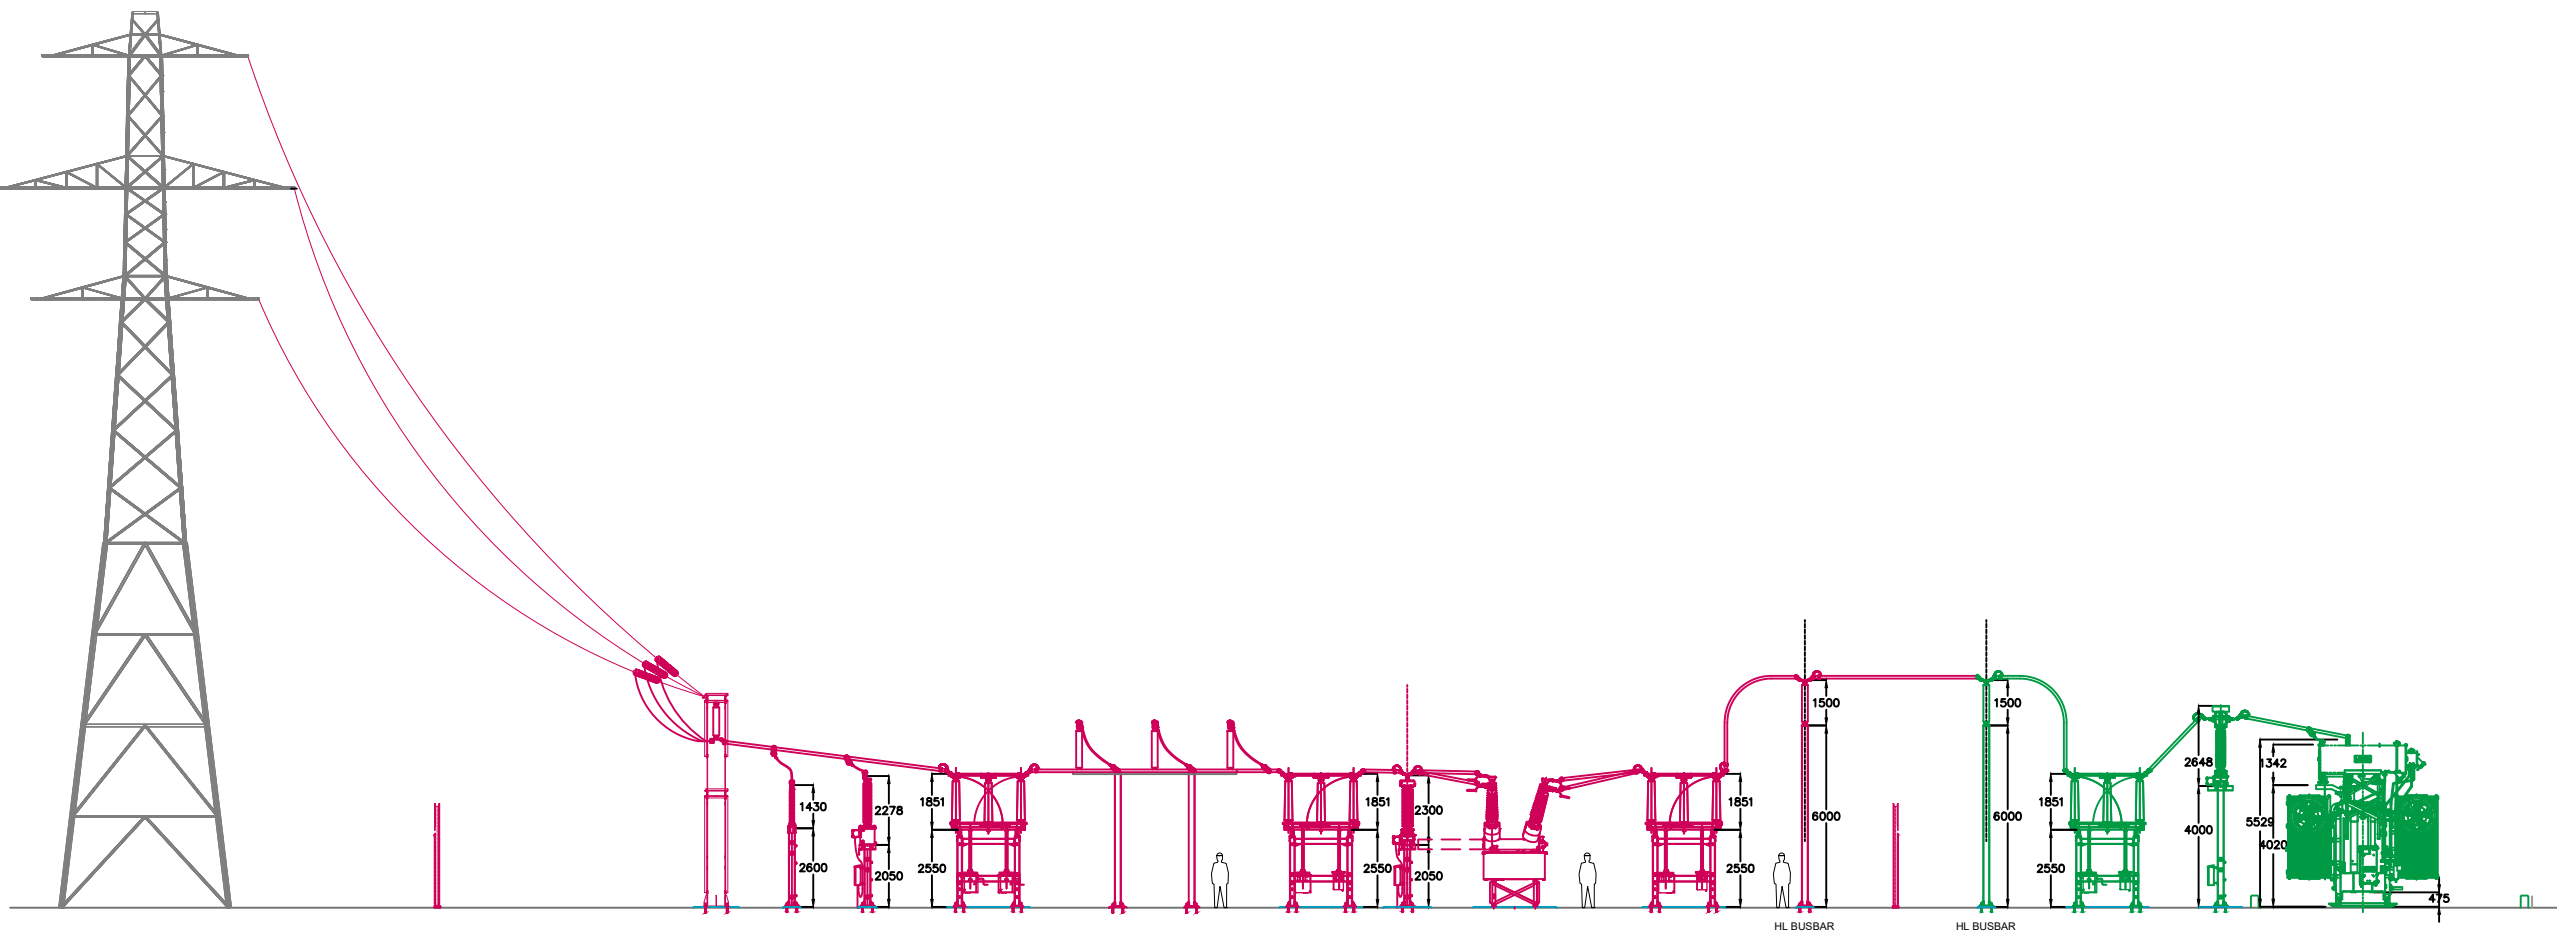


NOTES

1. All details are indicative only.
2. Dimensions are in metres unless stated otherwise.

LEGEND

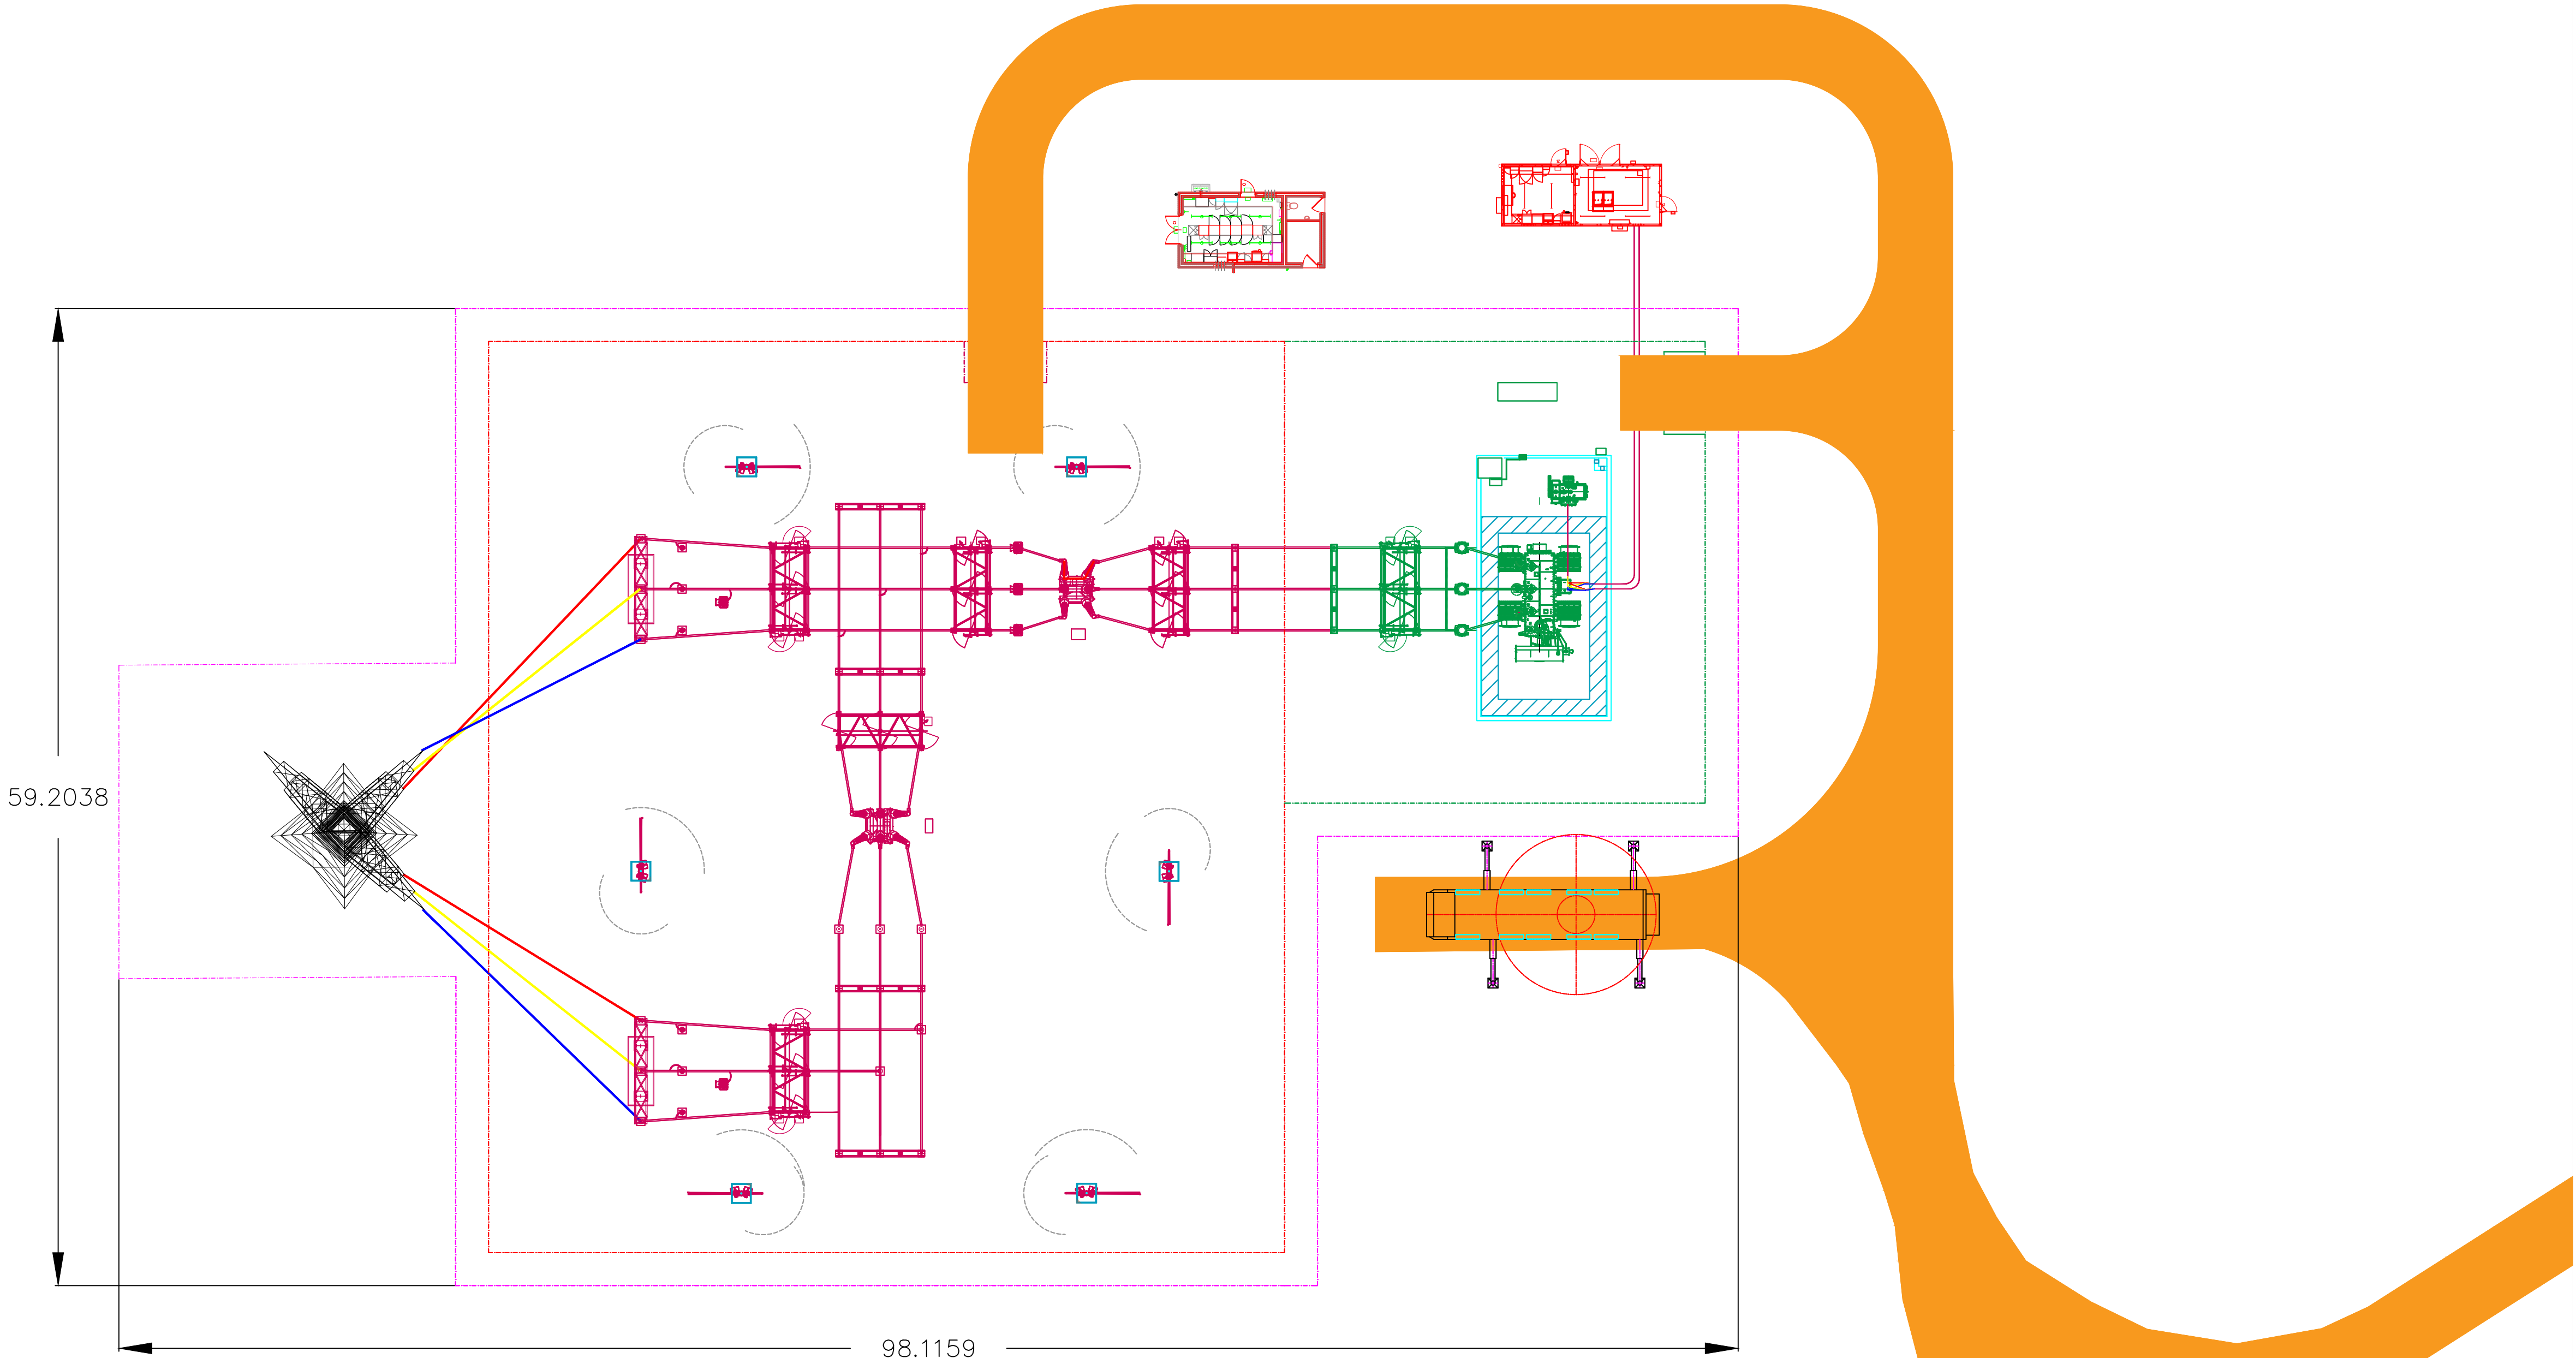

DETAILS

TITLE	Substation Layout		
PROJECT	StonesHollow Solar Farm		
LOCATION	Near CV13 0EH		
DATE	Mar-25		
DWG. NO.	200	REVISION	2