


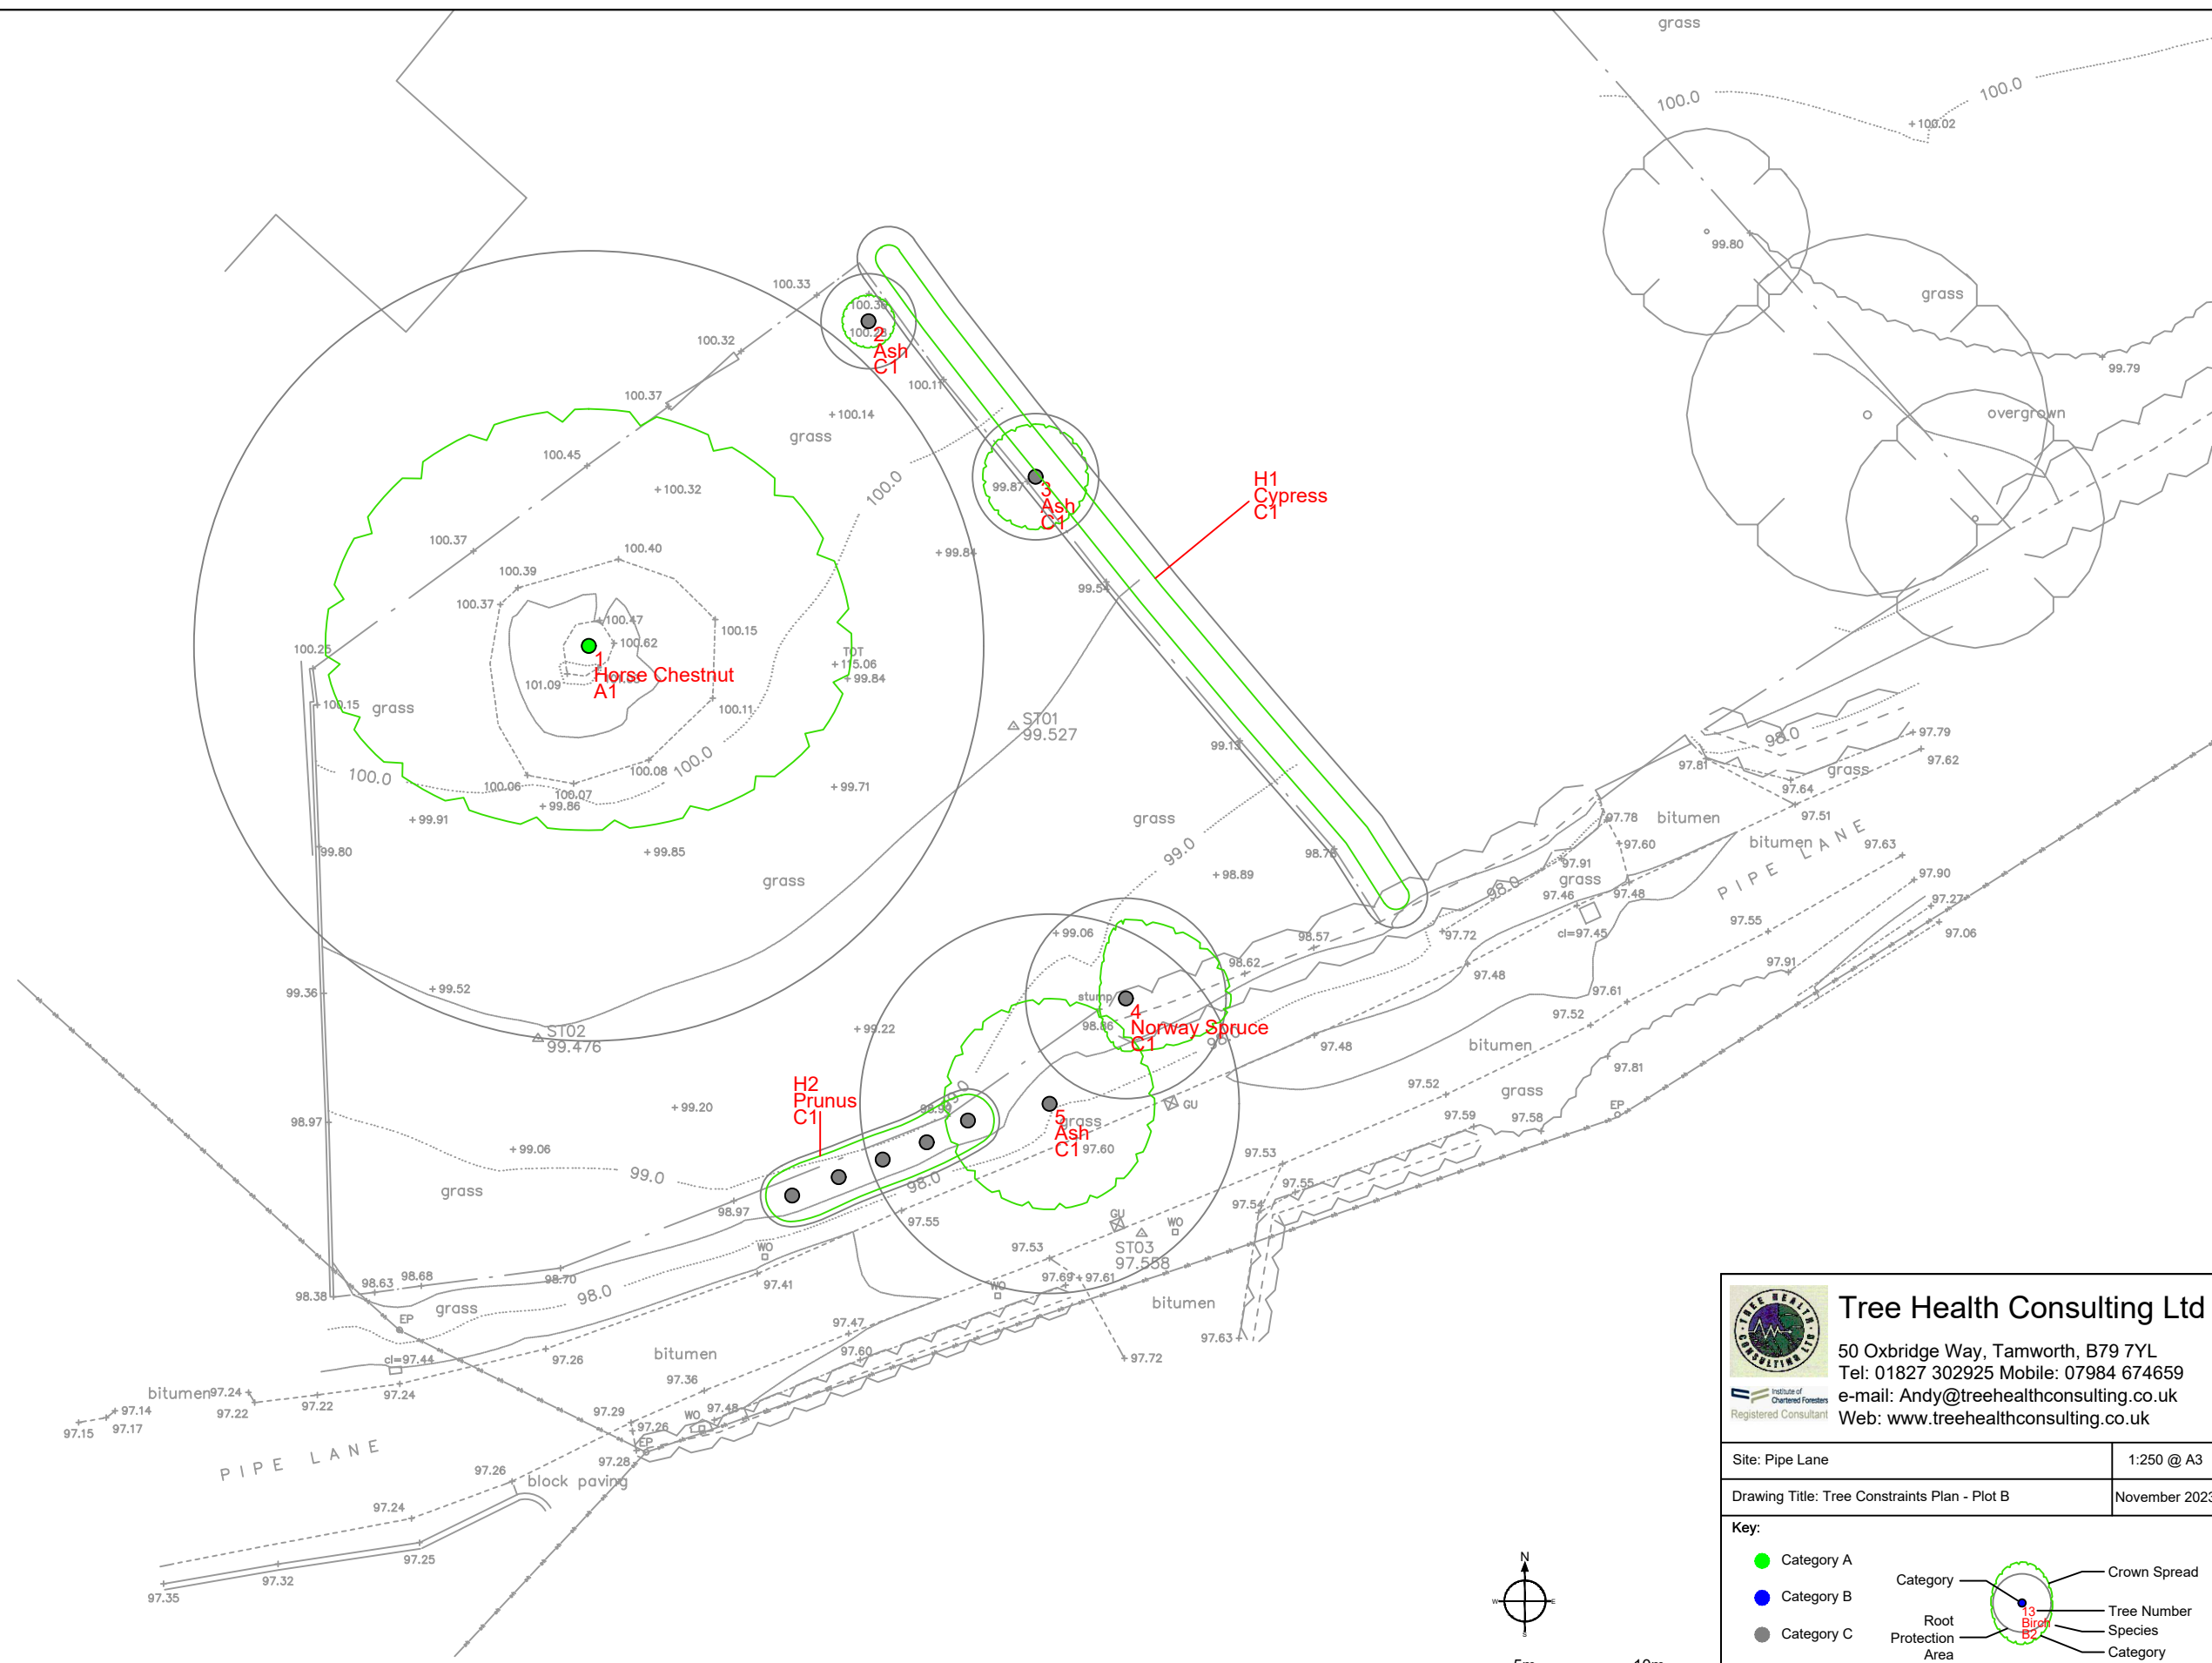



Tree Health Consulting Ltd
50 Oxbridge Way, Tamworth, B79 7YL
Tel: 01827 302925 Mobile: 07984 674659
e-mail: Andy@treehealthconsulting.co.uk
Web: www.treehealthconsulting.co.uk



Institute of Chartered Foresters
Registered Consultant

Site: Pipe Lane	1:250 @ A3
Drawing Title: Tree Constraints Plan - Plot B	November 2023

Key:

● Category A

● Category B

● Category C

● Category U

Category

Root Protection Area

Crown Spread

Tree Number

Species

Category

