


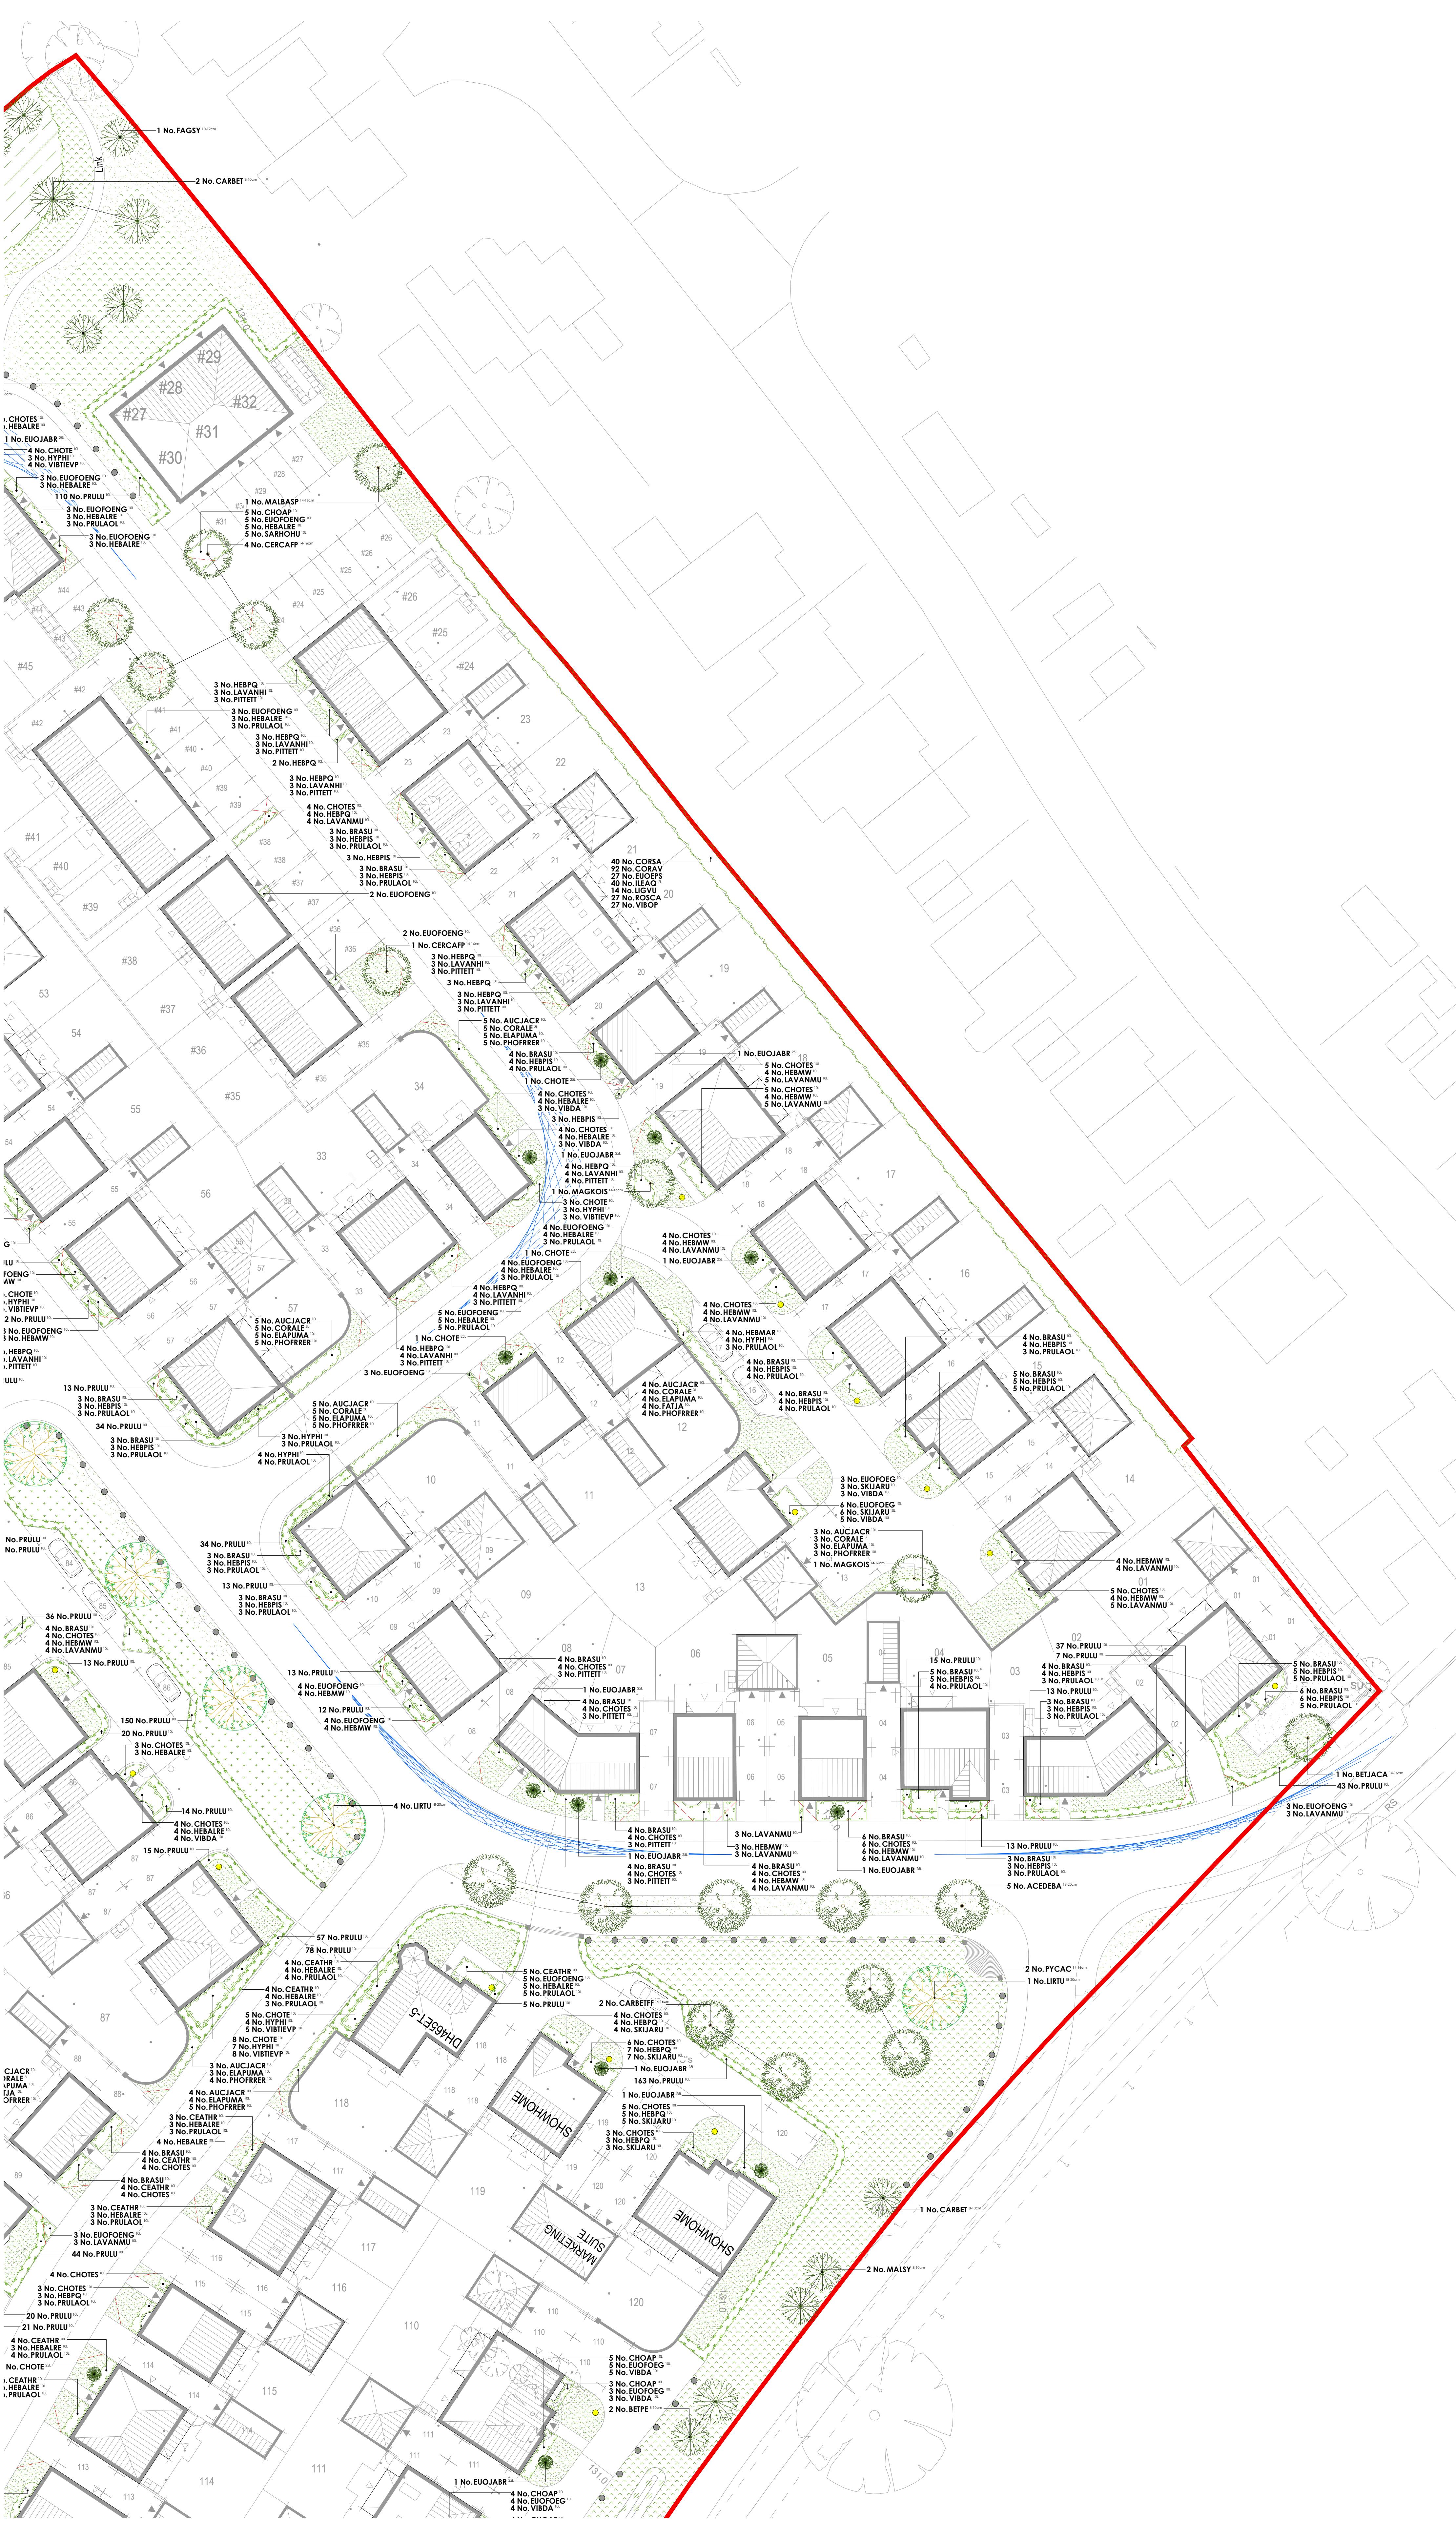


Plant Schedule



Abbr	Species	Supply	Size	Girth	Number
AMIA	Amelanchier lamarkii	EH&R	8-10cm	14-16cm	5
BEIJACA	Betula utilis jacquemontii	EH&R	8-10cm	14-16cm	2
CERCARP	Cercis canadensis Forest Pansy	EH&R	8-10cm	14-16cm	5
MAGKOS	Magnolia kobus 'Isis'	EH&R	8-10cm	14-16cm	5
MAIBASP	Malus baccata 'Street Parade'	EH&R	8-10cm	14-16cm	1

Total: 18

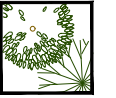


Abbr	Species	Supply	Size	Girth	Number
BEPE	Betula pendula	SH&B	250-300cm	8-10cm	60
CARBET	Carpinus betulus	SH&B	250-300cm	8-10cm	6
MALST	Malus sylvestris	SH&B	250-300cm	8-10cm	13
SORAU	Sorbus aucuparia	SH&B	250-300cm	8-10cm	11
ACECAM	Acer campestre	SH&B	300-350cm	10-15cm	4
FAGSY	Fagus sylvatica	SH&B	300-350cm	10-12cm	2
PRAY	Prunus avium	SH&B	300-350cm	10-12cm	3
QURO	Quercus robur	SH&B	300-350cm	10-12cm	3
TILCO	Tilia cordata	SH&B	300-350cm	10-12cm	4
BEPE	Betula pendula 'Fastigata'	EH&R	425-600cm	14-16cm	4
CARBET	Carpinus betulus 'Frax-Fantasia'	EH&R	425-600cm	14-16cm	2
PYCAC	Pyrus calleryana 'Charitcleer'	EH&R	425-600cm	14-16cm	12
SORAU	Sorbus aucuparia 'Cardinal Royal'	EH&R	425-600cm	14-16cm	7
ACEDEB	Acer platanoides 'Debutant'	EH&R	425-600cm	18-20cm	6
LIRU	Liriodendron tulipifera	EH&R	425-600cm	18-20cm	6

Total: 100




Abbr	Species	Pat Size	Height	Diameter	Habit	Number
CHOIE	Choisya ternata	2SL	100-125cm		Tip Cm	7
EUOJABR	Eucynurus japonicus 'Bravo'	2SL	100-125cm		Tip Cm	25

Total: 32

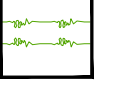


Abbr	Species	Pat Size	Height	Habit	Density	Length	Number
PRULU	Prunus laurocerasus	10L	80-100cm	Bushy	0.4Ch	492.54m	123

Total: 1231

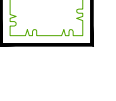

Abbr	Species	Pat Size	Height	Habit	Density	Area	Number
AUCIACE	Aucuba japonica 'Cottonella'	10L	40-60cm	Bushy	0.7Ch	86.15m²	202
BRASU	Brachyglottis 'Sunshine'	10L	40-60cm	Bushy	0.7Ch	86.15m²	202
CEATHR	Ceanothus thyrsiflorus repens	10L	40-60cm	Bushy	0.7Ch	19.76m²	46
CHOAP	Choisya 'Aster Pearl'	10L	40-60cm	Bushy	0.7Ch	42.07m²	96
CHOIE	Choisya ternata	10L	40-60cm	Bushy	0.7Ch	23.24m²	52
CHOIES	Choisya ternata 'Sundance'	10L	40-60cm	Bushy	0.7Ch	87.31m²	206
CORAL	Cornus alba 'Bergkattentanz'	3L	40-60cm	Branching	0.8Ch	34.72m²	42
ELAFIMA	Elaeagnus pungens 'Maculata'	10L	40-60cm	Bushy	0.8Ch	43.93m²	80
EUOFENG	Eucynurus fortunei 'Emerald 'n' Gold'	10L	30-40cm	Bushy	0.7Ch	70.56m²	164
EUOFENG	Eucynurus fortunei 'Emerald Galaxy'	10L	30-40cm	Bushy	0.7Ch	30.12m²	70
FEJIA	Fuchsia japonica	10L	40-60cm	Bushy	0.8Ch	13.89m²	25
HEMAR	Hebe 'Majorie'	10L	40-60cm	Bushy	0.7Ch	14.21m²	33
HEMW	Hebe 'Mrs Windar'	10L	40-60cm	Bushy	0.7Ch	52.97m²	124
HEPQ	Hebe 'Purple Queen'	10L	40-60cm	Bushy	0.7Ch	53.07m²	122
HEBALR	Hebe ablicans 'Red Edge'	10L	30-40cm	Bushy	0.7Ch	66m²	152
HEPIS	Hebe pingpifolia 'Sunderland'	10L	30-40cm	Bushy	0.7Ch	38.12m²	88
HYTH	Hippocrepis 'Hedger'	10L	40-60cm	Bushy	0.7Ch	40.77m²	94
LAVANH	Lavandula angustifolia 'Hidcot'	10L	30-40cm	Bushy	0.7Ch	20m²	48
LAVANMU	Lavandula angustifolia 'Munstead'	10L	30-40cm	Bushy	0.7Ch	67.27m²	158
PHORER	Phoradendron 'Red Robin'	10L	40-60cm	Bushy	0.8Ch	47.01m²	84
PITETT	Pittosporum tenuifolium 'Tom Thumb'	10L	40-60cm	Bushy	0.7Ch	28.11m²	69
PRULAO	Prunus laurocerasus 'Otto Luyken'	10L	60-80cm	Bushy	0.7Ch	83.64m²	200
ROSCA	Rosa carolina	10L	40-60cm	Bushy	0.7Ch	13.97m²	33
SAROHU	Sarcococca humilis	10L	30-40cm	Bushy	0.7Ch	4.41m²	10
SEJARU	Sieremia japonica 'Rubella'	10L	40-60cm	Bushy	0.7Ch	12.46m²	28
VIDA	Viburnum davidii	10L	40-60cm	Bushy	0.7Ch	23.99m²	61
VIBTEVP	Viburnum tinus 'Eve Price'	10L	40-60cm	Bushy	0.7Ch	23.24m²	52

Total: 1086.81m²

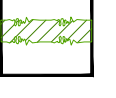

Abbr	Species	Supply	Height	Density	Mix %	Length	Numt
ACECAM	Acer campestre	11+1.3 Bks	60-80cm	0.3Ch Double Staggered at 0.3m offset	50%	23.9m	160
CORSA	Cornus sanguinea	11+1.3 Bks	60-80cm	0.3Ch Double Staggered at 0.3m offset	5%	2.99m	16
EUOPES	Eucynurus europaeus	11+1.3 Bks	60-80cm	0.3Ch Double Staggered at 0.3m offset	8%	3.82m	26
LEAQ	Ilex aquifolium	2L-3 Bks	40-60cm	0.3Ch Double Staggered at 0.3m offset	15%	7.17m	48
UGVU	Ligustrum vulgare	11+1.3 Bks	60-80cm	0.3Ch Double Staggered at 0.3m offset	10%	4.78m	32
ROSCA	Rosa carolina	11+1.3 Bks	60-80cm	0.3Ch Double Staggered at 0.3m offset	5%	2.99m	16
VIBOP	Viburnum opulus	11+1.3 Bks	60-80cm	0.3Ch Double Staggered at 0.3m offset	7%	3.35m	23

Total: 47.8m




Abbr	Species	Supply	Height	Mix %	Density	Area
CORSA	Cornus sanguinea	1+1.3 Bks 8R	40-60cm	15%	1Cr	39.27m²
CORAV	Corylus avellana	1+1.3 Bks 8R	40-60cm	35%	1Cr	91.63m²
EUOPES	Eucorynus europaeus	1+1.3 Bks 8R	40-60cm	10%	1Cr	26.18m²
LEAQ	Ilex aquifolium	2L 3 Bks	40-60cm	15%	1Cr	39.27m²
UGVU	Ligustrum vulgare	1+1.3 Bks 8R	40-60cm	5%	1Cr	13.09m²
ROSCA	Rosa corina	1+1.3 Bks 8R	40-60cm	10%	1Cr	26.18m²
VIBOP	Viburnum opulus	1+1.3 Bks 8R	40-60cm	10%	1Cr	26.18m²
NB: See Work Sheet - Species List						Total: 261.8m²

Total: 267




Abbr	Species	Supply	Height	Mix %	Density	Area	Number
ACECAM	Acer campestre	11+1.3 Bks	60-80cm	15%	1.5Ch	107.36m²	49
BEPE	Betula pendula	11+1.3 Bks	80-100cm	15%	1.5Ch	107.36m²	49
CORAV	Cornus ovelliana	11+1.3 Bks	60-80cm	5%	1.5Ch	35.78m²	17
CEAMON	Cotoneaster monogyna	11+1.3 Bks	60-80cm	10%	1.5Ch	71.38m²	33
EUOPES	Eucynurus europaeus	11+1.3 Bks	60-80cm	5%	1.5Ch	35.78m²	17
LEAQ	Ilex aquifolium	2L-3 Bks	40-60cm	10%	1.5Ch	71.38m²	33
MALST	Malus sylvestris	11+1.3 Bks	60-80cm	5%	1.5Ch	35.78m²	17
PINSY	Pinus sylvestris	2L-3 Bks	40-60cm	10%	1.5Ch	71.38m²	33
PRAY	Prunus avium	11+1.3 Bks	80-100cm	7%	1.5Ch	50.11m²	24
PRUPA	Prunus padus	11+1.3 Bks	80-100cm	10%	1.5Ch	71.38m²	33
SORAU	Sorbus aucuparia	11+1.3 Bks	80-100cm	8%	1.5Ch	57.26m²	27


Total: 332

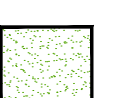


Turf
Turf to gardens to be laid as Rolam 'Medallion', or similar approved.

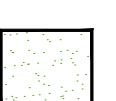


Amenity Grass
A22 low maintenance seed mixture, as supplied by Geminal (www.geminalamenity.com) or similar approved.

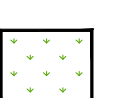

Meadow Grassland
M41 Basic General Purpose Meadow Mixture for meadows, as supplied by Emnagete Seeds (www.wildseed.co.uk) or similar approved.

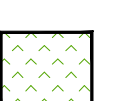

Meadow Grassland
M42 Standard General Purpose Meadow Mixture, as supplied by Emnagete Seeds (www.wildseed.co.uk) or similar approved.

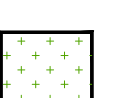

Meadow Grassland
M43 Special General Purpose Meadow Mixture, as supplied by Emnagete Seeds (www.wildseed.co.uk) or similar approved.



Wet Meadow Grassland
EM8 seed mixture for wetlands, as supplied by Emnagete Seeds (www.wildseed.co.uk) or similar approved.

Drawing to be read in conjunction with GL2335 SP 01 Landscape Specification & Designer Risk Assessment.