



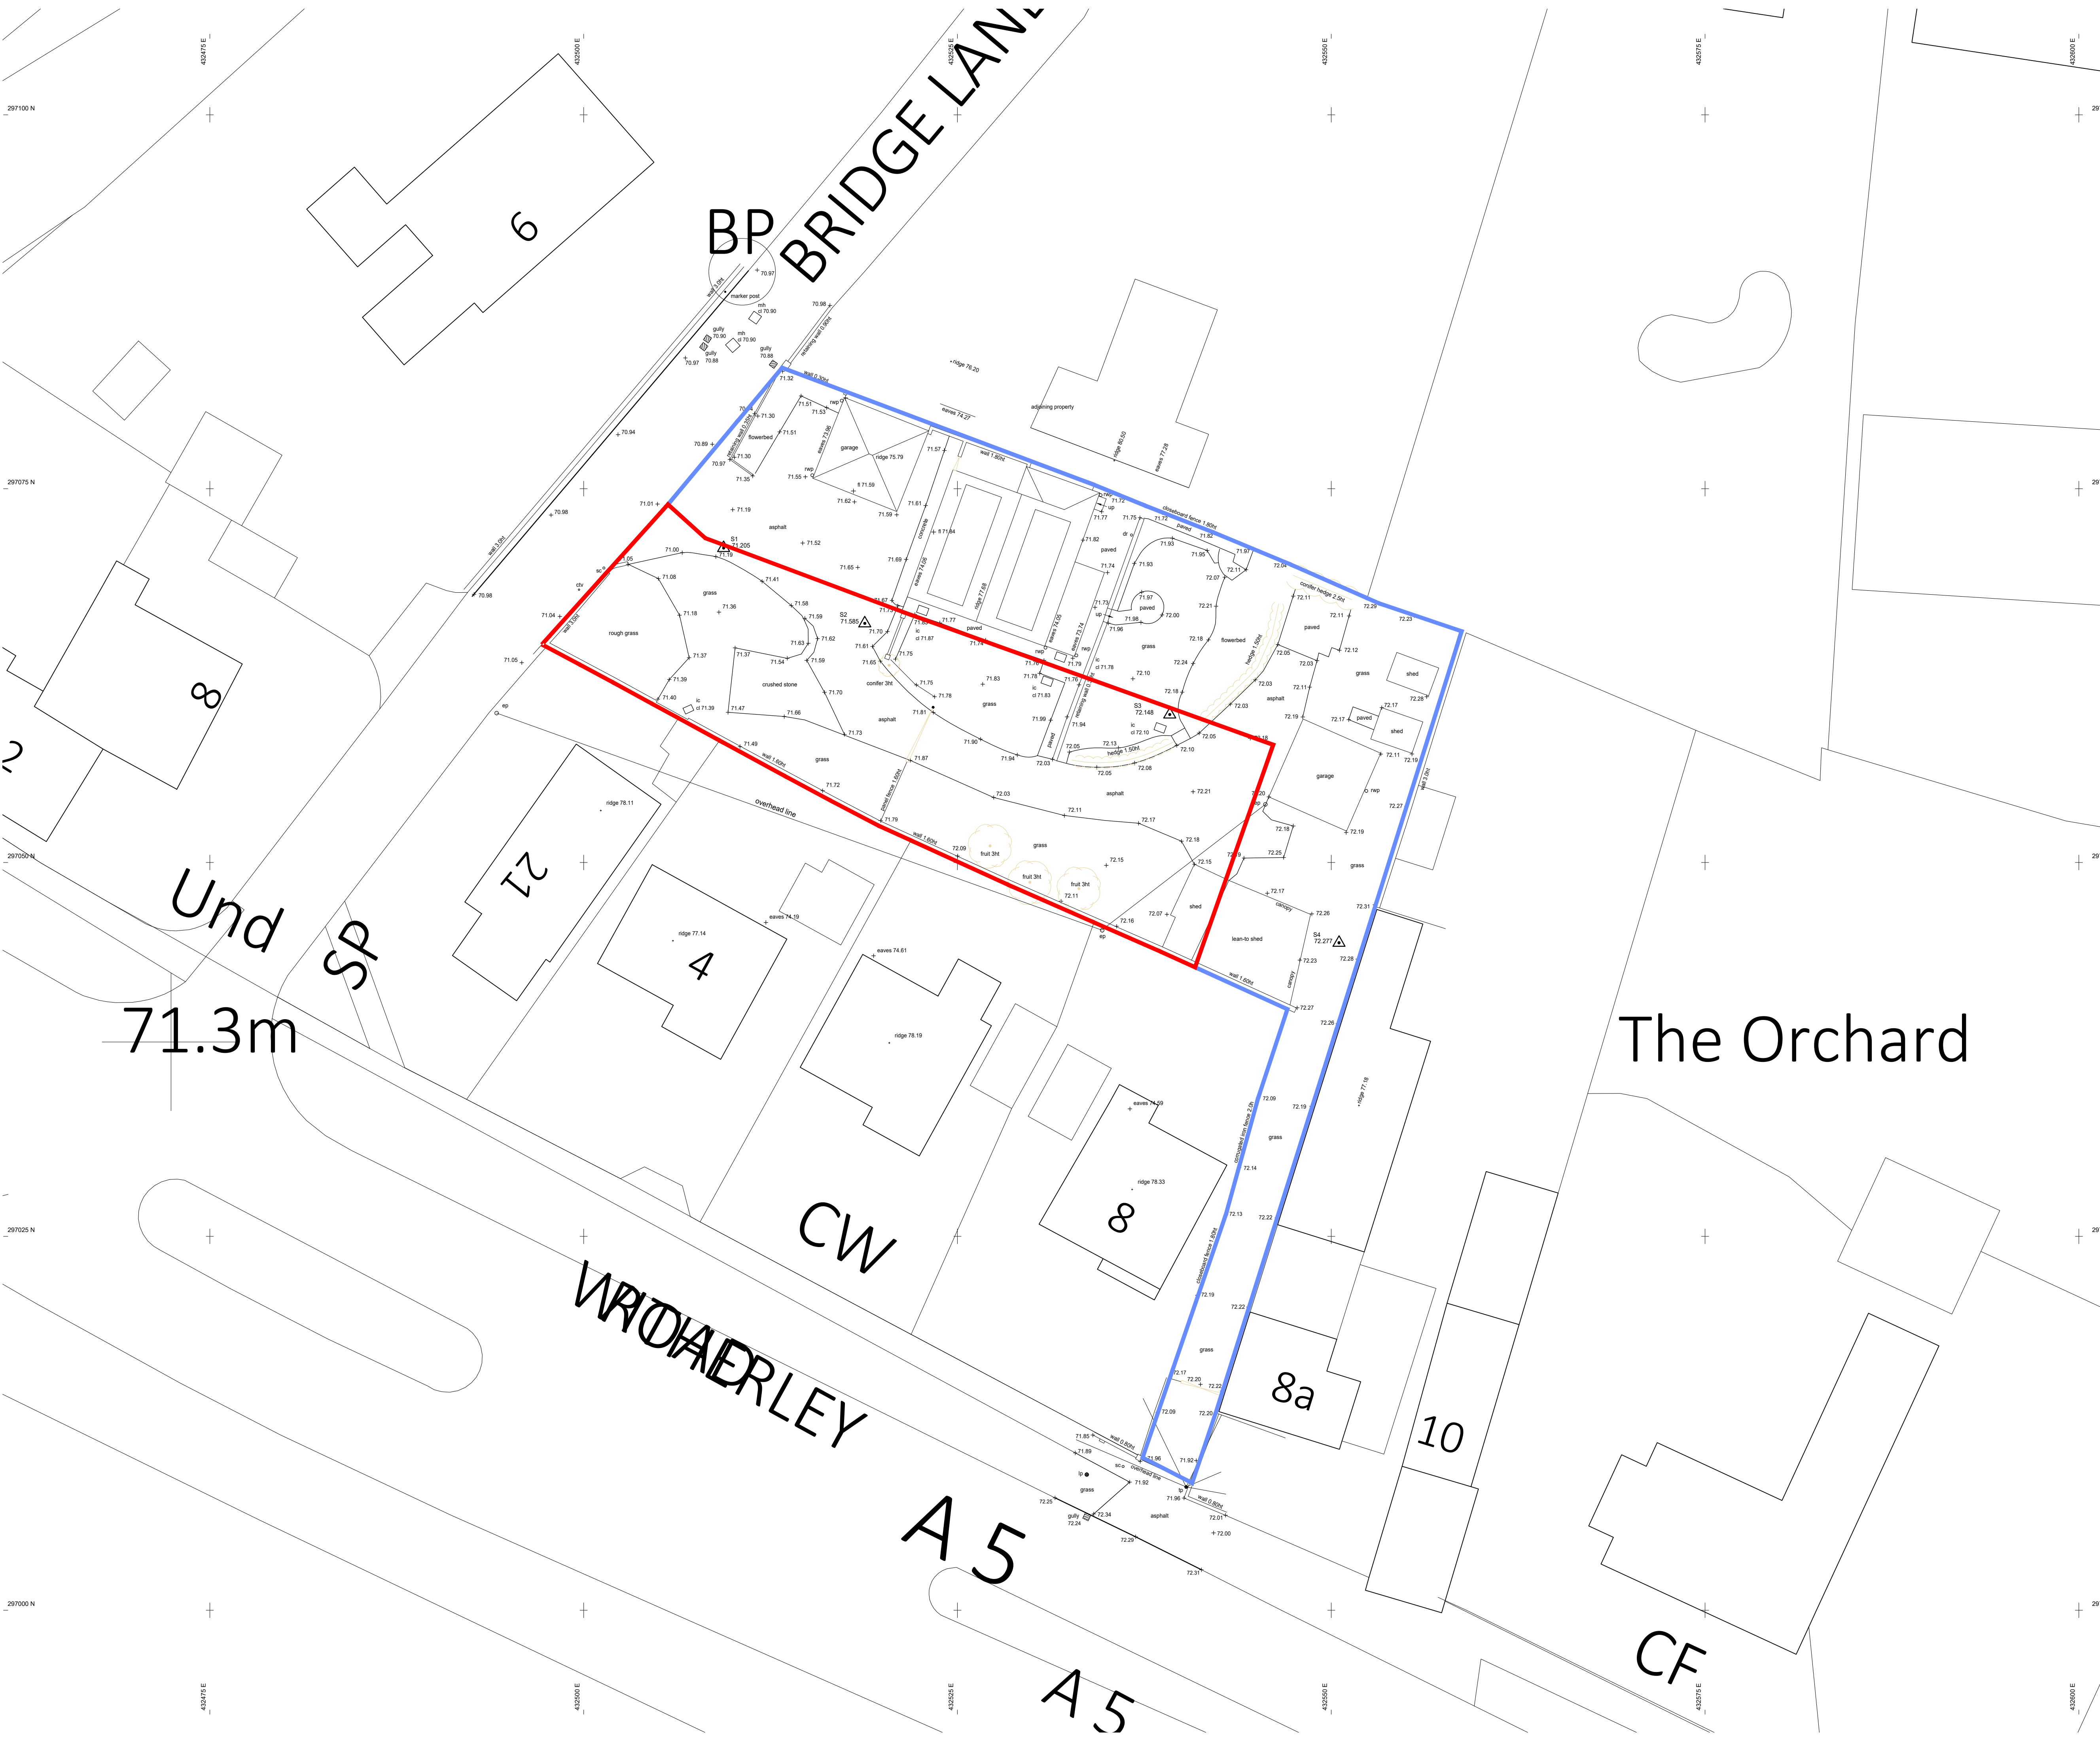

The Builder is to check and verify all buildings and site dimensions, levels and sewer invert levels prior to commencement of work.
Do not scale off this drawing, work to figured dimensions only.
This drawing must be read and checked with all structural and relevant specialist drawings.
The Builder is to comply in all respects with the current Building Regulations and latest Codes of Practice.
Copyright of this drawing and of work executed from it remain the property of BHB Ritchie & Ritchie Ltd.

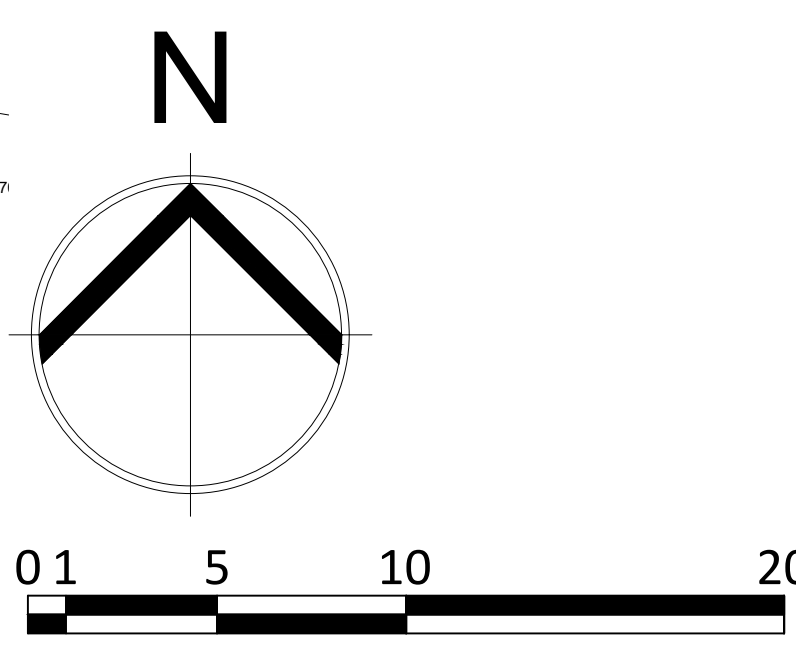

Revisions		
No.	Description	Date
-	-	-

Land Adjacent to 17 Bridge Lane,
Witherley

New Residential Development

 Ritchie & Ritchie
Architects

Georgian House,
24 Bird Street,
Lichfield,
WS13 6PT

+44 (0)1827 62251

PART OF


Existing Site Plan

Scale	Date	Drawn	Job	Drawing
1:200 A1	May 2022	BTE	7886	101A