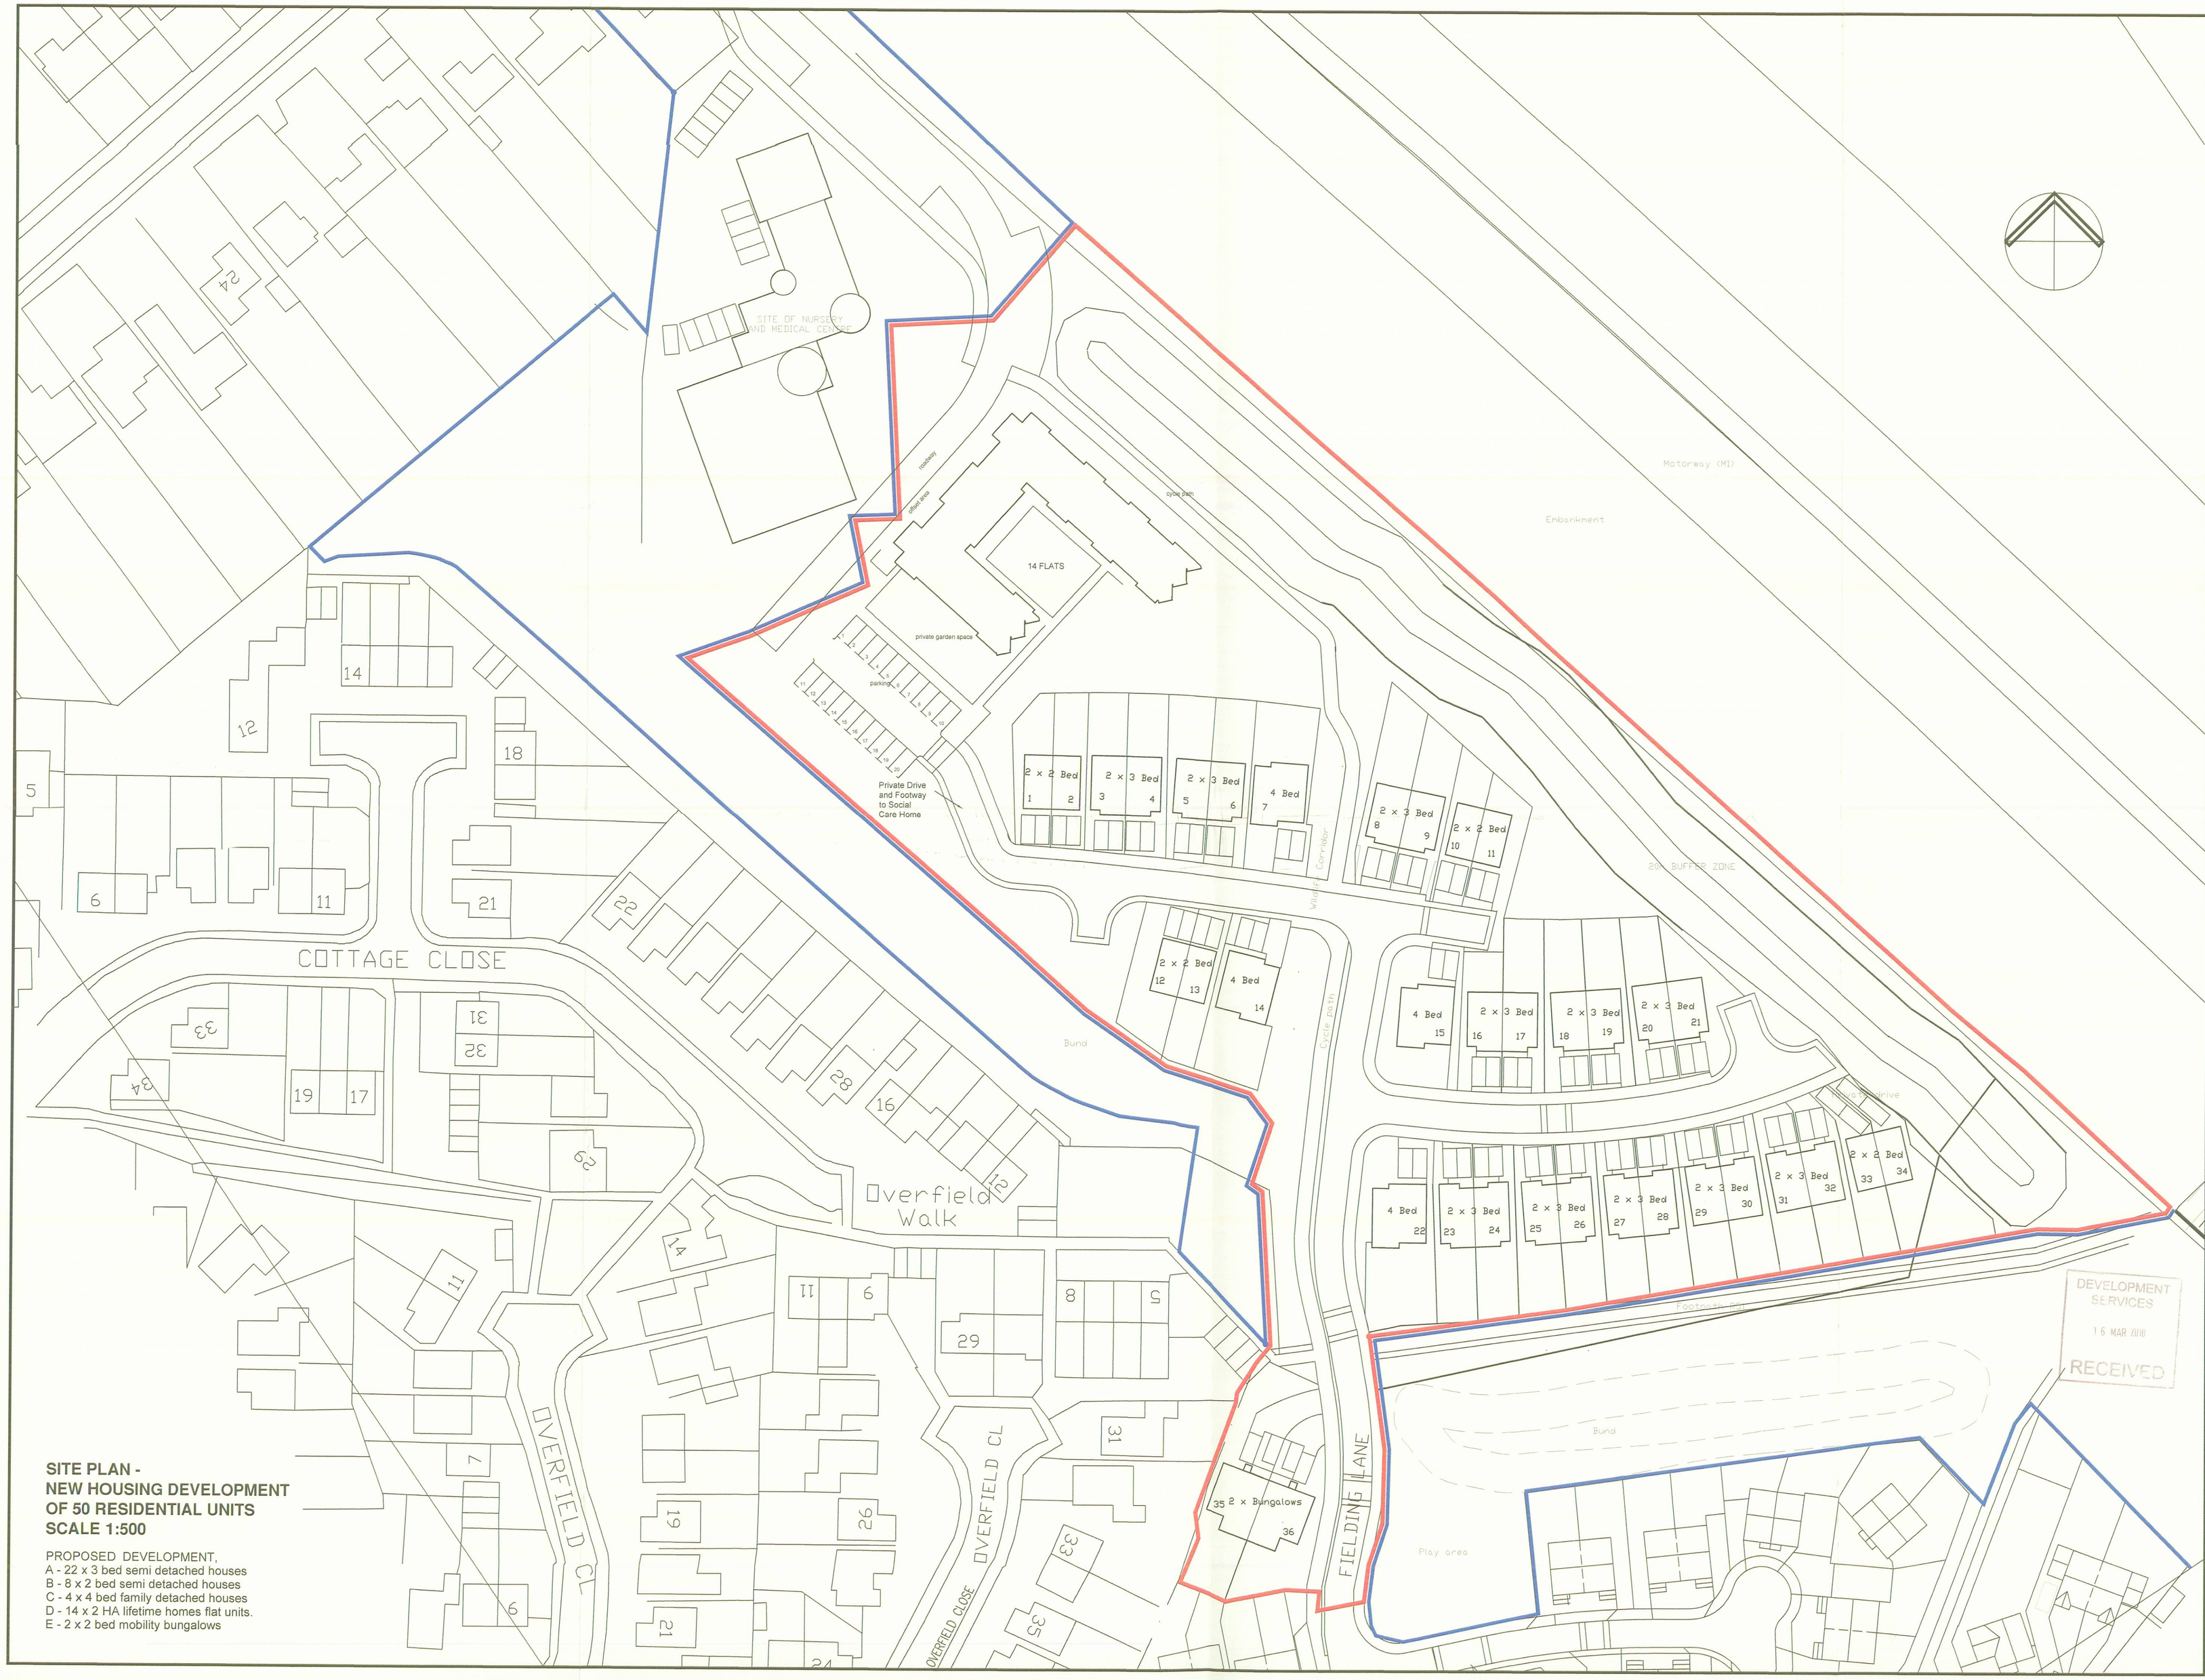

SITE PLAN -
NEW HOUSING DEVELOPMENT OF 50 RESIDENTIAL UNITS
SCALE 1:500

PROPOSED DEVELOPMENT,
A - 22 x 3 bed semi detached houses
B - 8 x 2 bed semi detached houses
C - 4 x 4 bed family detached houses
D - 14 x 2 HA lifetime homes flat units.
E - 2 x 2 bed mobility bungalows

COPYRIGHT NOTES

No deviation may be made from the details shown on this drawing without the prior written permission of the architects.
Any discrepancy found between this drawing and any other document should be referred immediately to the architects. IF IN DOUBT, ASK!
No dimensions to be scaled from this drawing.
This drawing is to be removed from currency immediately a revised version is issued.
All rights described in Chapter IV of the Copyright, Designs and Patents Act 1988, have been generally asserted.

NOTES

REVISIONS

TANGENT ARCHITECTS LTD
CHARTERED ARCHITECTS
204, LONDON ROAD, LEICESTER
TEL: 0116 2852854 FAX: 2852856

CLIENT
CAWREY LTD
KIRBY GRANGE FARM, TAVERNER DRIVE, RATBY

TITLE
PROPOSED HOUSING DEVELOPMENT AFFORDABLE HOMES OFF GROBY ROAD, RATBY

DRAWING
PROPOSED SITE PLAN:
50, RESIDENTIAL HOUSING UNITS

DRWG NO AA15 - OWNERSHIP
SCALE 1:500
DATE JUNE 2009