


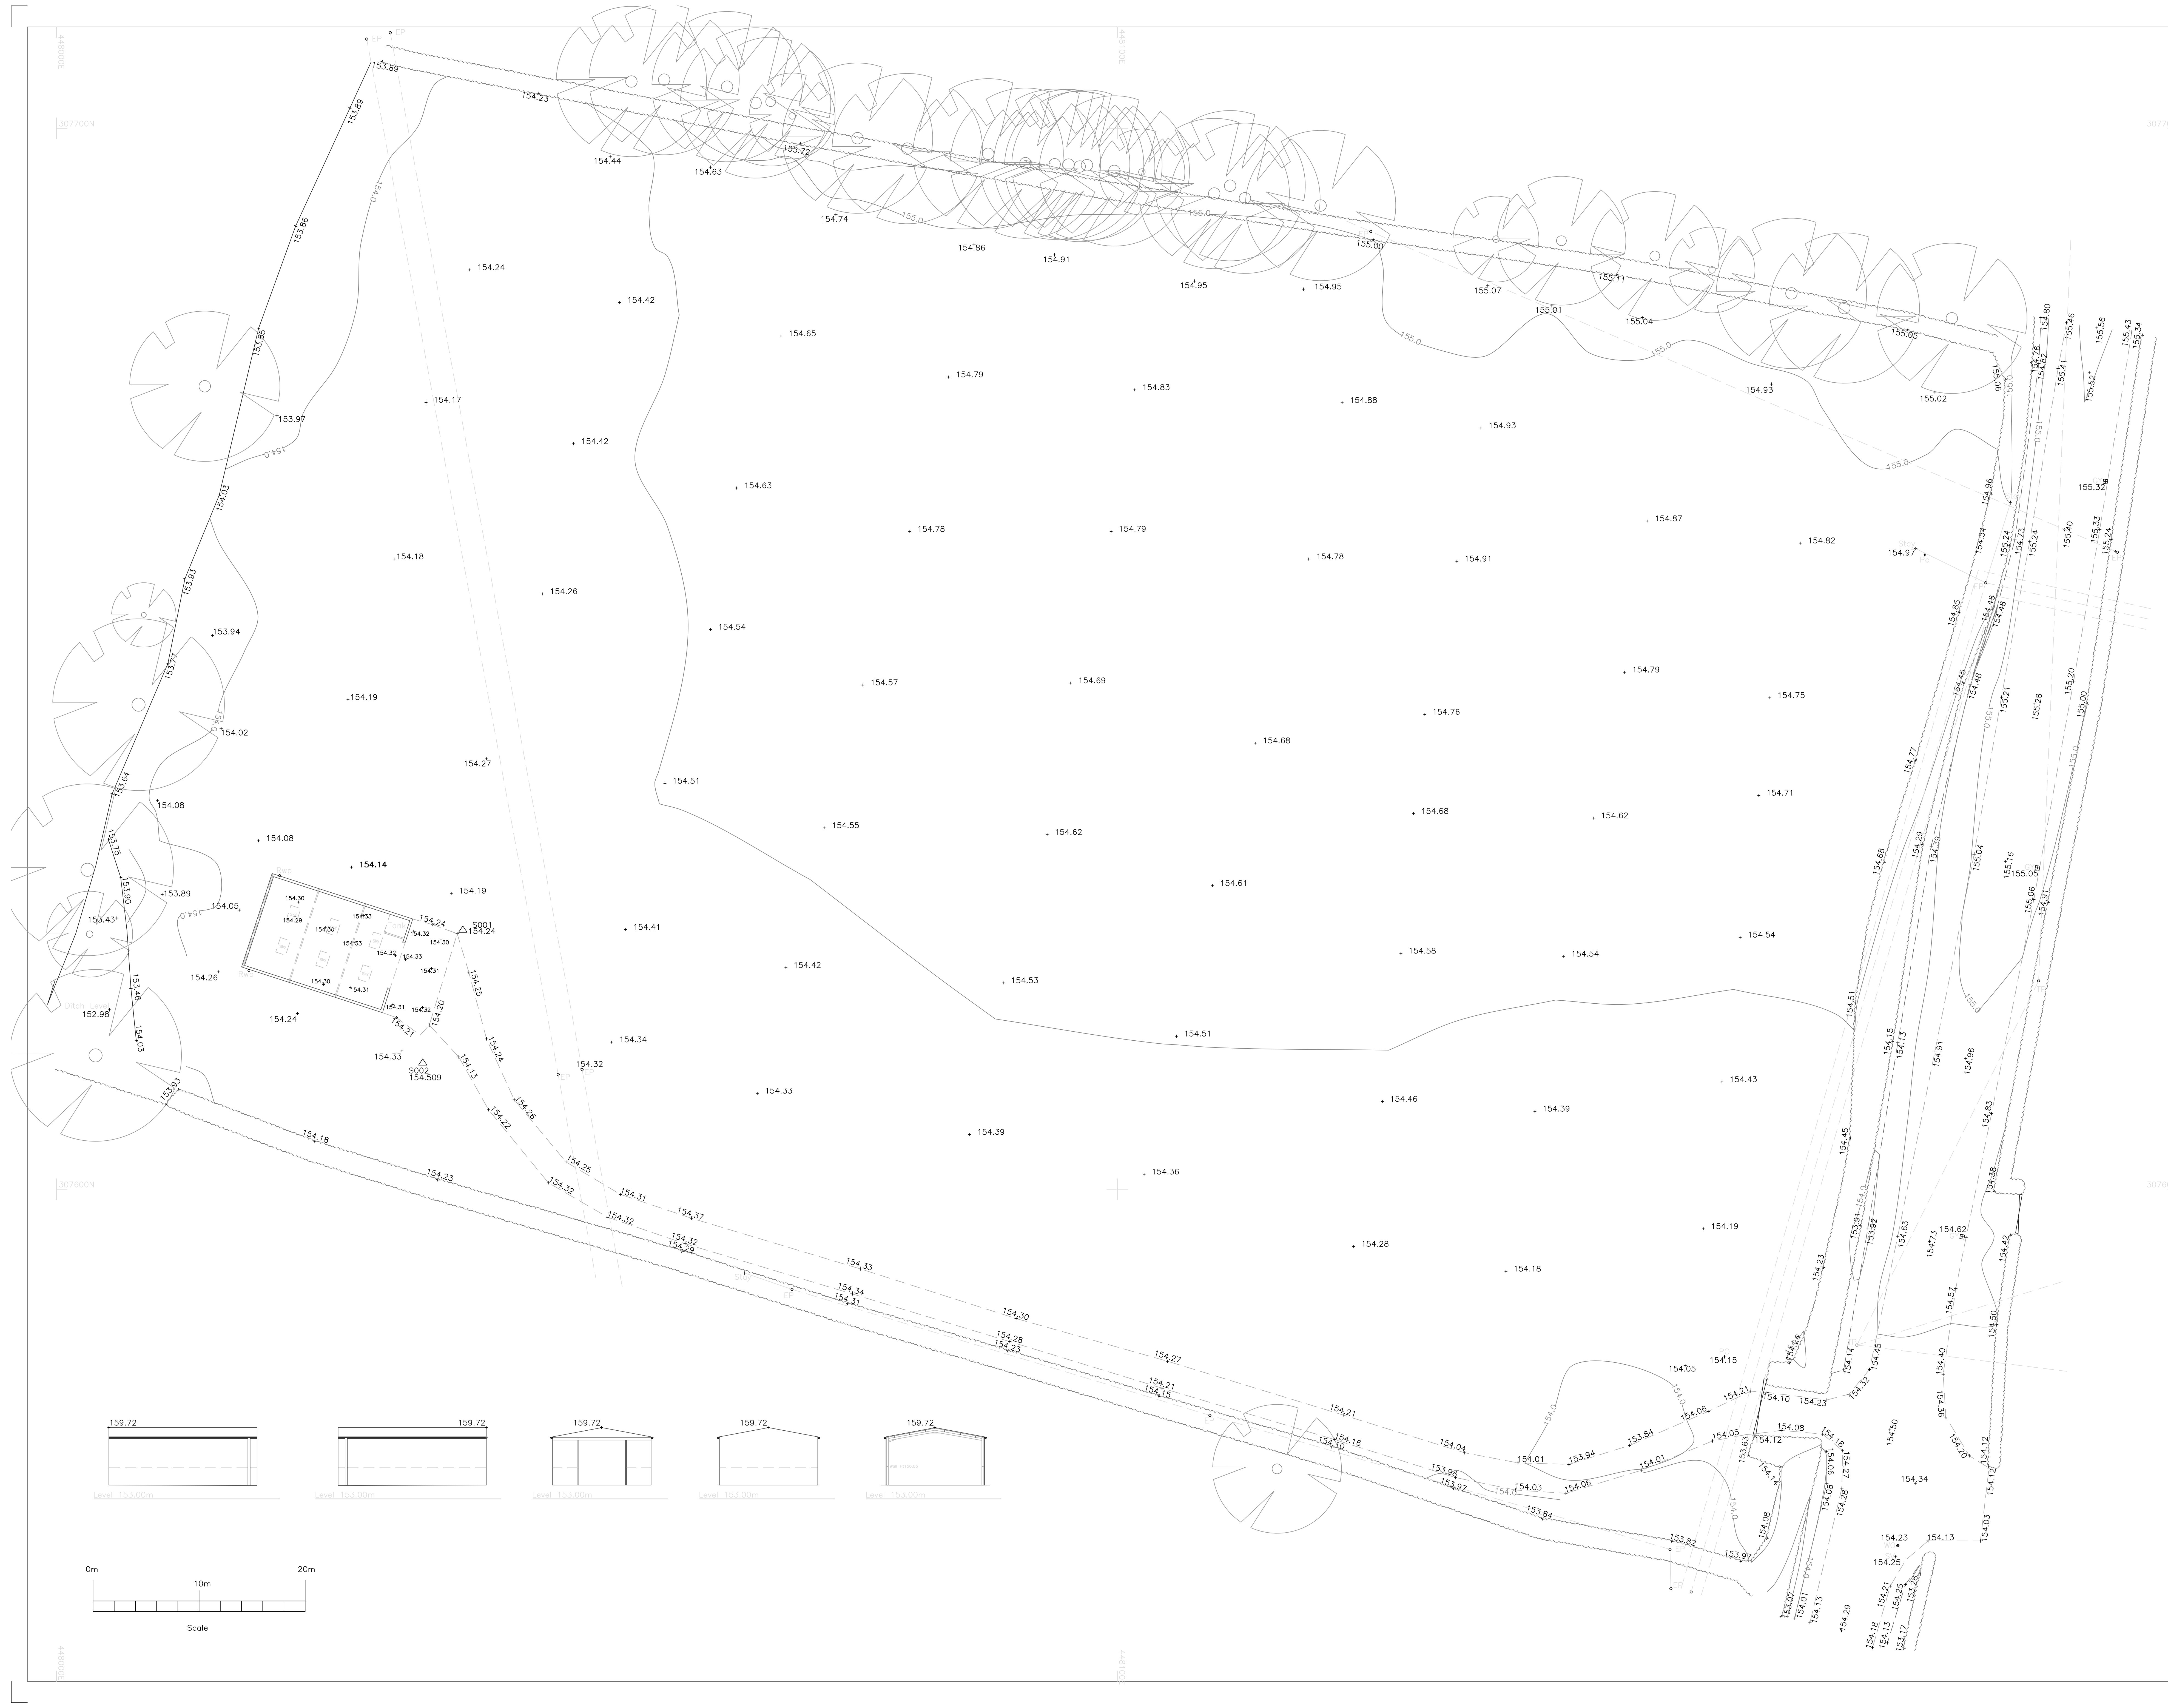

ABBREVIATIONS

A/C	AIR CONDITIONING
AH	ARCH. HEIGHT
BT	BRITISH TELECOMMUNICATIONS
C	CURTAIN WALL HEIGHT
Cab	CABINET
CBF	CLOSE BOARD FENCE
CL	COVER LEVEL
CP	DISCHARGE PIPE
DC	DIAMOND CABLE COVER
DK	DROP KERB
FP	FOOTPATH
G	GULLY
GV	GAS VALVE
I.C.	INSPECTION CHAMBER
K	KERB
LP	LAMP POST
M	MANHOLE
PCL	POST & CHAIN LINK FENCE
RWP	RAIN WATER PIPE
SA	SECURITY ALARM
SBM	SITE BENCH MARK
SH	SPRING HEIGHT
TP	TELEGRAPH POLE
WP	WASTE PIPE

LEGEND

DRAWING ISSUE STATUS

Issue	Details	By	Date
A	Original Survey	ATR	26/07/24

SHEET LAYOUT

THIS SURVEY HAS BEEN CARRIED OUT TO AN ACCURACY CONSISTENT WITH A PRESENTATION SCALE OF 1:200. INTERROGATED DIMENSIONS WILL BE WITHIN THE TOLERANCE ASSOCIATED WITH THIS AND SMALLER SCALES ONLY.

ALL LEVELS RELATE TO OS DATUM USING GPS (VIA NOW)

ALL CRITICAL DIMENSIONS SHOULD BE VERIFIED ON SITE PRIOR TO ANY DESIGN OR CONSTRUCTION WORKS.

HSSP Architects

PERA Business Park
Nottingham Road
Milton Mowbray
LE13 0PB

Class Q Barn
off Thornton Lane
Markfield
Leicestershire – LE67 1AL

Topo, Internal and Elevation Survey

SURVEYED AND DRAWN BY
RAMOWSKI BANNER LIMITED

6 Dovegate Drive
Wollaton
Nottingham
NG8 2NB
Tel: (0115) 9289091
email: rai@ramowski-clarke.com

SCALE 1:200 @ A0

DATE OF ISSUE JULY 2024

RBL JOB No. 4183	CHECKED ATR
DRAWING No.	ISSUE

4183-01-aA