



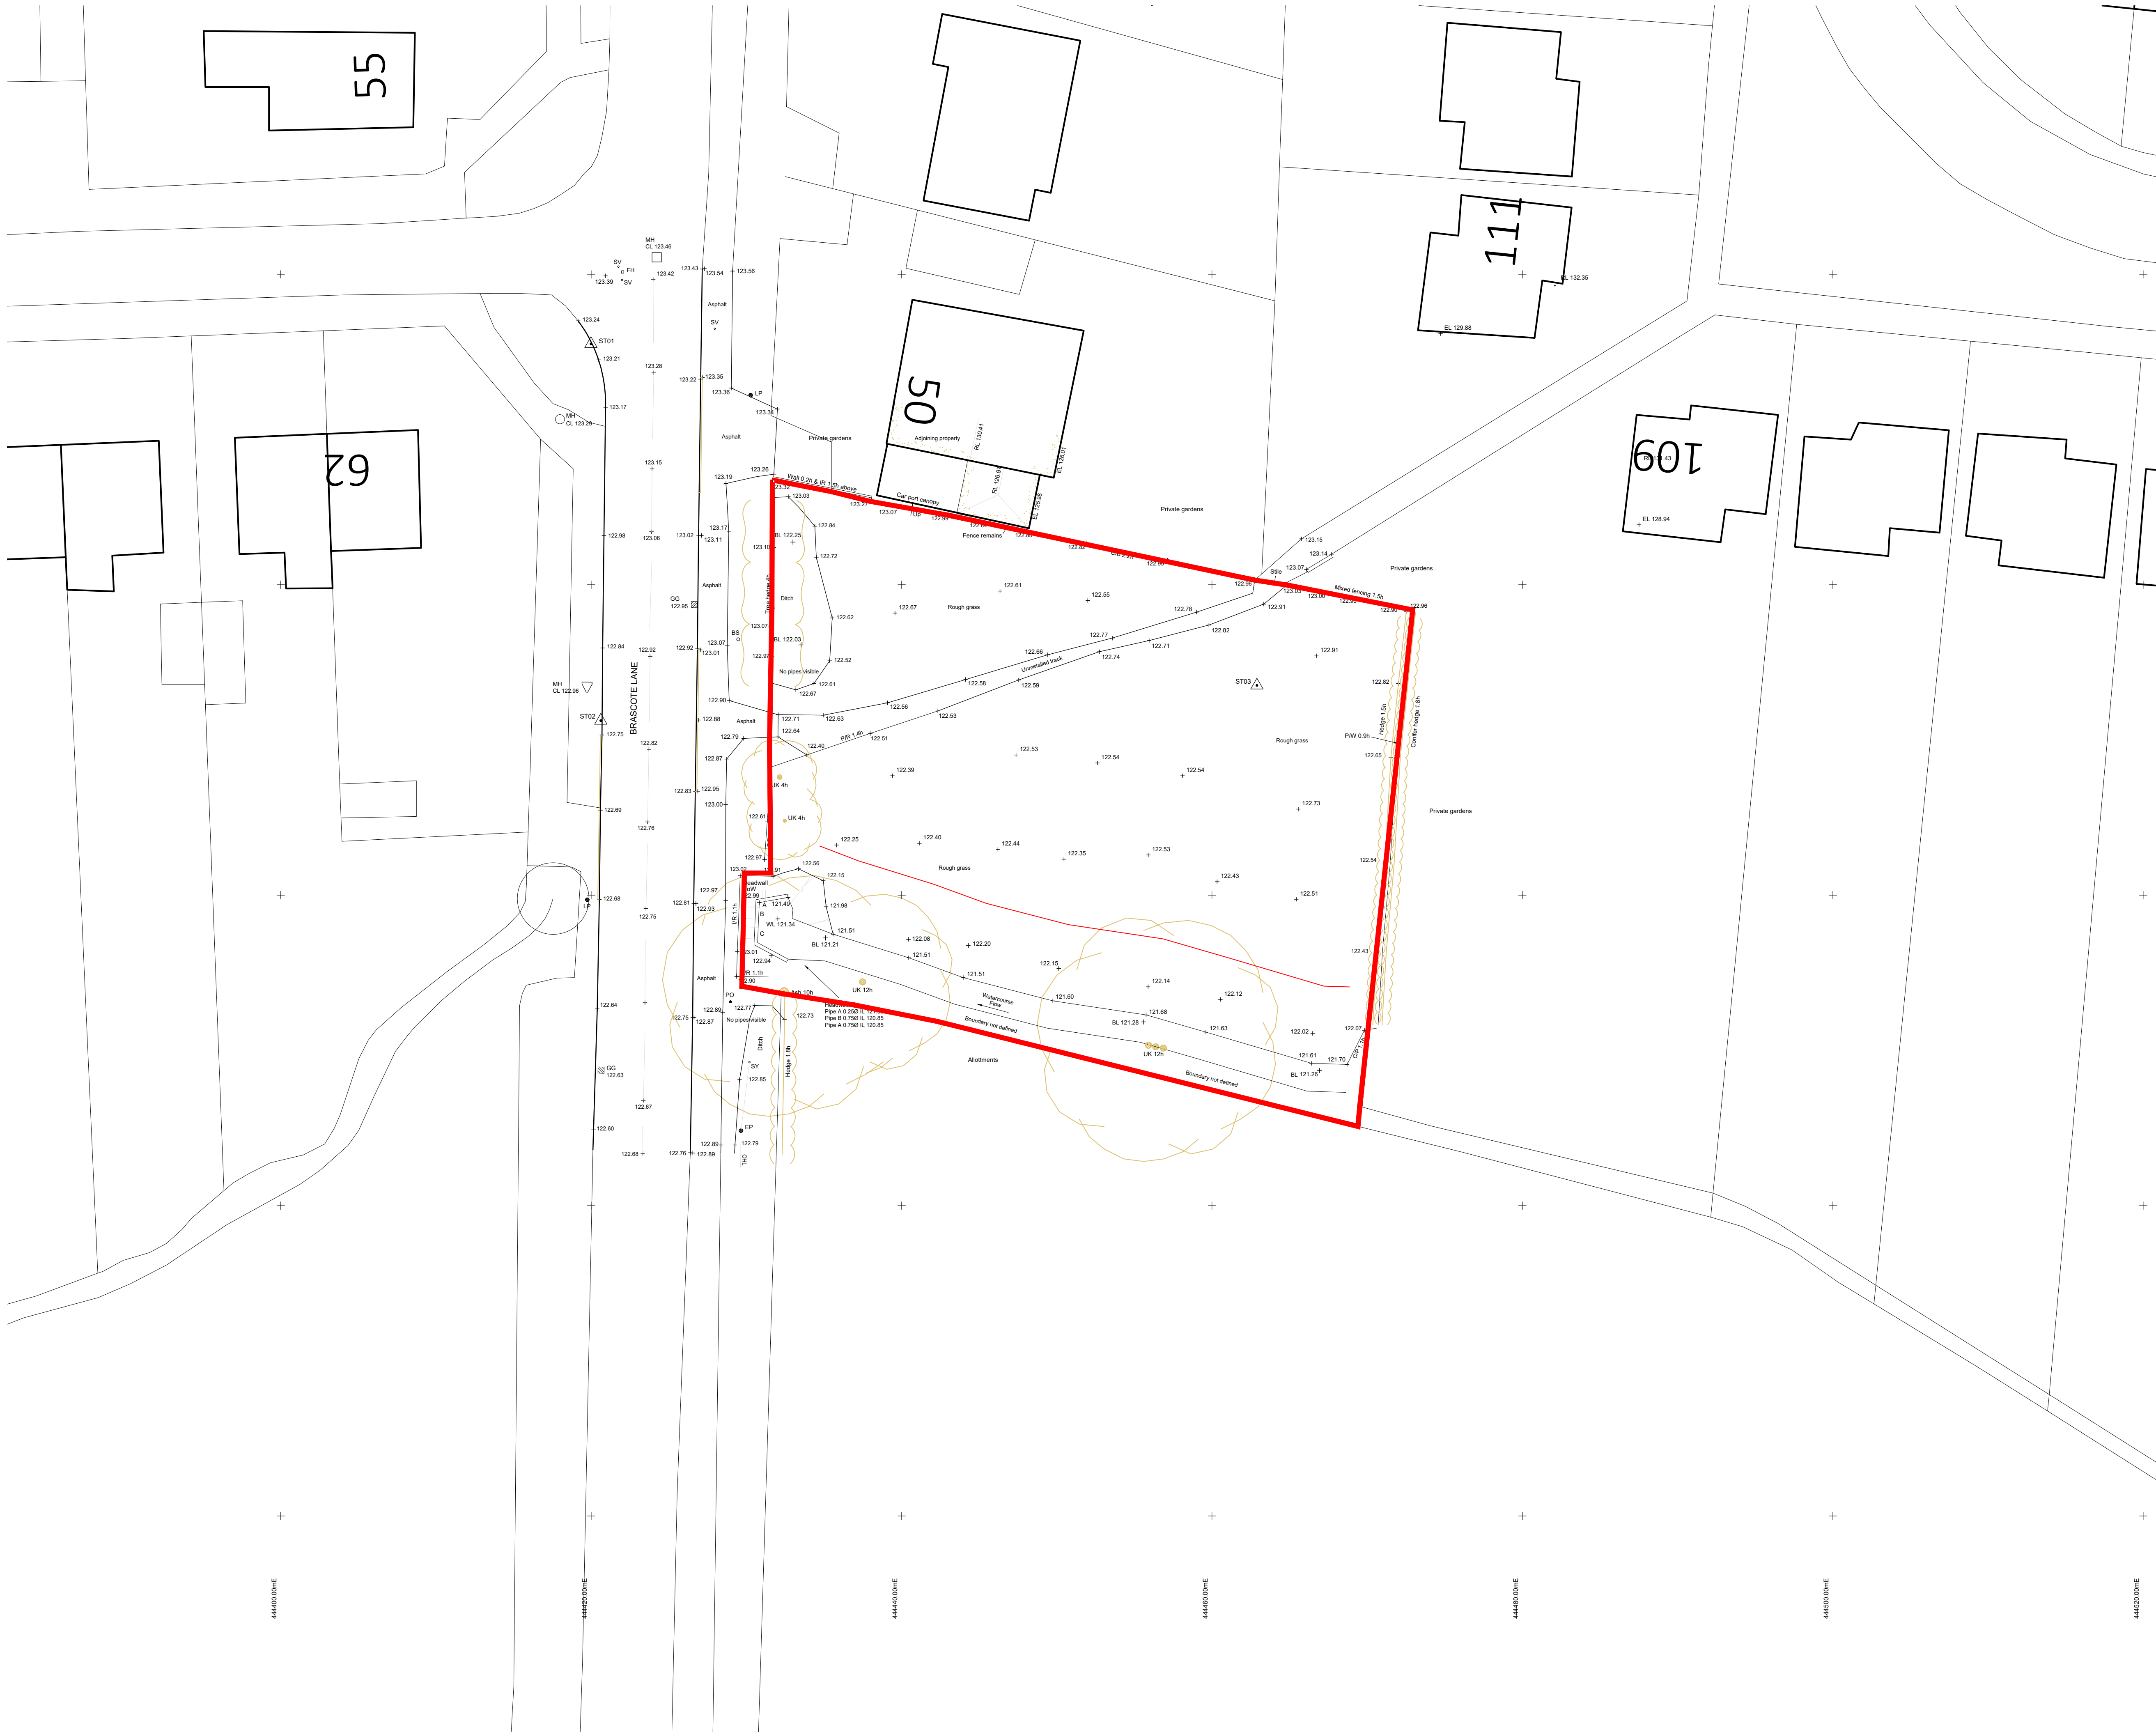

The Builder is to check and verify all buildings and site dimensions, levels and sewer invert levels prior to commencement of work.
Do not scale off this drawing, work to figured dimensions only.
This drawing must be read and checked with all structural and relevant specialist drawings.
The Builder is to comply in all respects with the current Building Regulations and latest Codes of Practice.
Copyright of this drawing and of work executed from it remain the property of BHB Ritchie & Ritchie Ltd.

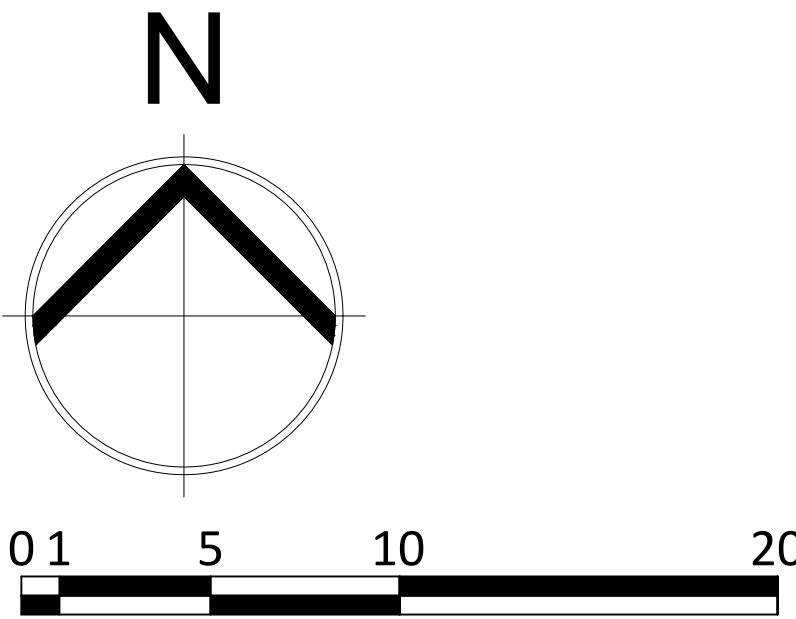

Revisions		
No.	Description	Date
-	-	-

50 Brascote Lane, Newbold Verdon

New Residential Development



Georgian House,
24 Bird Street,
Lichfield,
WS13 6PT

+44 (0)1827 62251



Existing Site Plan

Scale	Date	Drawn	Job	Drawing
1:200 A1	Feb 2024	BTE/MG	7971	101