


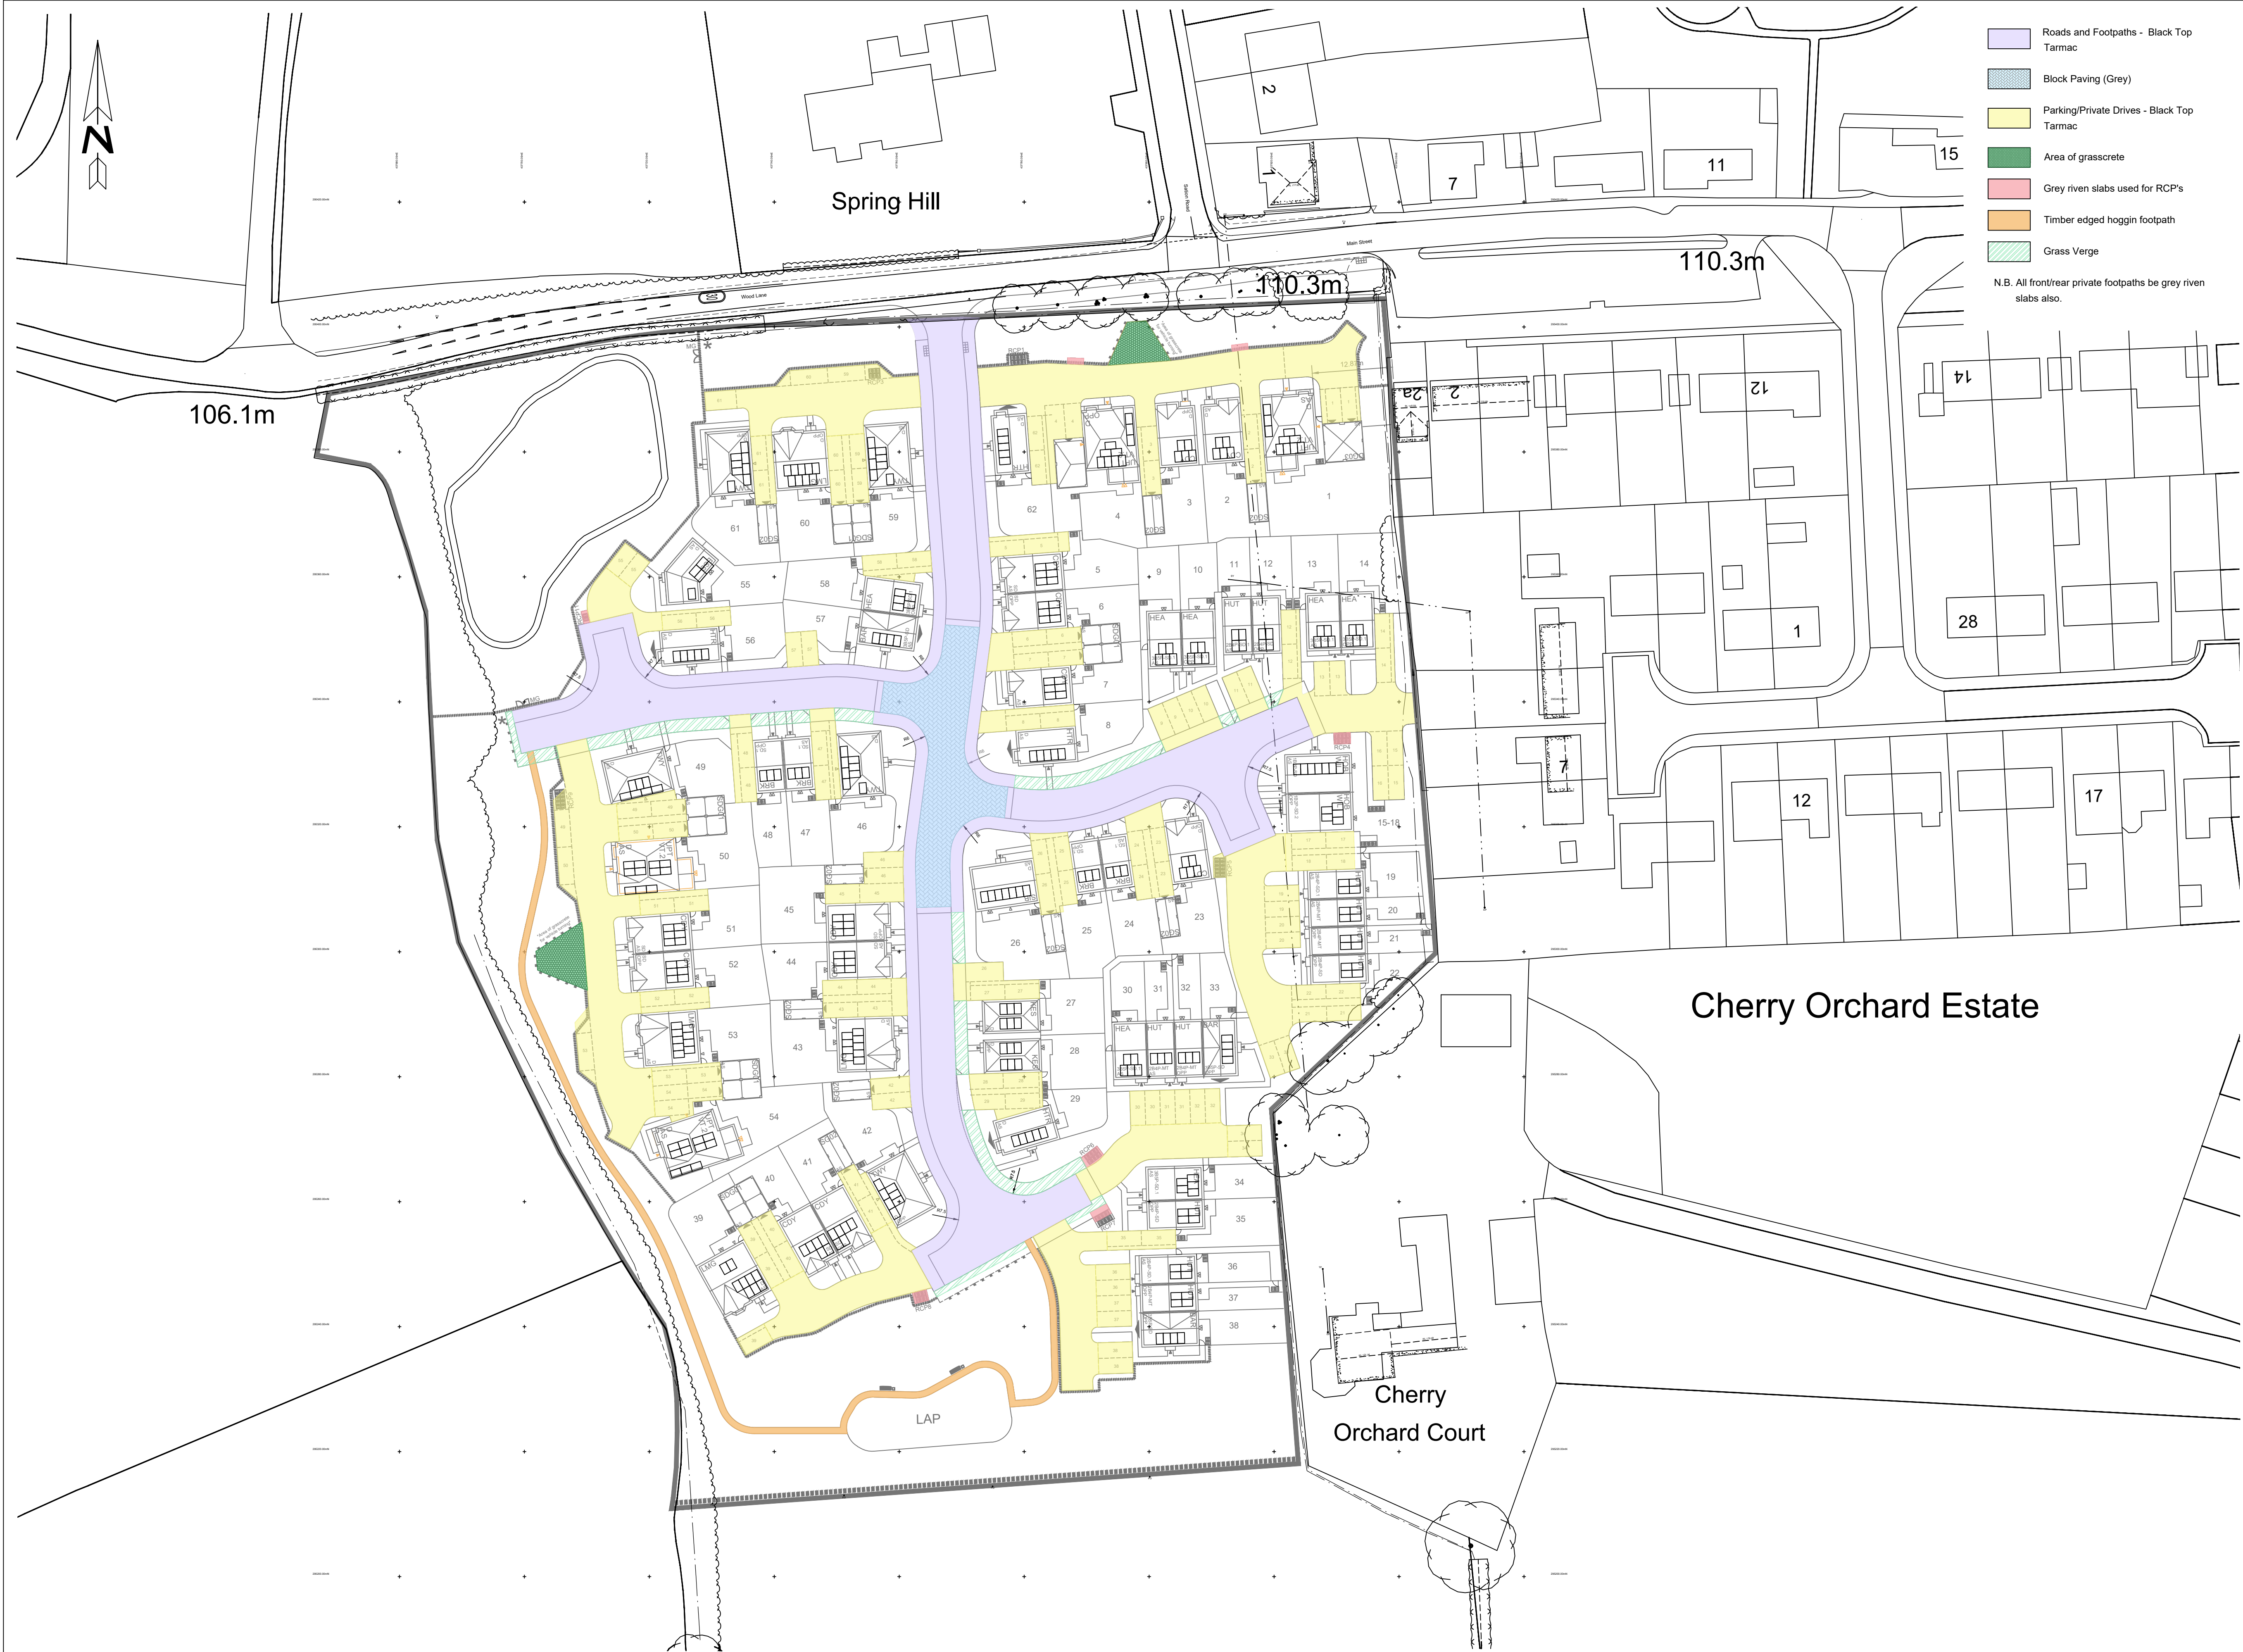

THIS DRAWING AND THE BUILDING WORKS DEPICTED ARE THE COPYRIGHT OF OWL HOMES LIMITED AND MAY NOT BE REPRODUCED OR AMENDED WITHOUT THE WRITTEN PERMISSION. NO LIABILITY WILL BE ACCEPTED FOR AMENDMENTS MADE BY OTHER PERSONS.

THIS DRAWING IS TO BE READ IN CONJUNCTION WITH SEPARATE GROUP / SITE SPECIFIC CONSTRUCTION NOTES AND MATERIALS SPECIFICATION.

NOTES

Revision:		
A	Amended to accord with latest site layout	12/09/23 DC
B	Plots 2-3 detached and Plots 27-28 altered to terraces	17/09/25 CM

Wood Lane
Higham on the Hill

Surface Materials
Plan

DATE: Feb 2023
SCALE: 1:500 @ A1
DRAWN: DC
CHECKED: -

**OWL
HOMES**

OWL HOMES LIMITED
W1A, Arley Drive, Birch Coppice Business Park, Tamworth,
Staffordshire, B78 1SA
TELEPHONE: 01827 317790 EMAIL: info@owlhomes.co.uk

Drawing No: 1023-AD-009C

Wood Lane, Higham on the Hill