


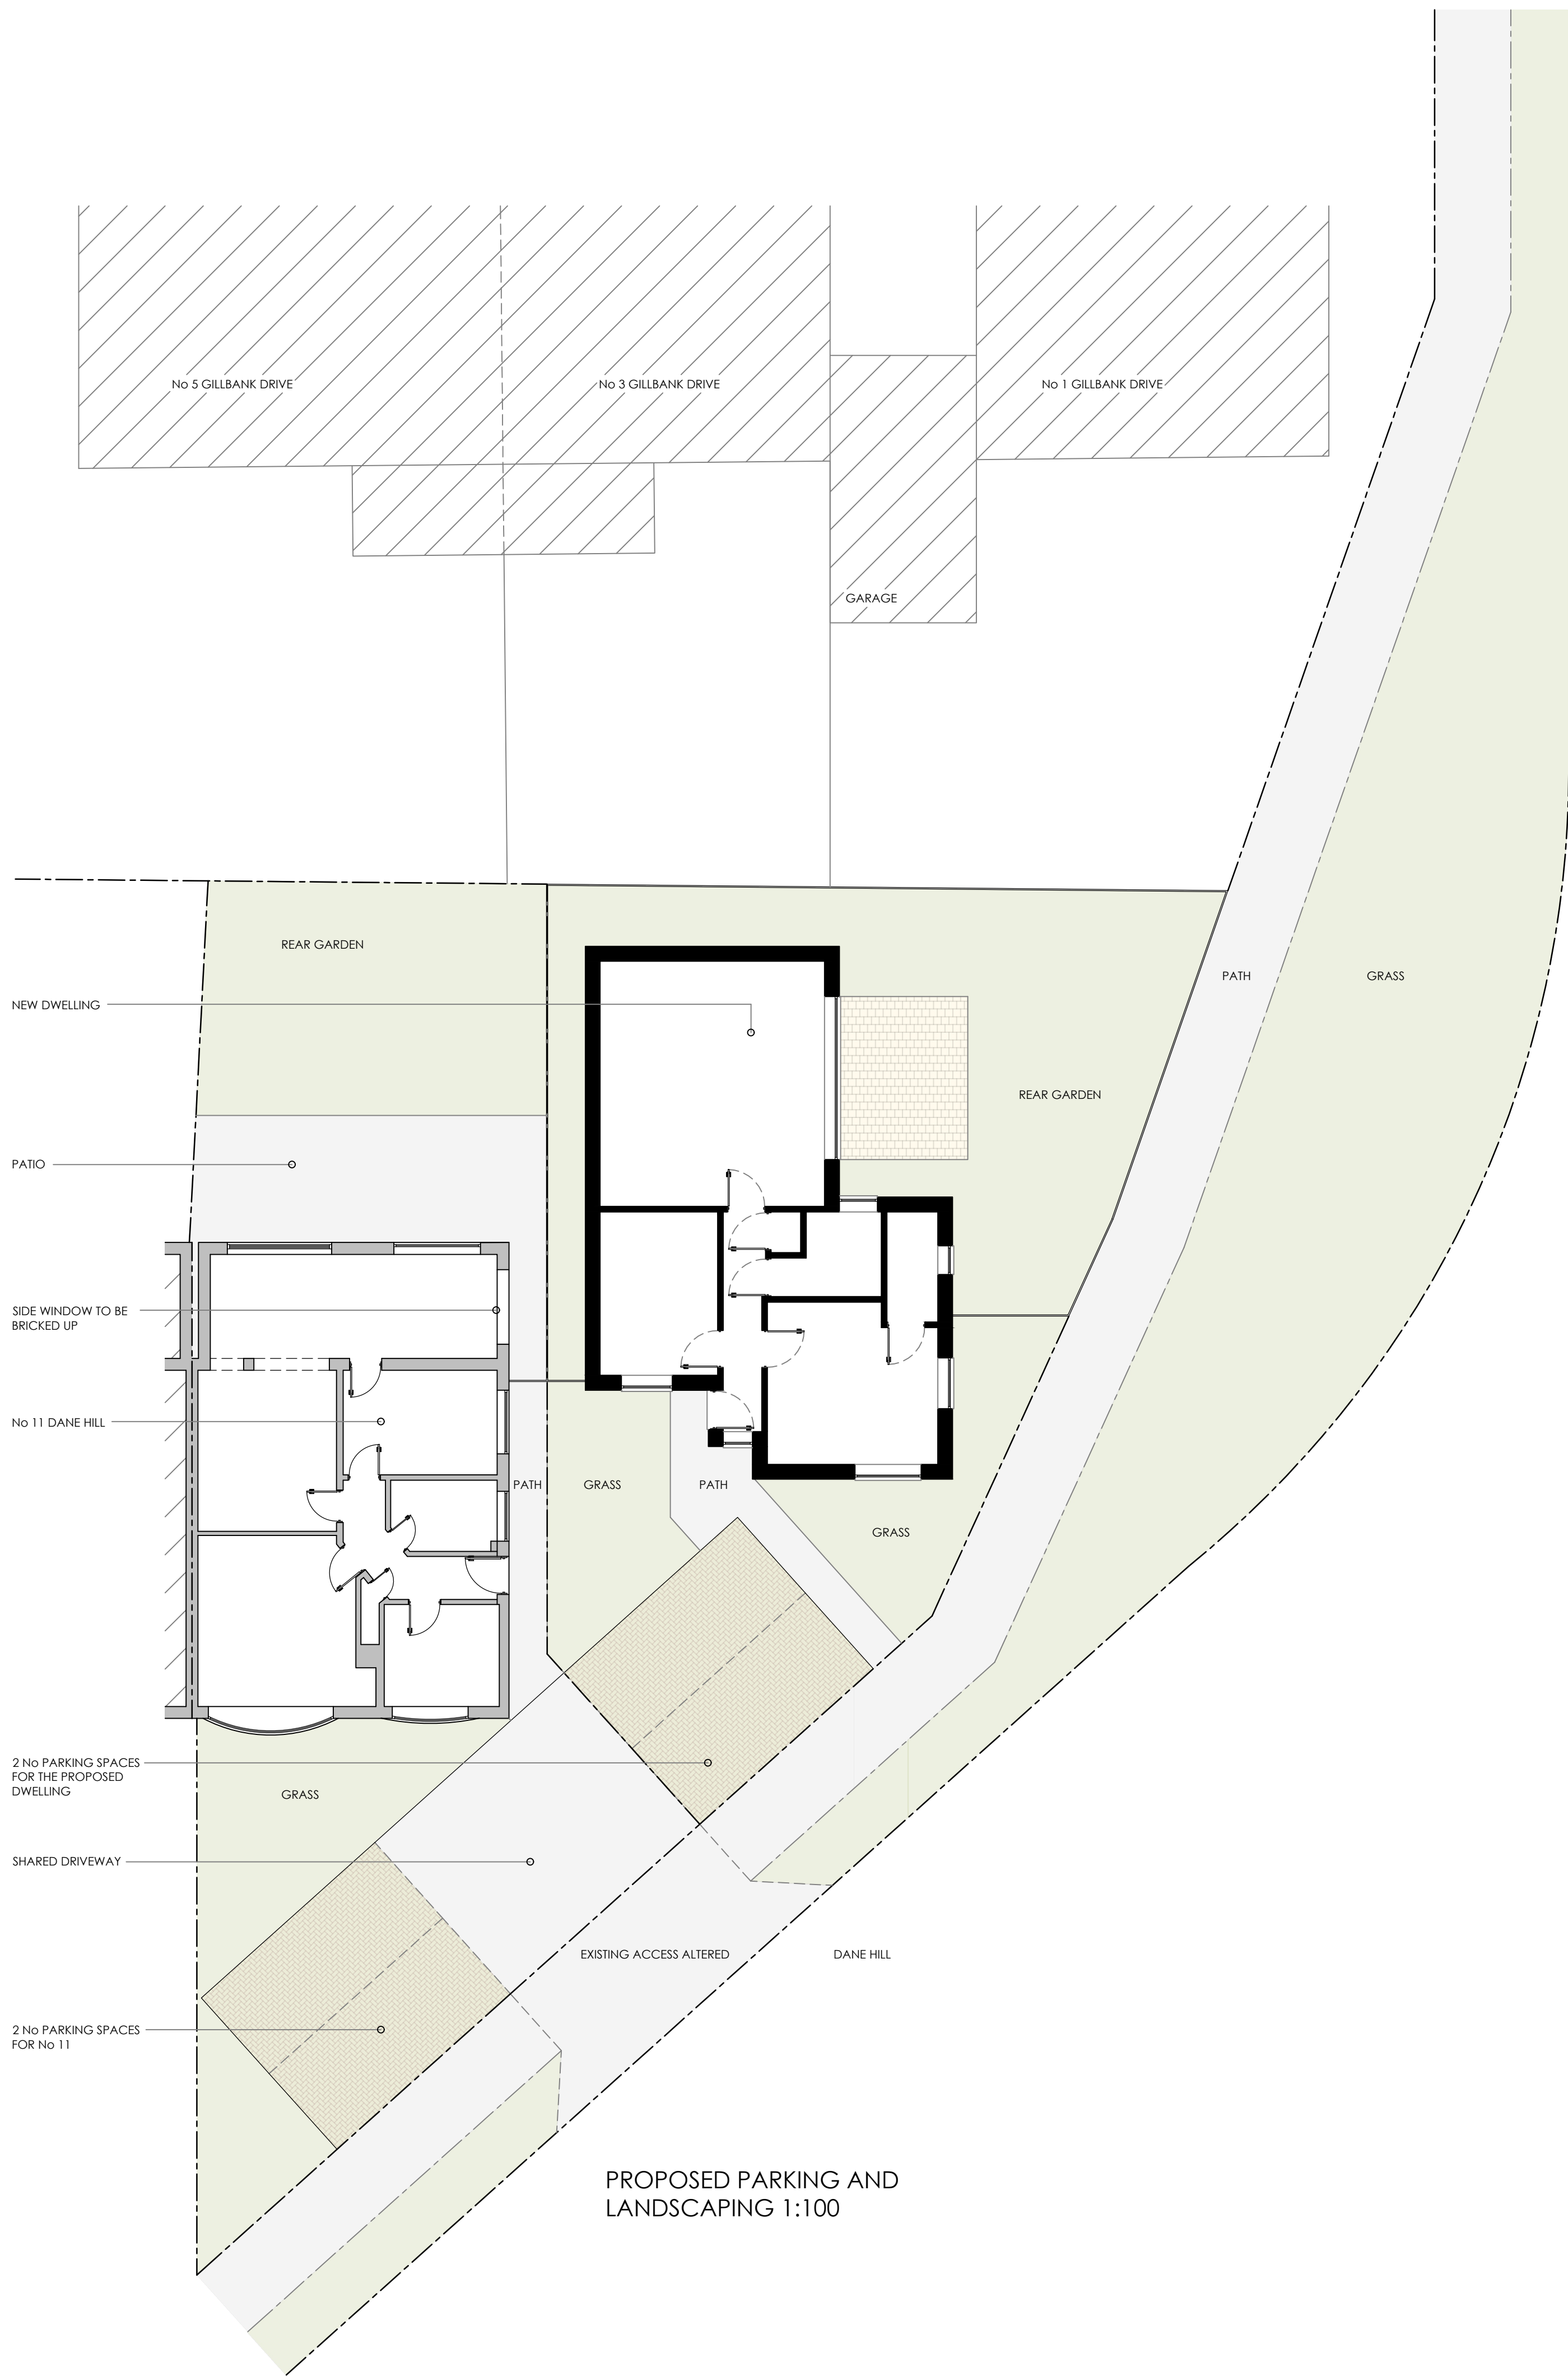

1M 2M 3M 4M 5M 6M 7M 8M 9M			
1M 2M 3M 4M			
REVI	DATE	DETAIL	P/C/DRN
A	17/02/25	PLANNING SUBMISSION	P
DRAWING :			
PROPOSED PARKING AND LANDSCAPING			
DATE :	OCT 24	PROJECT :	PROPOSED DETACHED HOUSE
SCALE @ A1 :	1:100	CLIENT :	MR LOVEGROVE
DRAWING No.	24-63.4	SITE ADDRESS :	11 DANE HILL RATBY LEICESTER LE6 0NG
ALL DRAWINGS TO BE CHECKED ON SITE PRIOR TO COMMENCEMENT. IT SHALL BE THE CLIENT'S RESPONSIBILITY TO ENSURE THAT ALL NECESSARY LOCAL AUTHORITY APPROVALS HAVE BEEN OBTAINED PRIOR TO COMMENCEMENT. THE DRAWING REMAINS THE COPYRIGHT OF THE ART OF BUILDING LTD AND SHALL NOT BE REPRODUCED OR USED IN ANY MANNER WITHOUT THE WRITTEN CONSENT OF THE ART OF BUILDING LTD. THIS DRAWING IS FOR INFORMATION ONLY AND DOES NOT CONSTITUTE A CONTRACT. ANY REVISED DRAWINGS OR ADDITIONAL STRUCTURAL DETAILS REQUESTED AFTER AGREED DESIGN OR LOCAL AUTHORITY APPROVALS HAVE BEEN OBTAINED SHALL BE AT THE CLIENT'S COST TO THE CLIENT.			
DRAWING SIGNED AND APPROVED BY:			
PRINT NAME :		SIGNATURE :	DATE :
TAOB. Thoughtful Architecture			
The Art of Building Ltd t: 01509 891105 e: info@taob.co.uk		45 Maplewell Road Woodhouse Eaves Leicestershire LE12 8RG	