


MAINTENANCE
The mixed hedge to be maintained at 1.8m high and 0.9m wide. To be trimmed twice a year outside of the bird nesting season, once established. The hedge should not encroach into the parking spaces.

- 12 No. Acer campestre 5%
- 12 No. Cornus sanguinea 5%
- 127 No. Crataegus monogyna 50%
- 12 No. Euonymus europaeus 5%
- 12 No. Lonicera periclymenum 5%
- 12 No. Malus sylvestris 5%
- 25 No. Prunus spinosa 10%
- 12 No. Rosa rubiginosa 5%
- 12 No. Viburnum opulus 5%

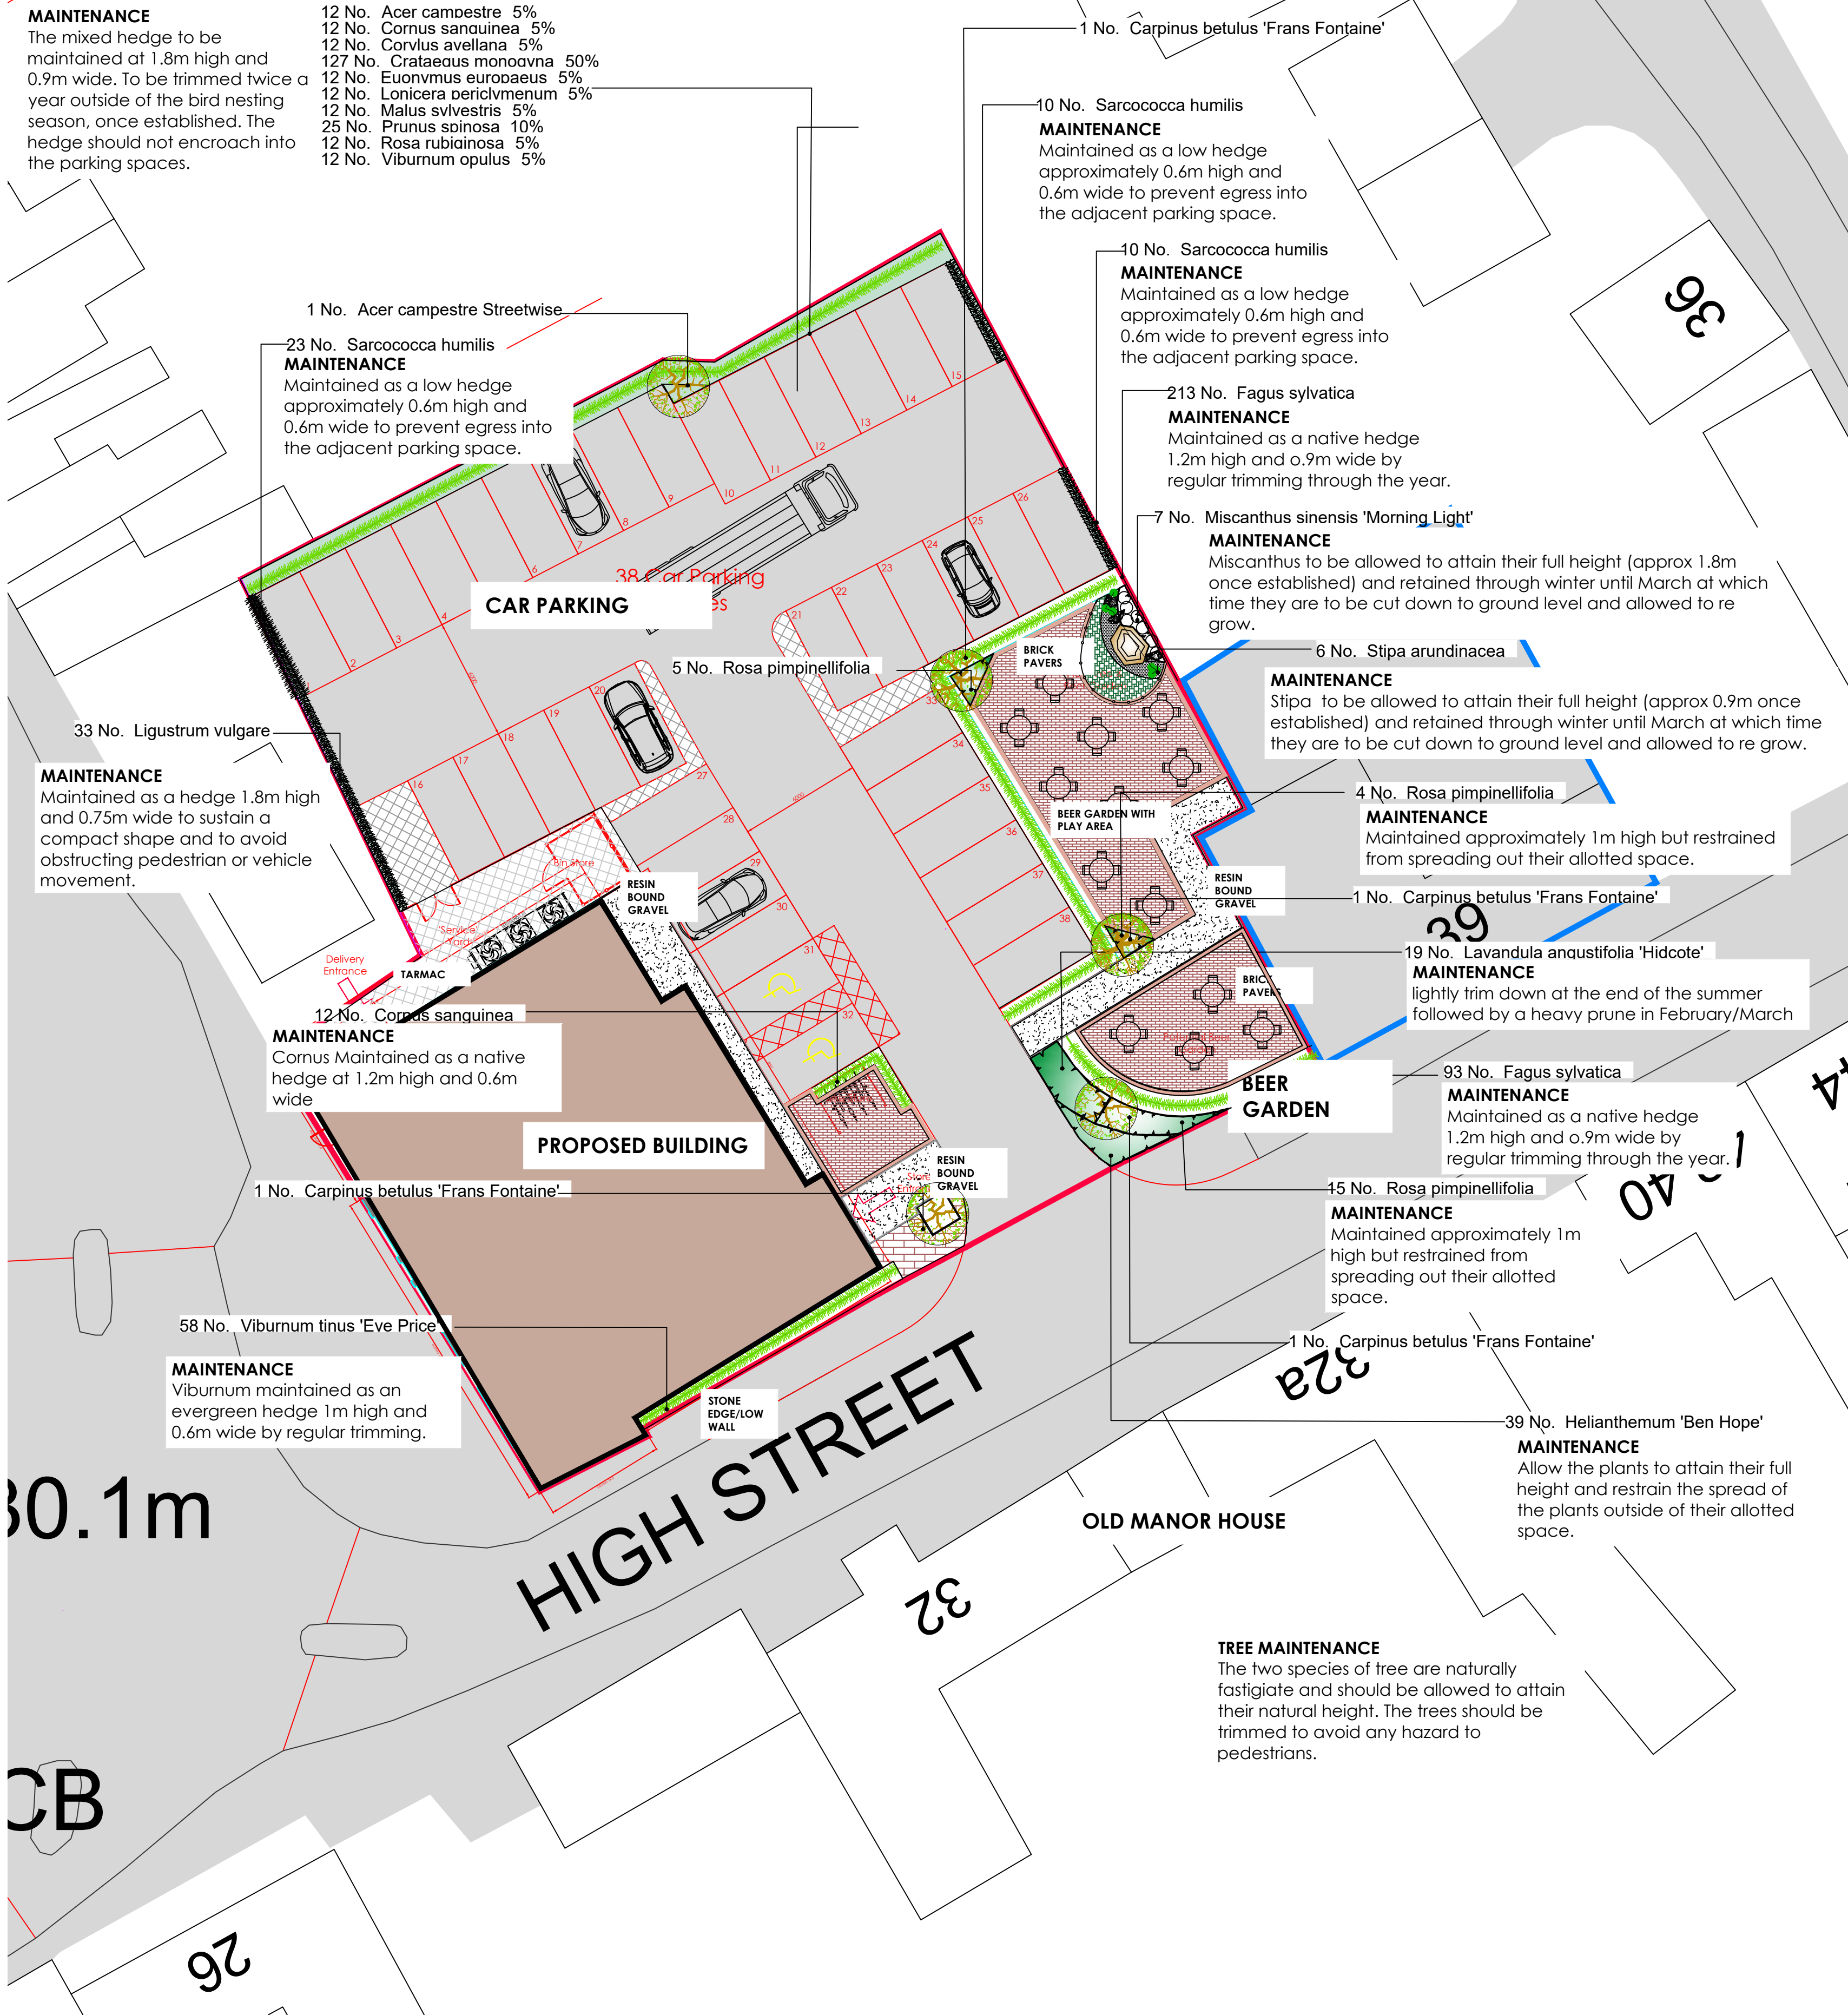

PLANT SCHEDULE

Trees						
No.	Species Name	Specification	Density	Girth	Height	Pot Size
12 -	Acer campestre	BR :1+1	0.3Ctr Double Staggered at 0.5m offset		60-80cm	
1 -	Acer campestre Streetwise	RB	Counted	16-18cm		
4 -	Carpinus betulus 'Frans Fontaine'	RB	Counted	16-18cm		
127 -	Crataegus monogyna	BR :1+1	0.3Ctr Double Staggered at 0.5m offset		60-80cm	
306 -	Fagus sylvatica		0.3Ctr Double Staggered at 0.5m offset		40-60cm 2L	
12 -	Malus sylvestris	BR :1+1	0.3Ctr Double Staggered at 0.5m offset		60-80cm	
25 -	Prunus spinosa	BR :1+1	0.3Ctr Double Staggered at 0.5m offset		60-80cm	
Total :487 -						


Shrubs					
No.	Species Name	Specification	Density	Pot Size	Height
12 -	Cornus sanguinea		2/m	10L	60-80cm
12 -	Cornus sanguinea	BR :1+1	0.3Ctr Double Staggered at 0.5m offset		60-80cm
12 -	Corylus avellana	BR :1+1	0.3Ctr Double Staggered at 0.5m offset		60-80cm
12 -	Euonymus europaeus	BR :1+1	0.3Ctr Double Staggered at 0.5m offset		60-80cm
39 -	Helianthemum 'Ben Hope'		7/m²	2L	10-20cm
19 -	Lavandula angustifolia 'Hidcote'		3/m²	5L	30-40cm
33 -	Ligustrum vulgare		3/m²	3L	60-80cm
24 -	Rosa pimpinellifolia		3/m²	3L	30-40cm
12 -	Rosa rubiginosa	BR :1+1	0.3Ctr Double Staggered at 0.5m offset		60-80cm
43 -	Sarcococca humilis		2/m	5L	20-30cm
12 -	Viburnum opulus	BR :1+1	0.3Ctr Double Staggered at 0.5m offset		60-80cm
58 -	Viburnum tinus 'Eve Price'		0.5Ctr Double Staggered at 0.5m offset	3L	30-40cm
Total :288 -					

Climbers					
No.	Species Name	Specification	Density	Pot Size	Height
12 -	Lonicera periclymenum		0.3Ctr Double Staggered at 0.5m offset	2L	60-80cm
Total :12 -					

Herbaceous				
No.	Species Name	Specification	Density	Pot Size
6 -	Stipa arundinacea		Counted	3L
Total :6 -				

Grasses				
No.	Species Name	Specification	Density	Pot Size
7 -	Miscanthus sinensis 'Morning Light'		3/m²	5L
Total :7 -				

 Shrub and herbaceous planting

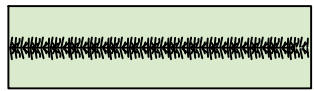 Native hedgerow

MAINTENANCE
Maintenance guidance is provided below each plant tag.

Keary Design Associates Ltd retains the copyright on the contents of this drawing. It must not be reproduced in whole or in part, nor must any proposals or designs indicated hereon be implemented without written permission. Do not scale. Notify the Landscape Architect of any discrepancies. Tree positions subject to foundation depths and service run review by engineer.

A 2Dec24 Planting amended to include native species and management information added

REV DATE NOTES



Client Corporate Architecture

Project Retail and Residential Development adjacent to The Bluebell Public House Desford

Drawing Title Planting Plan

Drawn	Scale	Paper Size
DK	1:200	A1
Date	Drawing No.	Revision
May 2023	2301-PL1-03	- A

Keary Design Associates Ltd
THE STUDIO, 46 Stretton Rd, Great Glen, Leicester LE8 9GN
t: 0116 241 0299 - e: info@kearydesign.co.uk
www.kearydesign.co.uk

PLANTING PLAN LAND ADJACENT TO THE BLUE BELL PUB DESFORD