


# Site Boundaries and Surfaces Plan Master

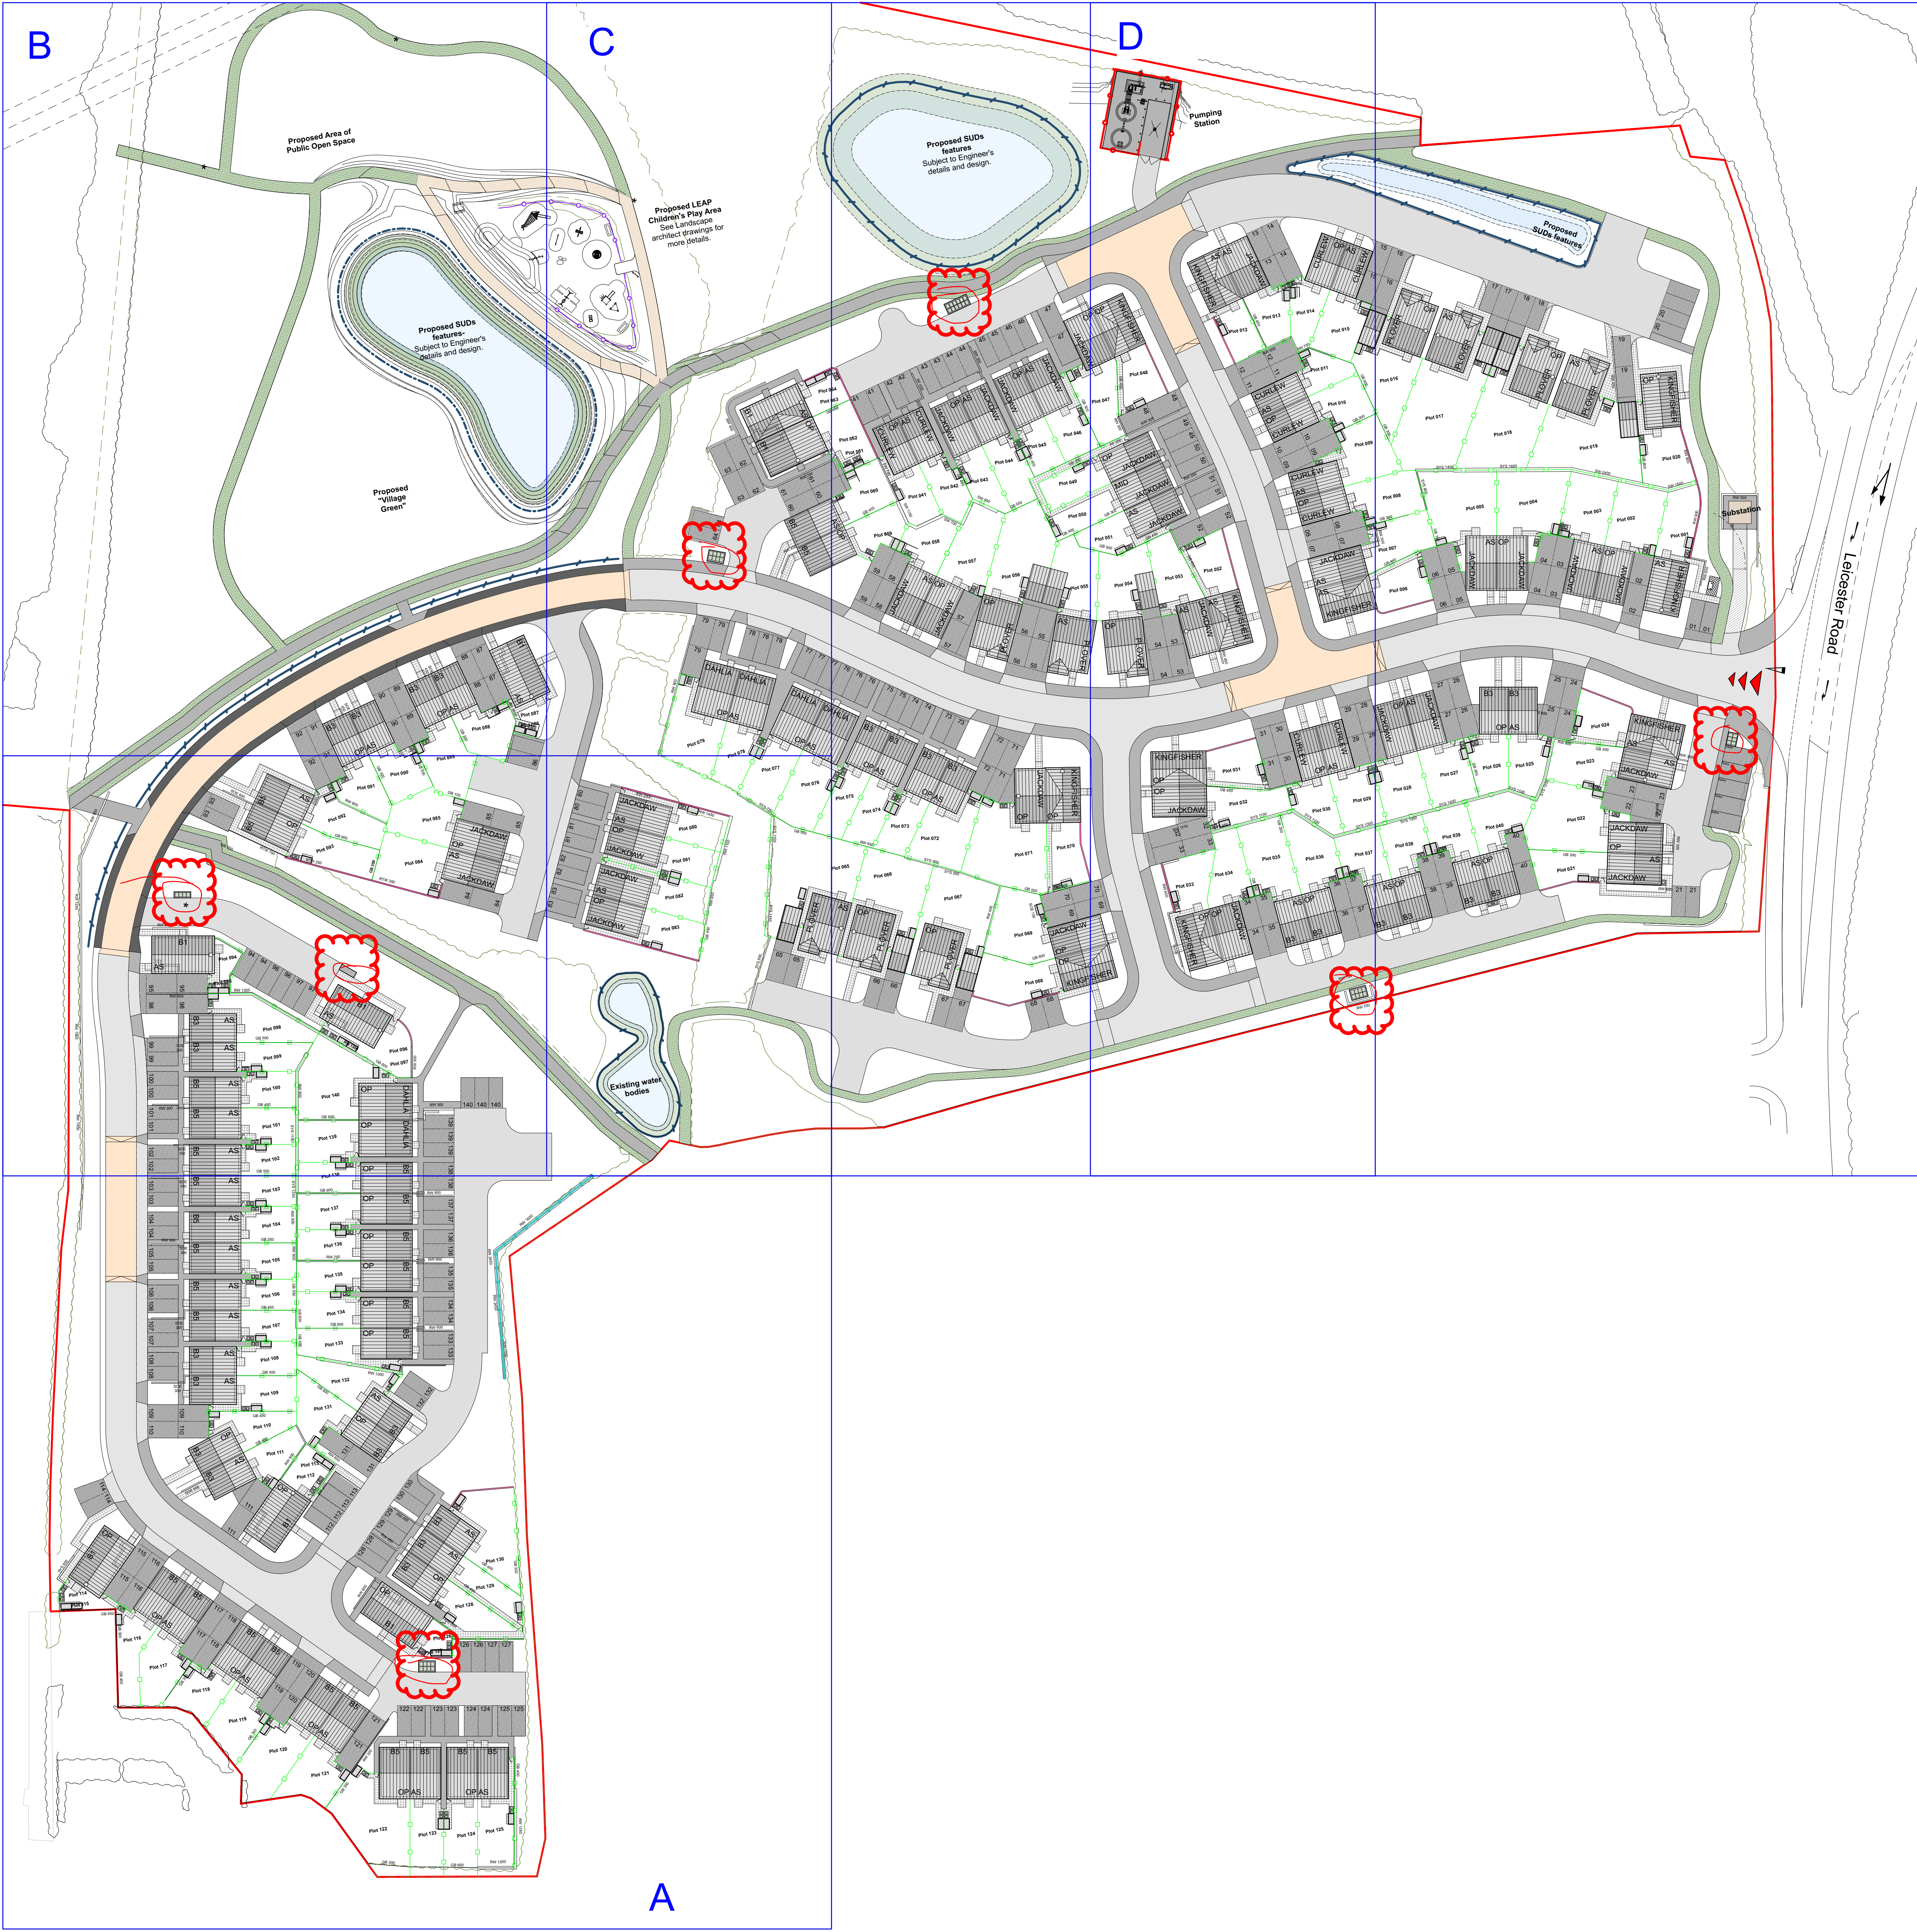

### Boundaries Legend

|                                                                                     |                                                                                                |
|-------------------------------------------------------------------------------------|------------------------------------------------------------------------------------------------|
|  | 1.8m High Brickwork Wall with brick soldier course capping                                     |
|  | 1.5m High Close Boarded Timber Fence.                                                          |
|  | 0.6m High Black Metal Hoop Top Fencing.                                                        |
|  | 0.9m Strained Wire and Timber Post Fencing.                                                    |
|  | 1.8m Steel mesh fence to pumping station with lockable gate.                                   |
|  | 1.2m treated Htr & Miss fence on top of retaining wall                                         |
|  | 1.2m high black metal estate railings.                                                         |
|  | Facing up of hedge and 1.8m High Close Boarded Timber Fence installed within red line boundary |
|  | New or restored Hedgerow boundary.                                                             |
|  | Retaining wall up to 500mm, 250mm thick masonry                                                |
|  | Retaining wall up to 1500mm, 210mm thick masonry (allowance for angle and block depth)         |
|  | Retaining wall up to 2400mm, 700mm thick masonry (allowance for angle and block depth)         |

## External Surfaces Legend

|  |   |
|--|---|
|  | <b>Highway / Driveways</b><br>Terrazzo Surfing<br>Refer to Civil Engineers information for construction and specification                                  |
|  | <b>Pedestrian Footpath</b><br>Terrazzo Surfing<br>Refer to Civil Engineers information for construction and specification                                  |
|  | <b>Pedestrian Footpath - Vehicular Crossing (Adaptable)</b><br>Terrazzo Surfing<br>Refer to Civil Engineers information for construction and specification |
|  | <b>Railroad Tied Tables (Adaptable)</b><br>Block Paving<br>Refer to Civil Engineers information for construction and specification                         |
|  | <b>Shared Surface (Adaptable)</b><br>Terrazzo Surfing<br>Refer to Civil Engineers information for construction and specification                           |
|  | <b>Shared Surface (Non-Adaptable)</b><br>Terrazzo Surfing<br>Refer to Civil Engineers information for construction and specification                       |
|  | <b>Private Car Parking Space</b><br>Terrazzo Surfing<br>Refer to Civil Engineers information for construction and specification                            |
|  | <b>Pedestrian Path Link</b><br>Gravel Surfacing<br>Refer to Civil Engineers information for construction and specification                                 |
|  | <b>Private Dwelling Footway and Paving for Pathways (450 x 450mm)</b><br>Refer to Civil Engineers information for construction and specification           |
|  | <b>Private Drive - Substation</b><br>Terrazzo Surfing<br>Refer to Civil Engineers information for construction and specification                           |
|  | <b>Internal walkways</b><br>Mowed grass Botany<br>Final Specification TBC                                                                                  |
|  | <b>PROW</b><br>2m asphalt footway with 1m Mowed grass border on either side. Final Spec TBC                                                                |
|  | <b>Bin Collection Points</b><br>Terrazzo Surfing<br>Refer to Civil Engineers information for construction and specification                                |
|  | <b>Kiosk 1020 x 400mm</b><br>1190x1190mm on paving<br>1000 x 1200mm - 450x450mm Paving slabs.<br>Min. 100mm concrete base (1190x1200mm)                    |


**Note:**  
Pattern and direction of hatch does not necessarily denote actual pattern and laying direction. Refer to details.  
Exact material specifications TBC.

**Note:** This drawing contains a reproduction of the original Ordnance Survey data licence ref: 100022432. This information must not be used for setting out and is subject to a full site/topographical survey being undertaken.

**Note:** This drawing contains a reproduction of the original topographical and building survey information (drawing ref: TOPO\_2D\_01, TOPO\_2D\_02, TOPO\_2D\_03) as provided by Vistry Partnerships 01.09.2023. Any discrepancies are to be brought to the attention of brp architects immediately and before any further works commence.

**Disclaimer:** bnp architects llc, accept no responsibility for work not undertaken fully in accordance with the contents of this drawing and related specifications. This document and its design content is copyright protected ©. It shall be read in conjunction with all other associated project information including models, specifications, schedules and related consultants documents. Do not scale from drawings for construction purposes. Dimensions to take precedent over all scales noted correct at original paper size. All dimensions to be checked on site. Immediately report any discrepancies, errors or omissions on this document to the originator. If in doubt ask.

**Source File:**  
C253-6 2B Working Layout 250618.pht

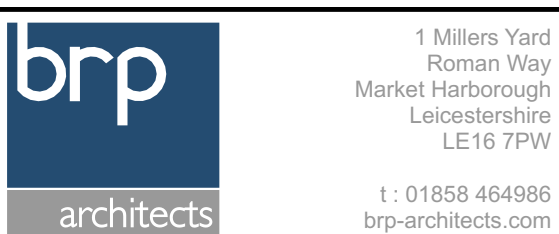[illegible]

|               |                                                                    |
|---------------|--------------------------------------------------------------------|
| Client        | Vistry Partnerships                                                |
| Project Title | Proposed Residential Development<br>Leicester Road<br>Earl Shilton |
| Drawing Title | Site Boundaries and Surfaces Plan Master                           |

|                                                                 |                                                    |
|-----------------------------------------------------------------|----------------------------------------------------|
| Drawing Status                                                  |                                                    |
| <b>Construction</b>                                             |                                                    |
| Scale(s)<br>1:500                                               | Original Paper Size<br>A0                          |
| Drawn By<br>JSJ                                                 | Checked By (If file copy only)<br>Date<br>22.11.24 |
| Document Reference:<br><b>MZ560-BRP-00-ZZ-DR-A-SIT-0075-C15</b> |                                                    |

