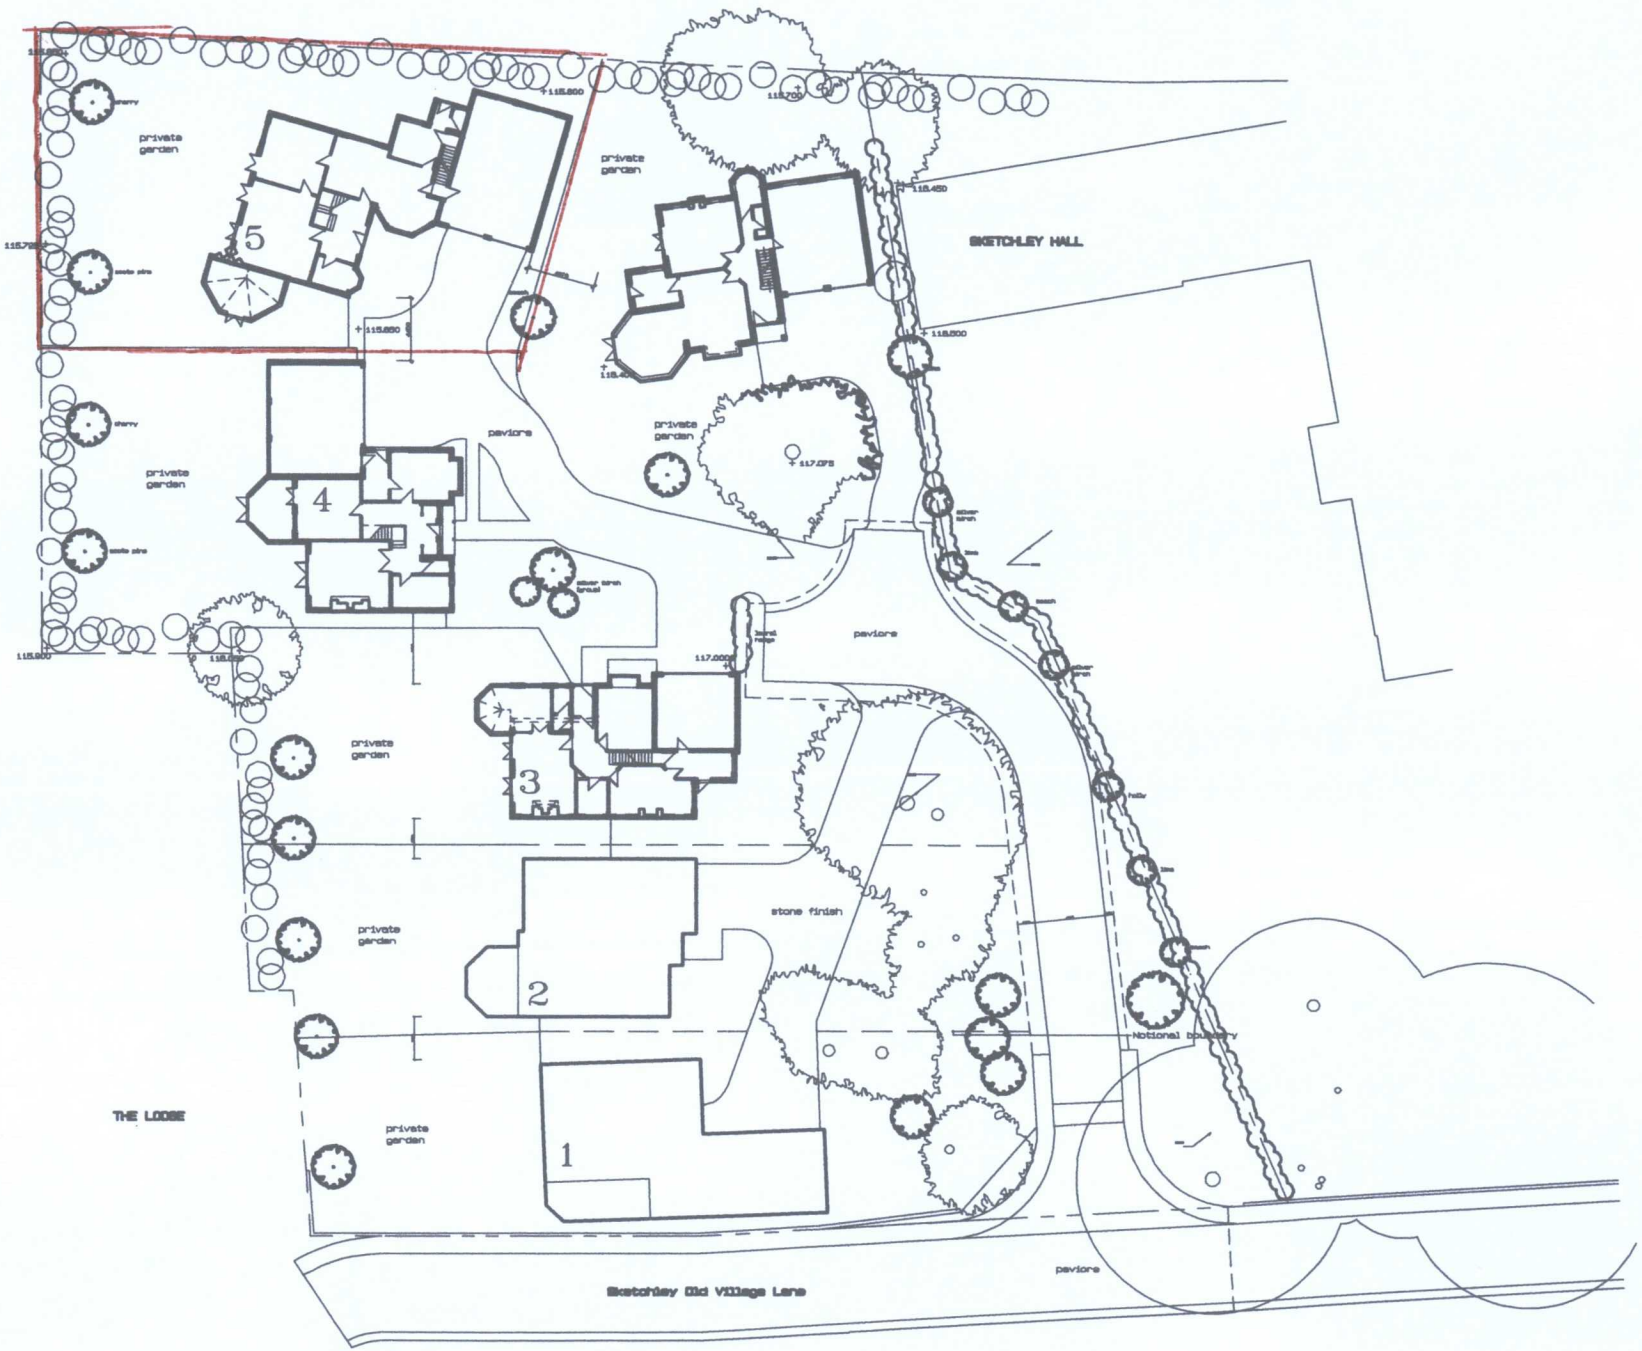
DC PLAN


private garden
5
private garden
SKETCHLEY HALL
paviore
private garden
4
private garden
paviore
private garden
3
stone finish
private garden
2
notional boundary
THE LODGE
private garden
1
paviore
Sketchley Old Village Lane