
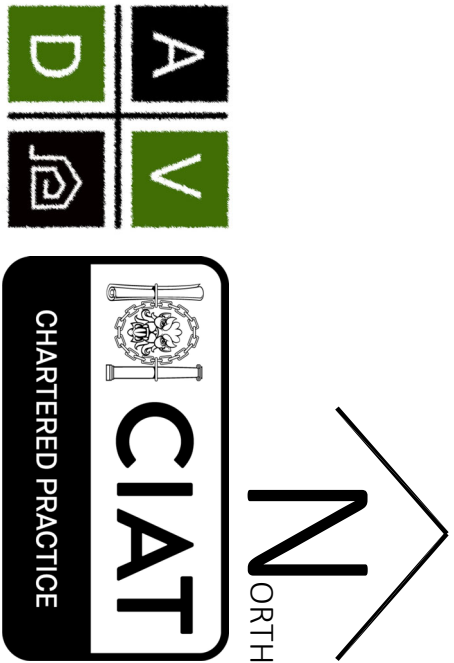


1. Drawings copyright of © Architectural Vistadesigns Ltd
2. Drawings are for information only and should not be used for construction or working drawings.
3. Planning drawings should not be used for the purpose of construction or working drawings.
4. Building Regulations approved drawings are not construction or working drawings.
5. All dimensions must be checked and verified on site before commencing works.
6. OS data may have been used for the purpose of a Planning submission.

Revisions		
Rev.	Date	Comments
A	03.09.26	Fencing added to define PROW

Ravenscroft

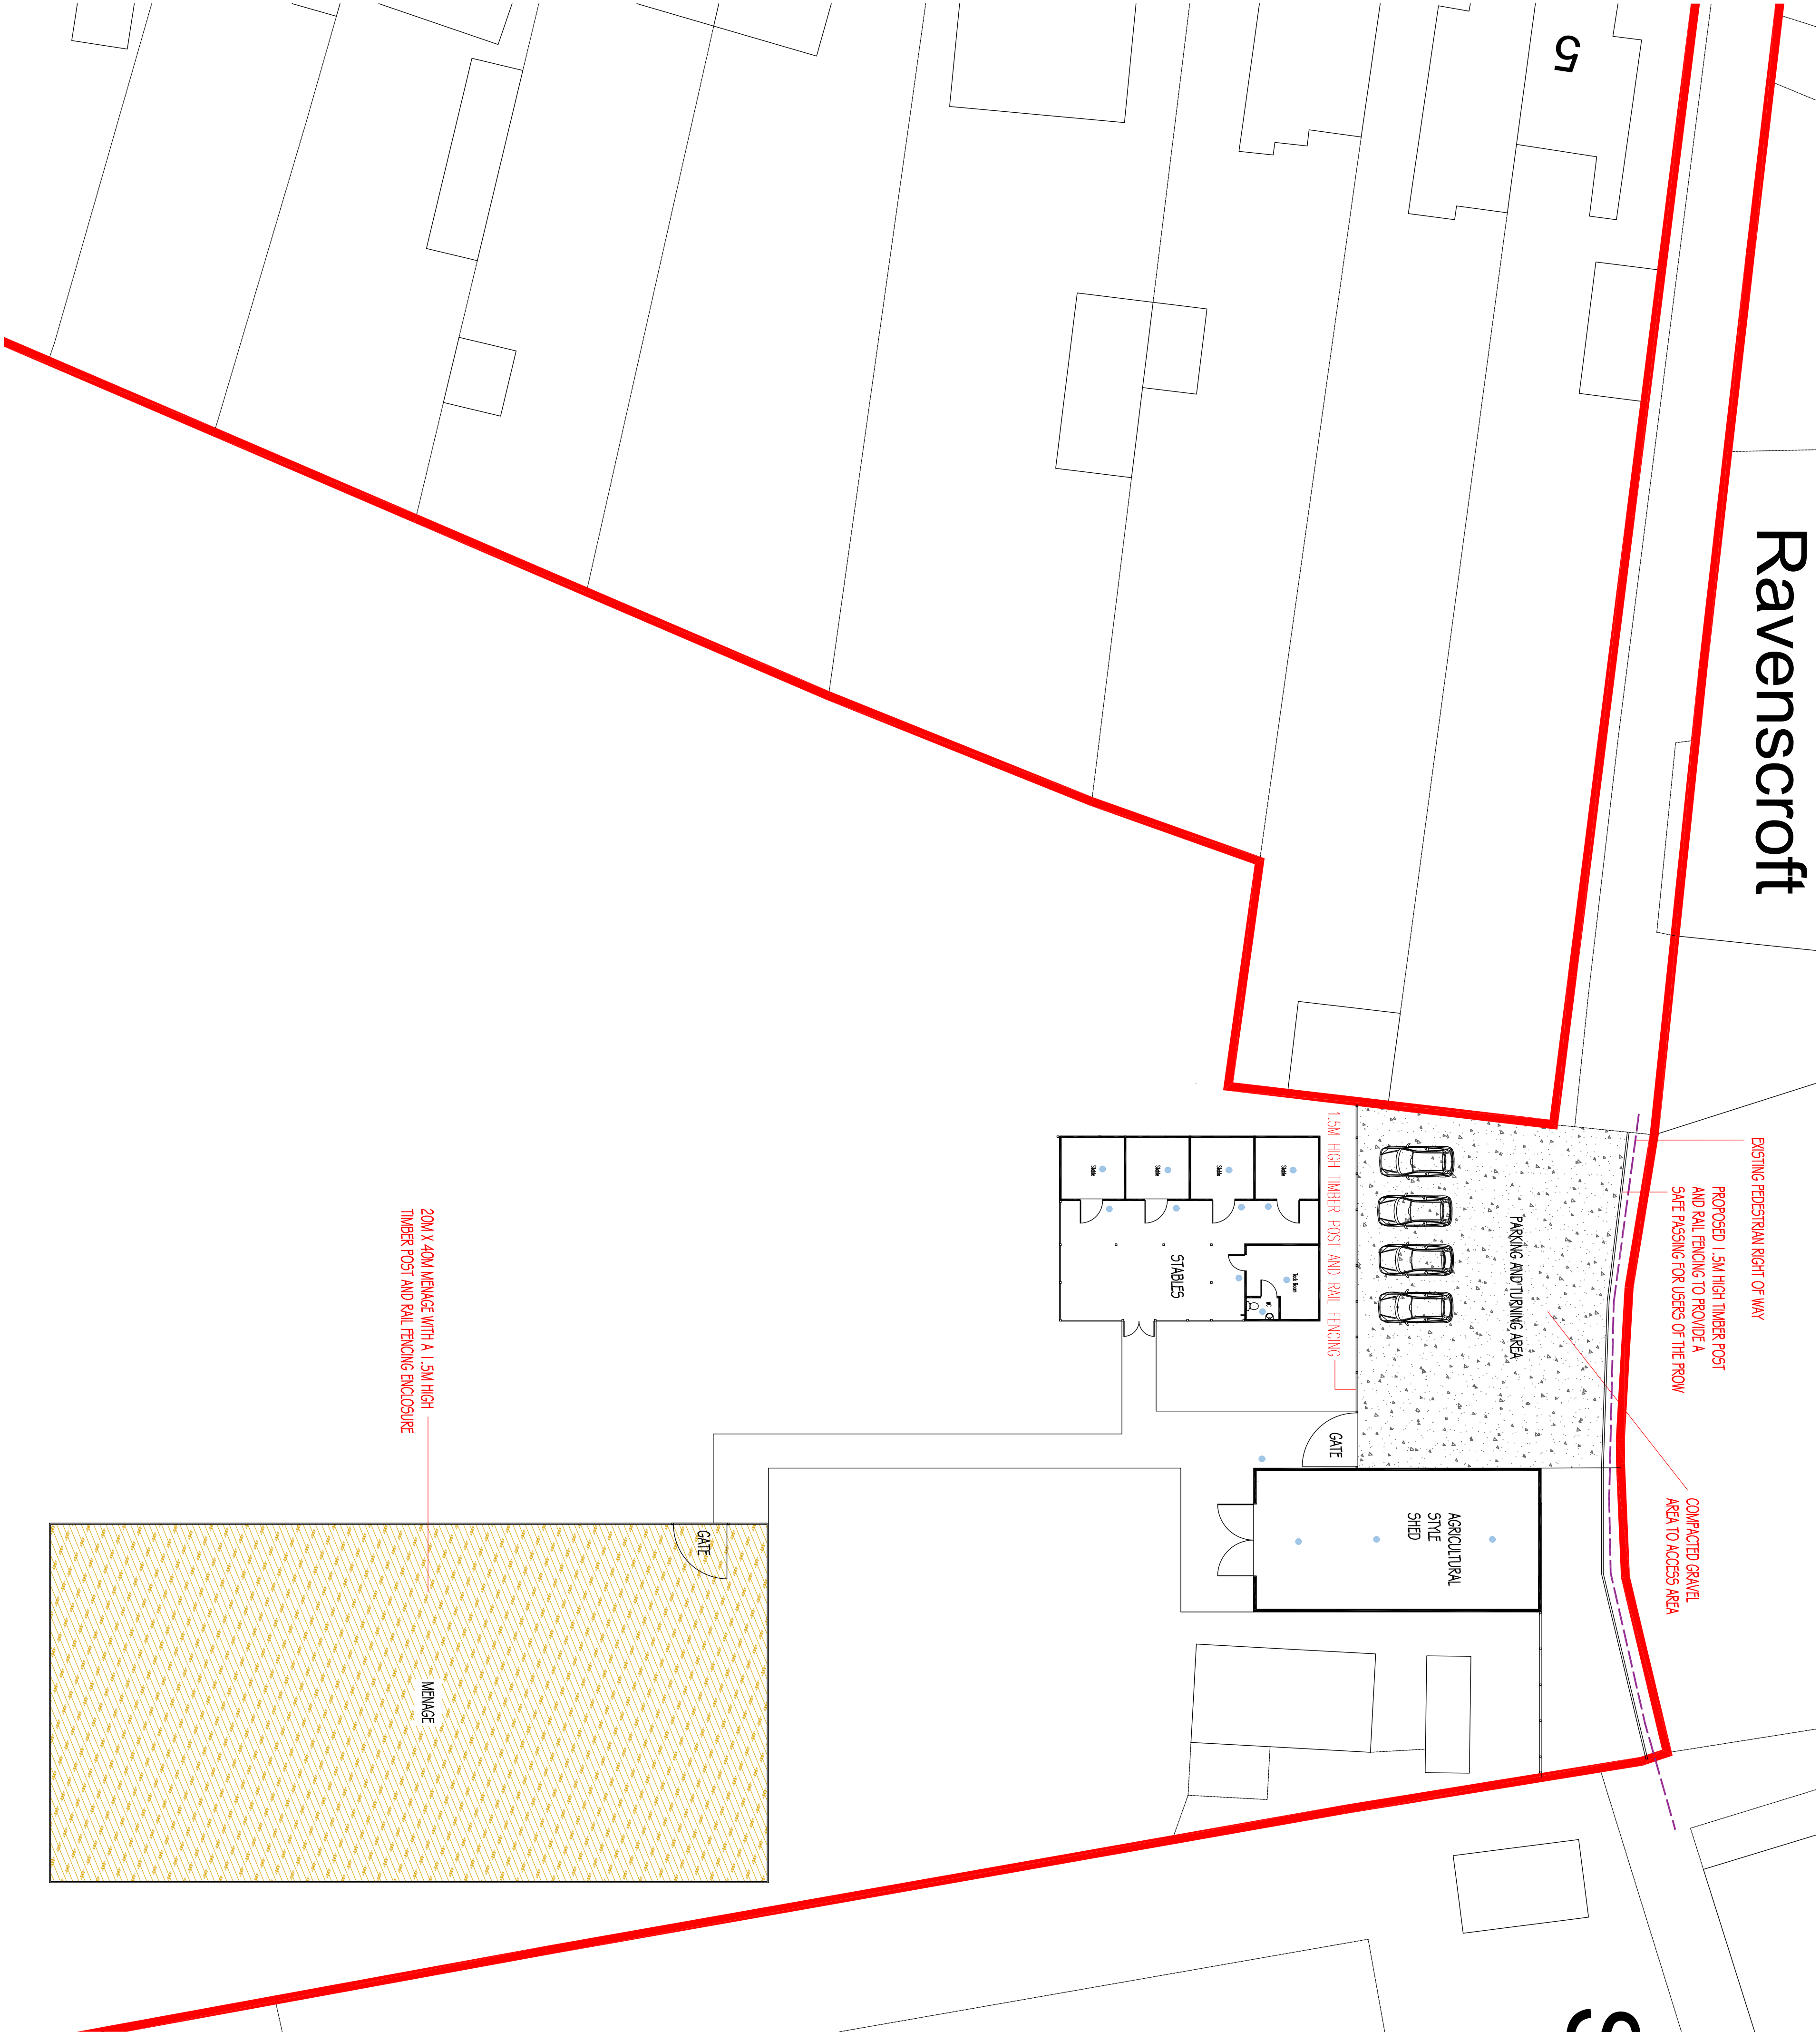

ArchitecturalVistadesigns Ltd
a. The Padlock, 118 Padlock Way, Hinckley, Leics LE10 0BZ
m: 0785 458 2584 t: 01455 698 539
w: www.architecturalvistadesigns.co.uk
e: studio@architecturalvistadesigns.co.uk

Client: Mr West Dwg Status: PLANNING
Dwg: Proposed Plans
Project: Proposed Change of use to Horticulture
Land off Nuneaton Lane, Highnam on the Hill CV13 6AD
Scale: 1:200, 1:500 & 1:1250 @ A1
Date: 05.05.2026 Drawn By: map
Dwg No. Rev.

AVD-962-HLH-PL01 A