


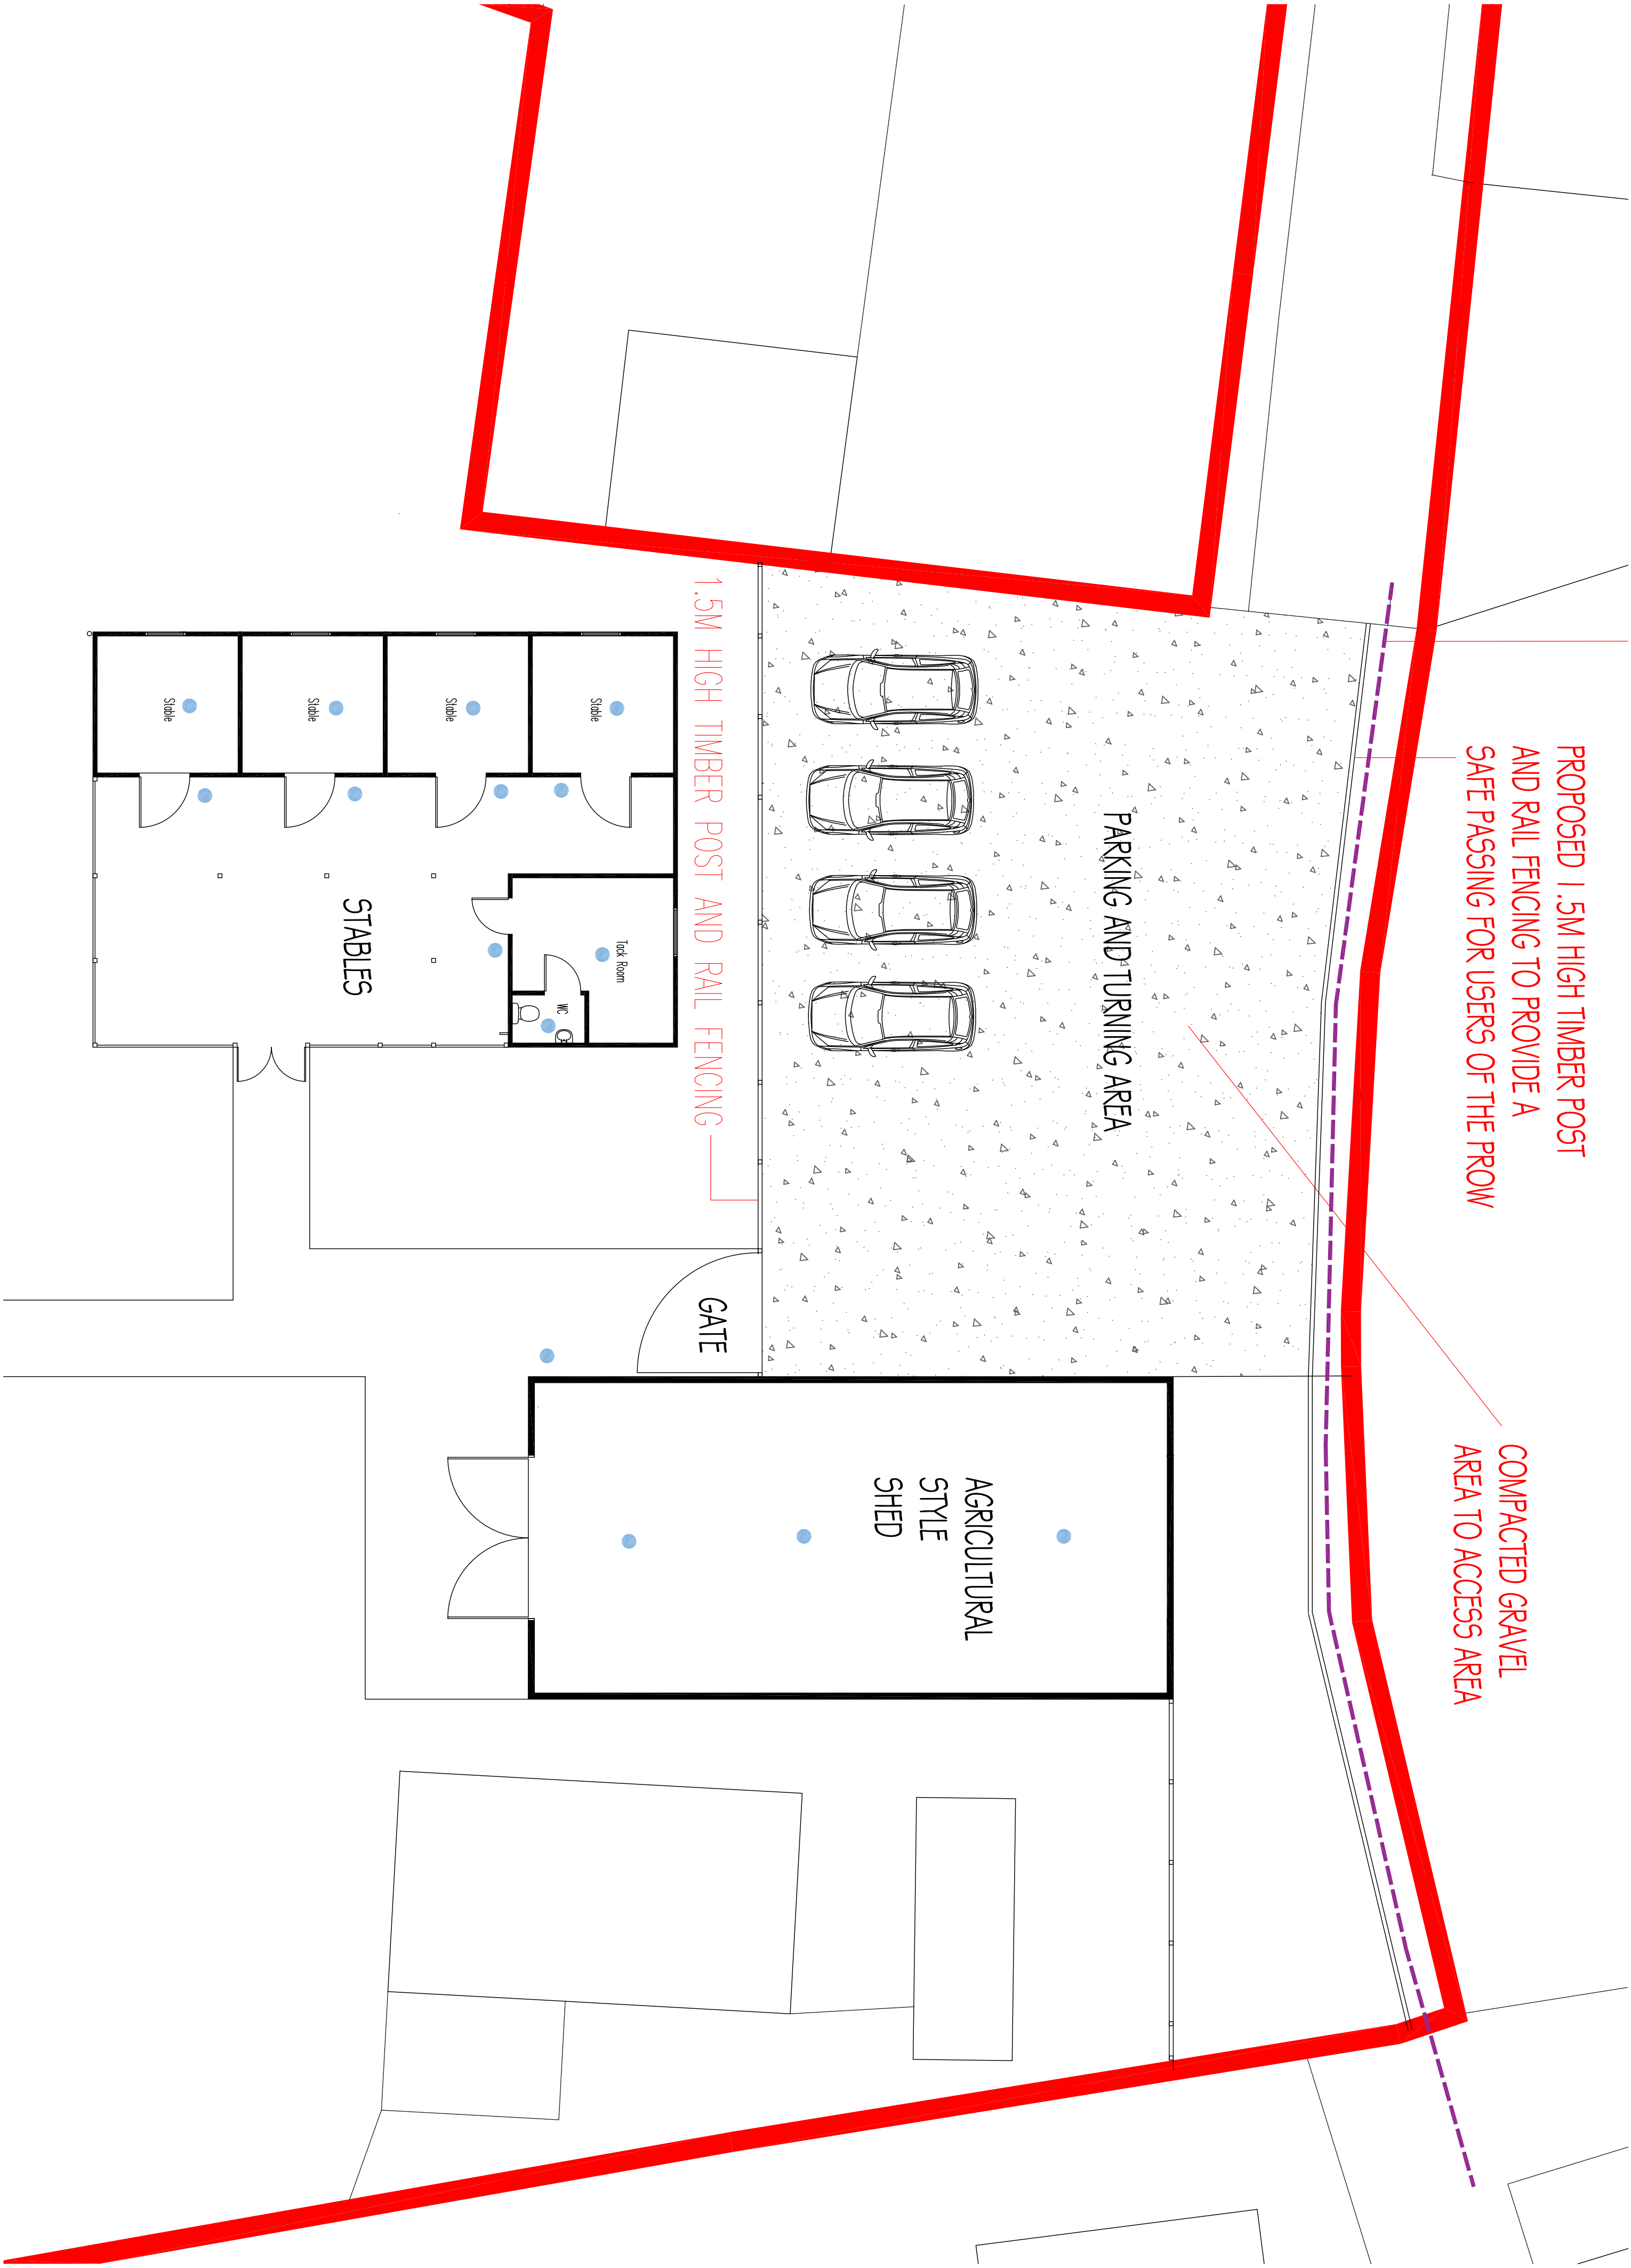

Revisions		
Rev.	Date	Comments
A	03.09.26	Fencing added to define PROW

Proposed Lighting

Proposed Lighting within courtyard of stables and stables / barn.

External L shaped stable arrangement protects and controls any potential light impact on local residents.


Internal stable lighting:

Frosted LED Batten or Strip Lights with Linear lights equipped with frosted anti-glare diffusers.

Solar Hub 64 Complete Kit

Specification:

- 1 x 10k hub
- 1 x 10W solar panel and connection cable (expandable)
- 1 x solar wall bracket and fixings
- 4 x 300 lumen LED light strip (expandable)
- 1 x 5 m cable (from hub to LED strip)
- 3 x 2.5m linking cable to go between each LED



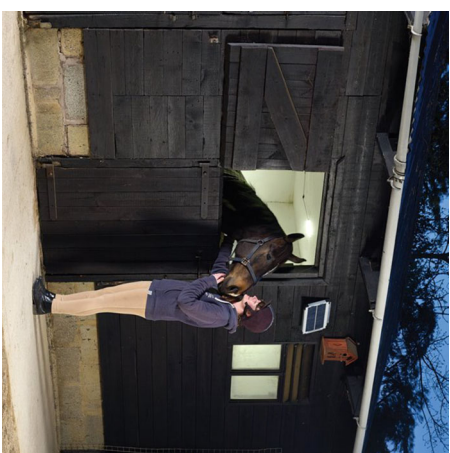


External stable lighting (Low Lux lighting:

Lutec - Ghost LED outdoor Solar wall light

Specification:

- Depth 64mm
- Height 247mm
- Length 132mm
- A Plus energy efficient
- Integrated LED
- PIR 40 Lux (Low Level)
- IP54 Rated

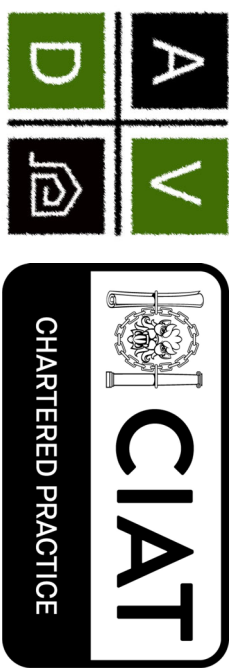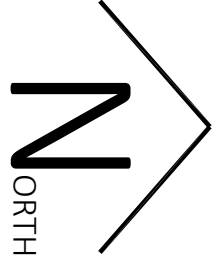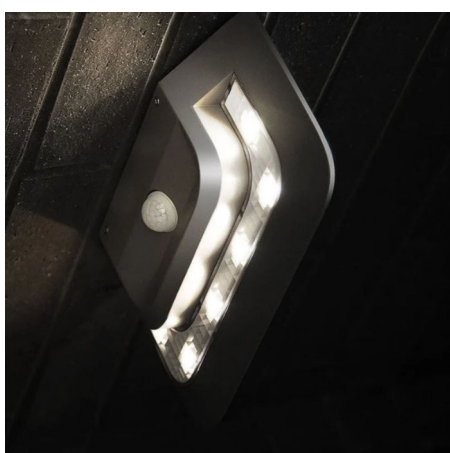

ArchitecturalVistadesigns Ltd

a. The Padlock, 118 Padlock Way, Hindley, Leas LE10 0BZ

m: 0785 456 2584 t: 01455 698 539

w: www.architecturalvistadesigns.co.uk

e: studio@architecturalvistadesigns.co.uk

Client: Mr West Dwg Status: PLANNING

Dwg: Proposed Lighting Assessment Plan

Project: Proposed Change of use to Horiculture

Land off Nunston Lane, Highnam on the Hill CV13 6AD

Scale: 1:100 @ A1

Date: 03.09.2026

Drawn By: map

Dwg No.

Rev.

AVD-962-HLH-PL05

-