
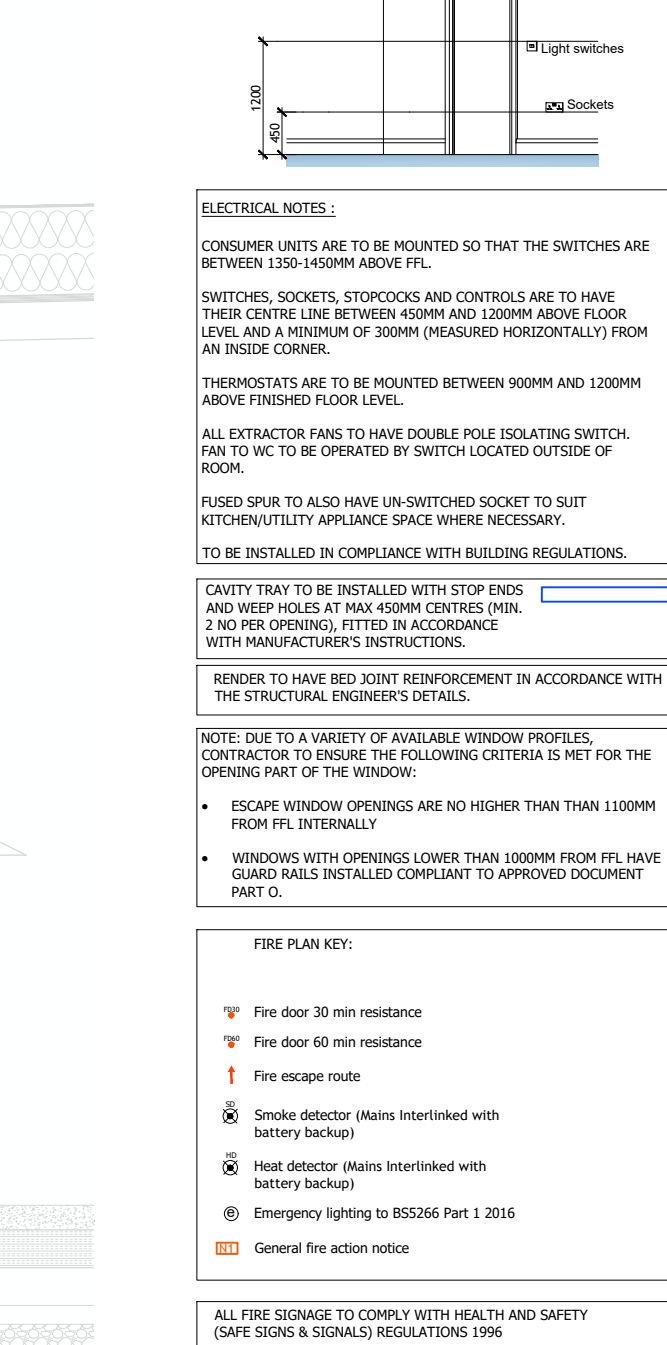


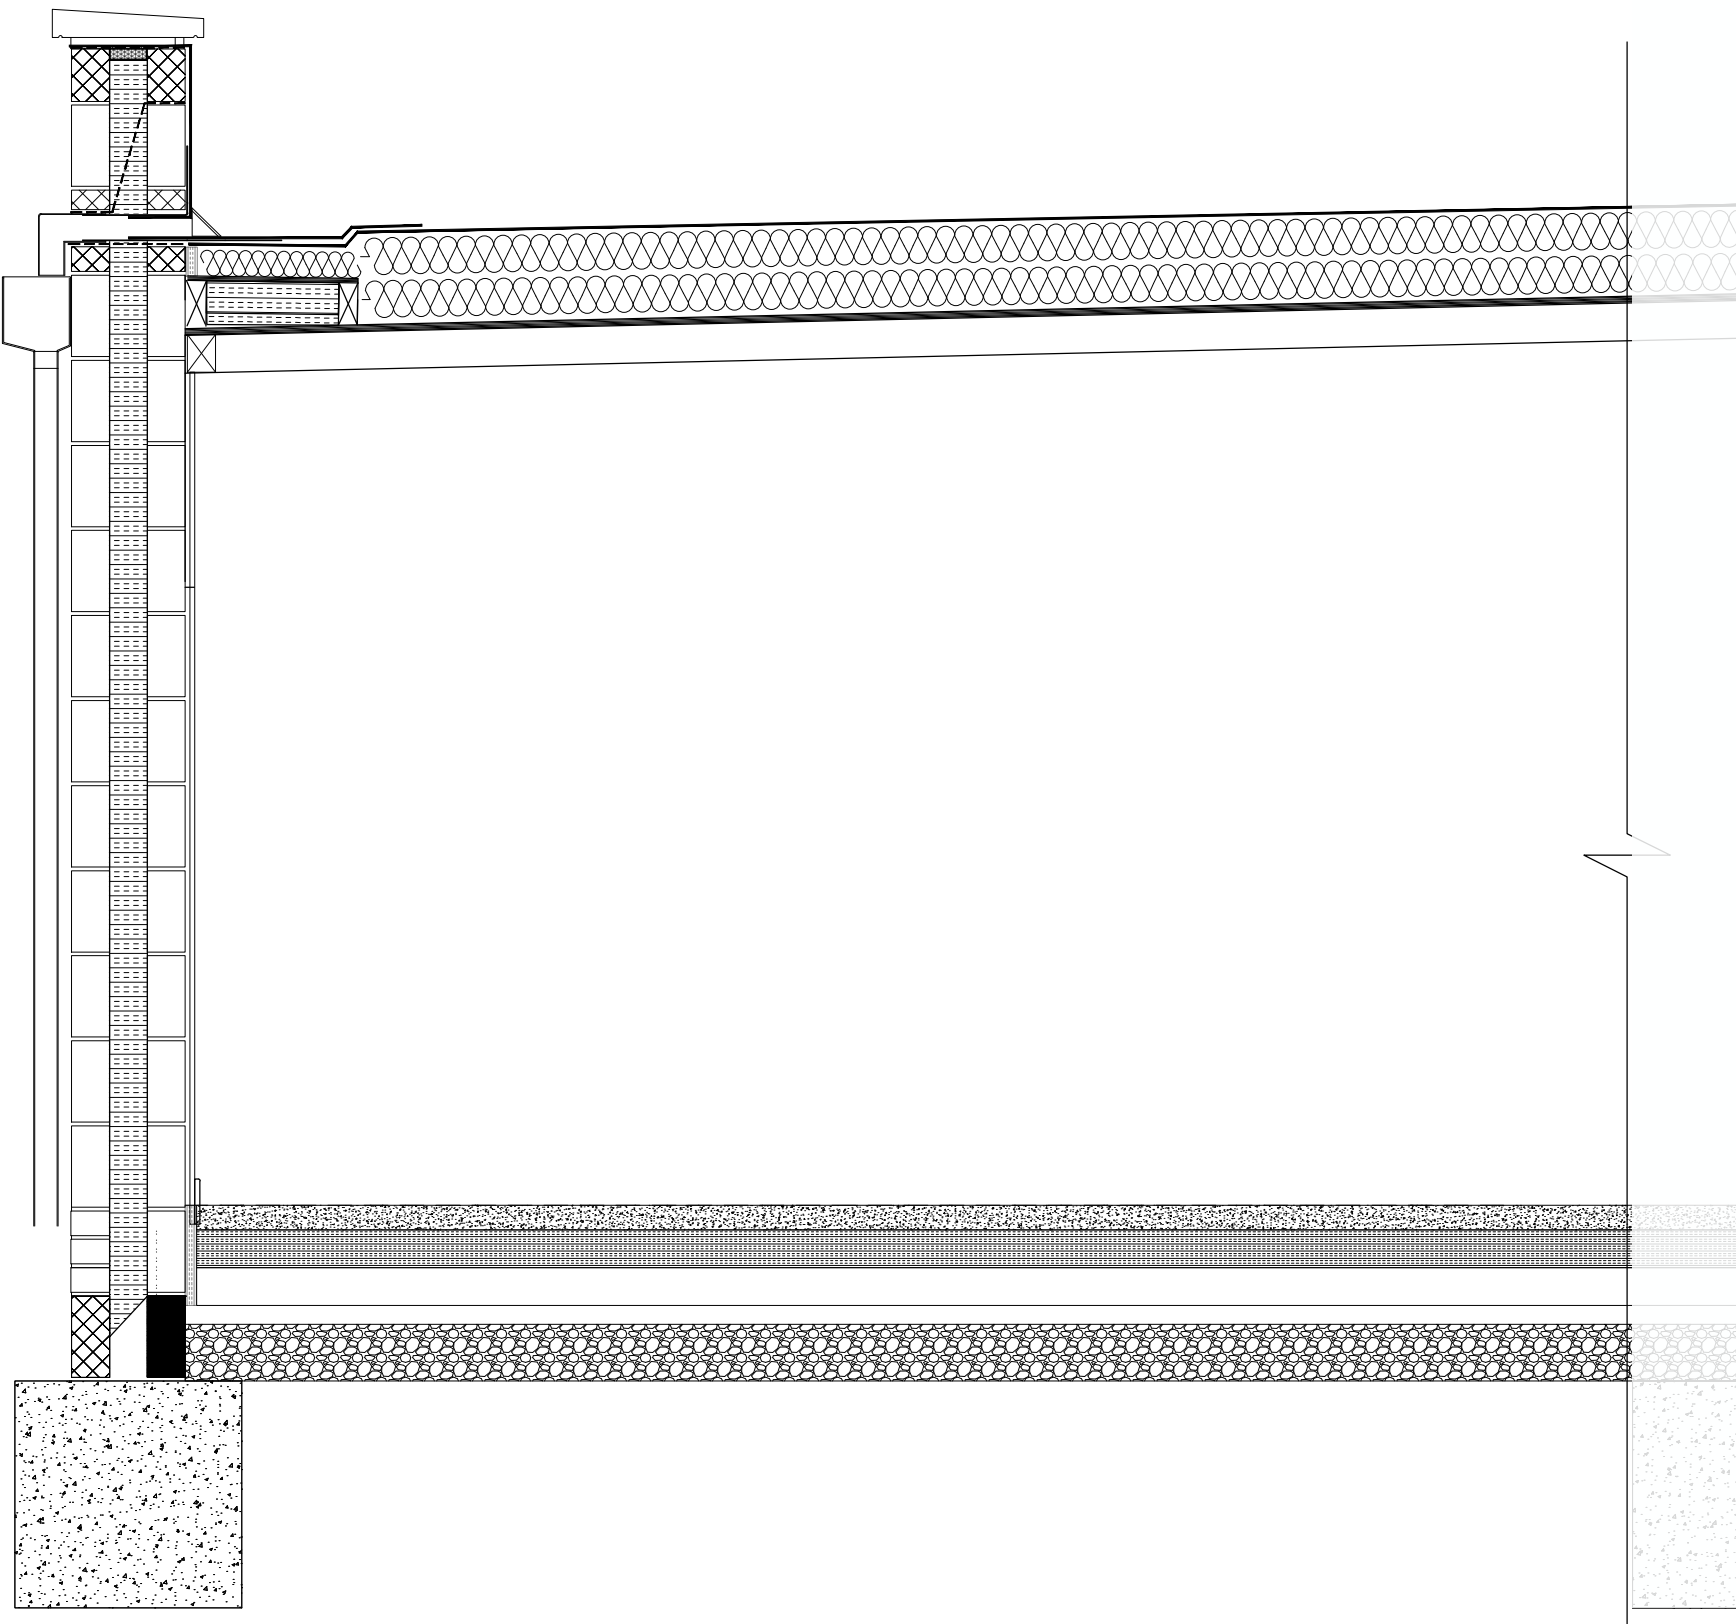

Studio 98
Architecture
Mohamed Patel
T: +44 (0) 7498208912