


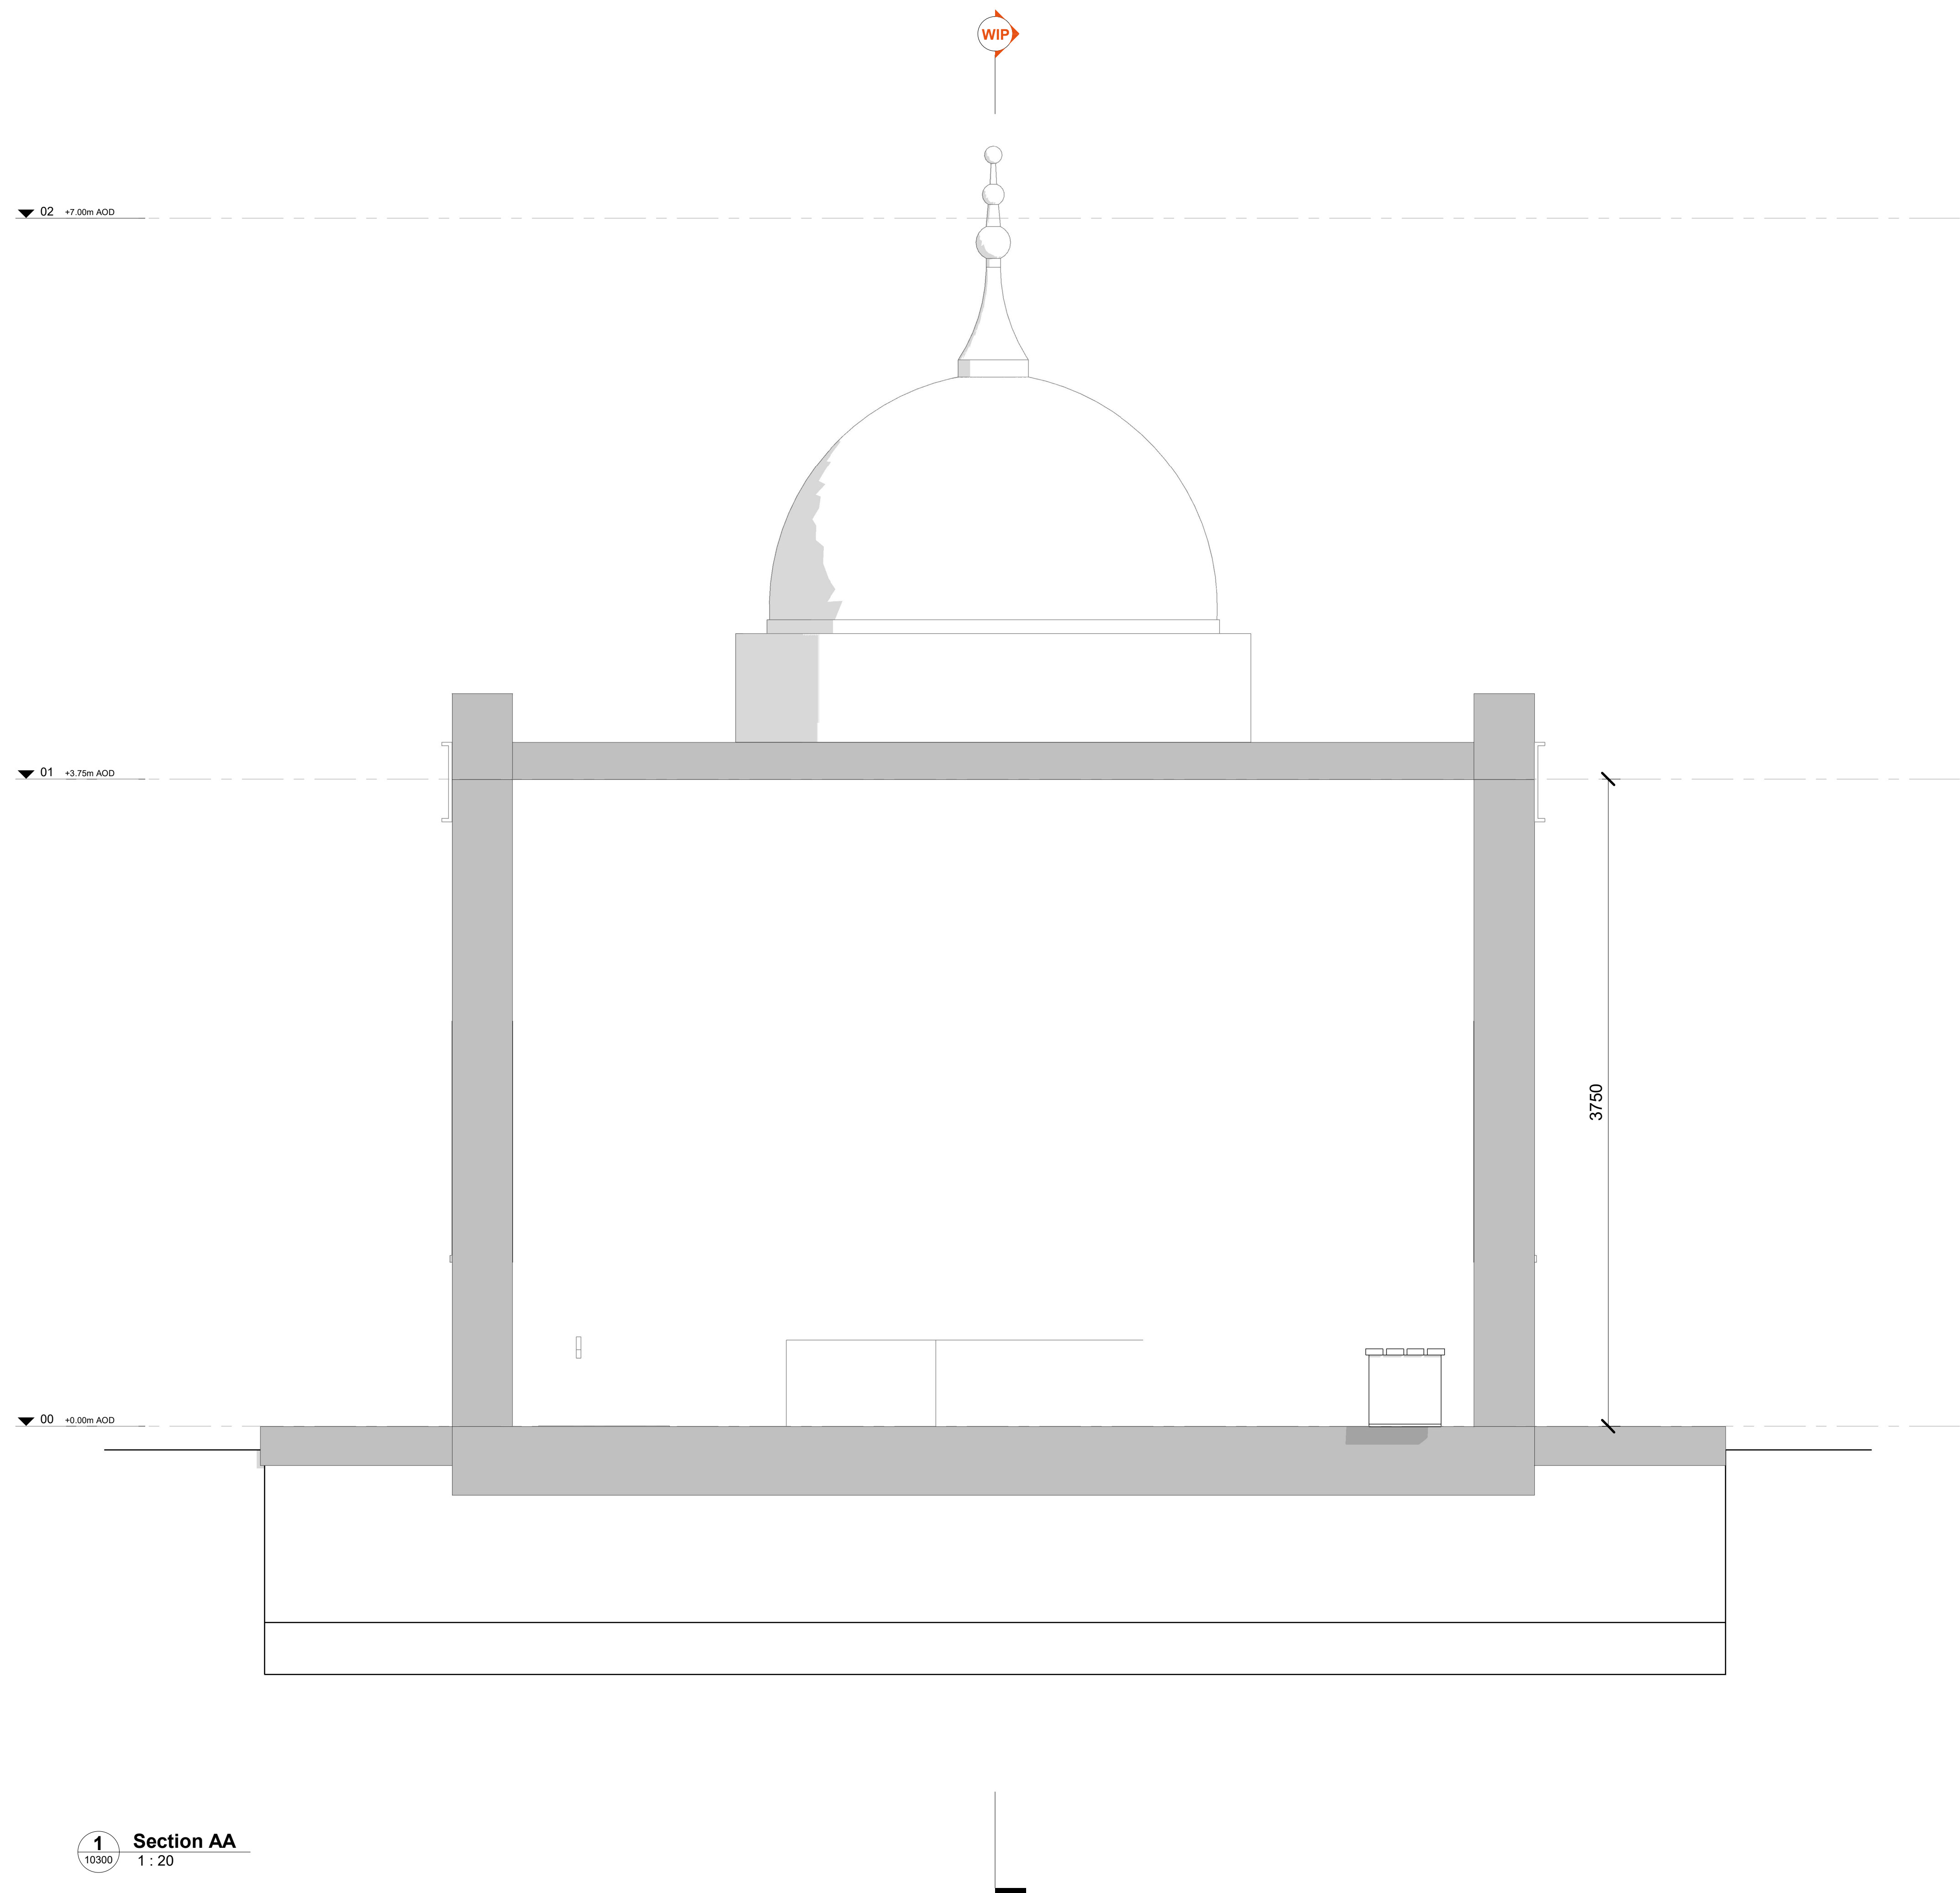

Key Plan

Rev	Date	Notes
-----	------	-------

Project Name

Mausoleum

Status:

Planning

Drawing Title

Section AA

Drawing Number

- - -XX-DR-A-10300

Scale 1 : 20	Sheet Size A1	Creation Date April 24
Revision	Inspected By HS	Drawn By HS