


o Lychgate Lane



<

Lychgate Lane, Burbage - Detailed Soft Landscape Proposals

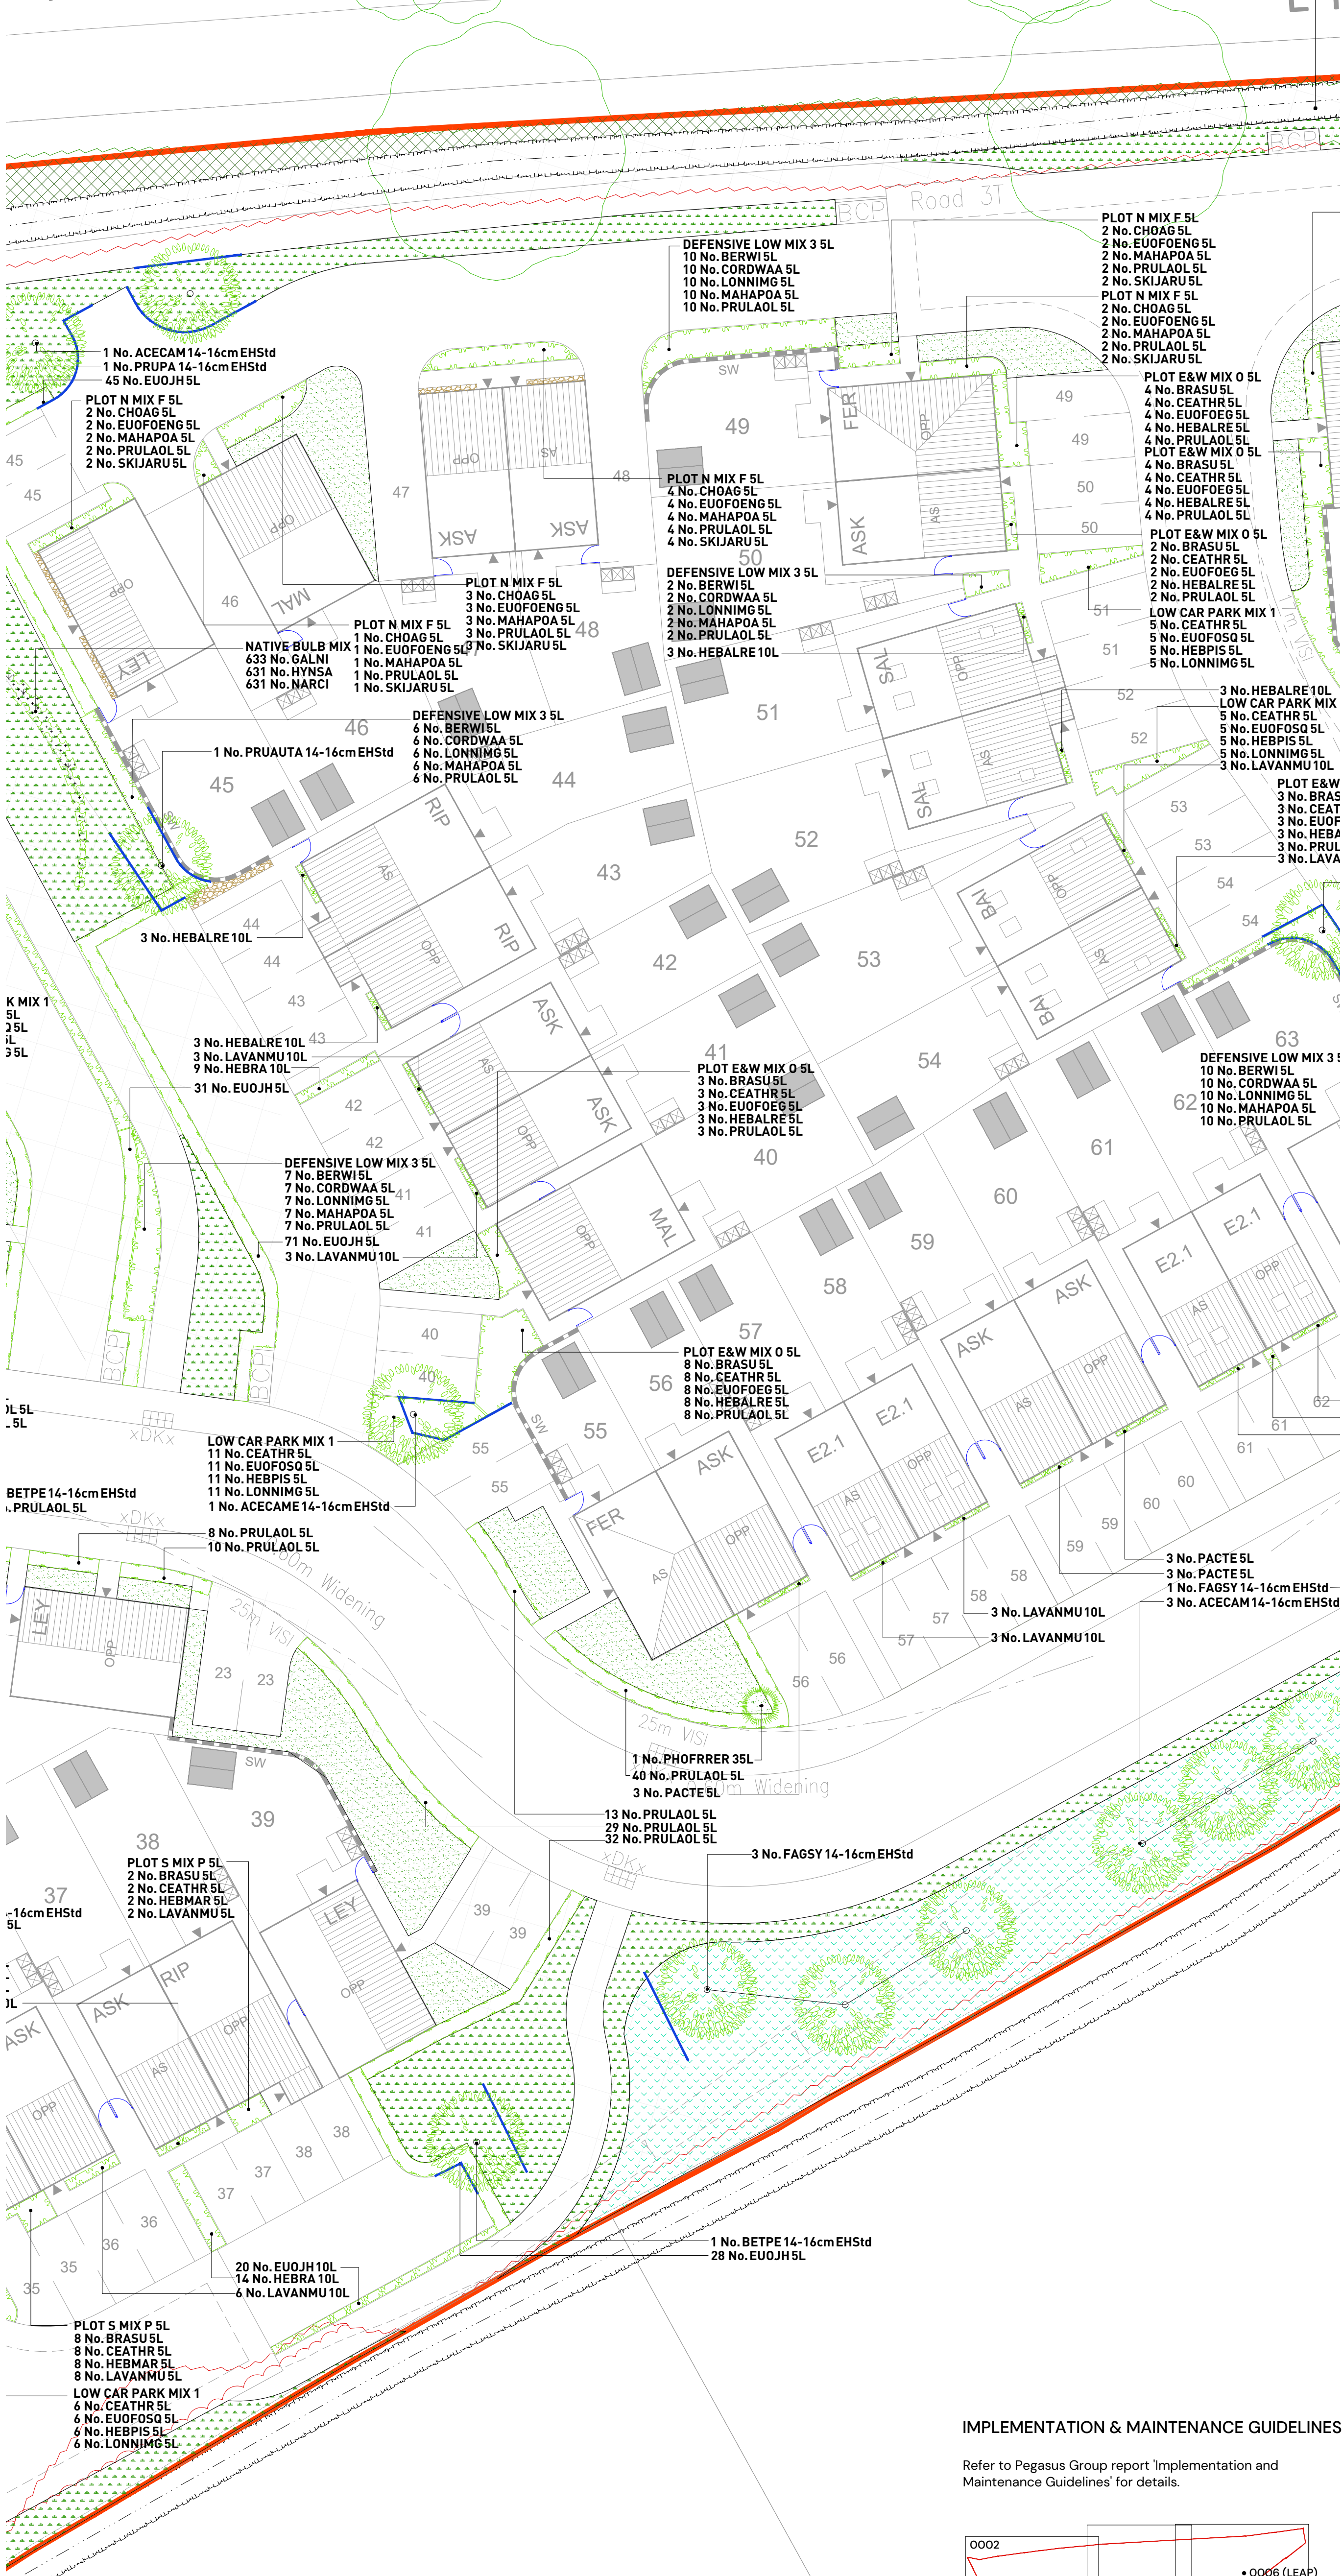