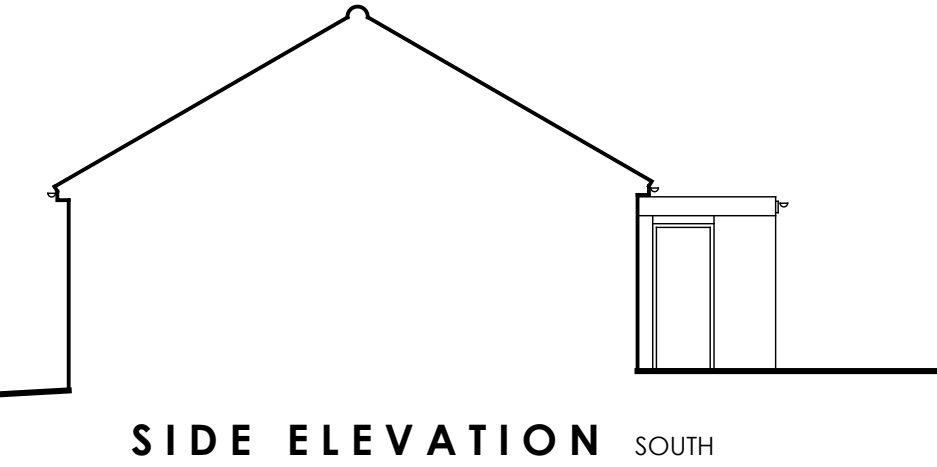
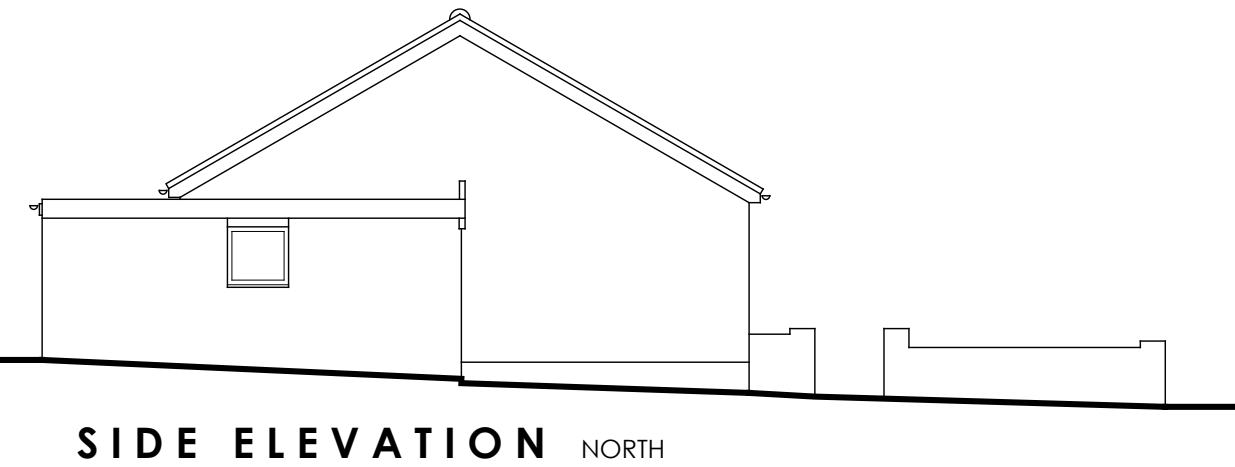
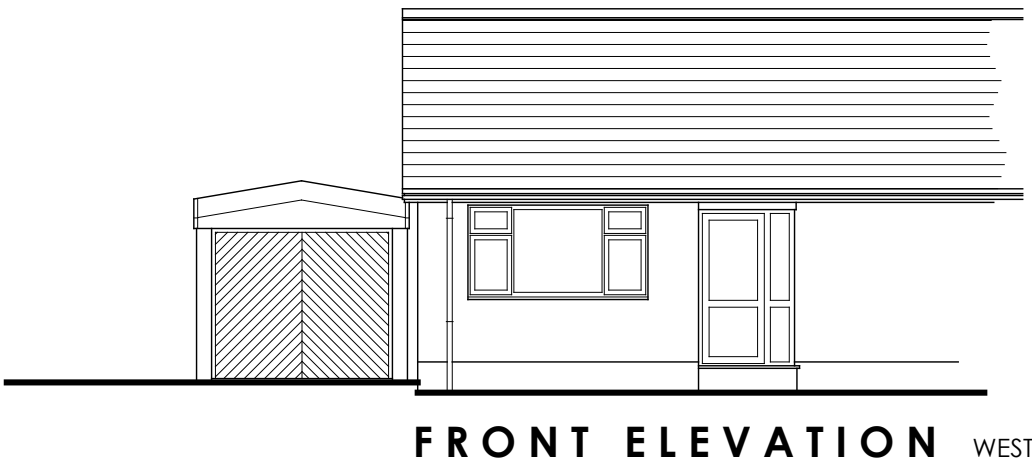
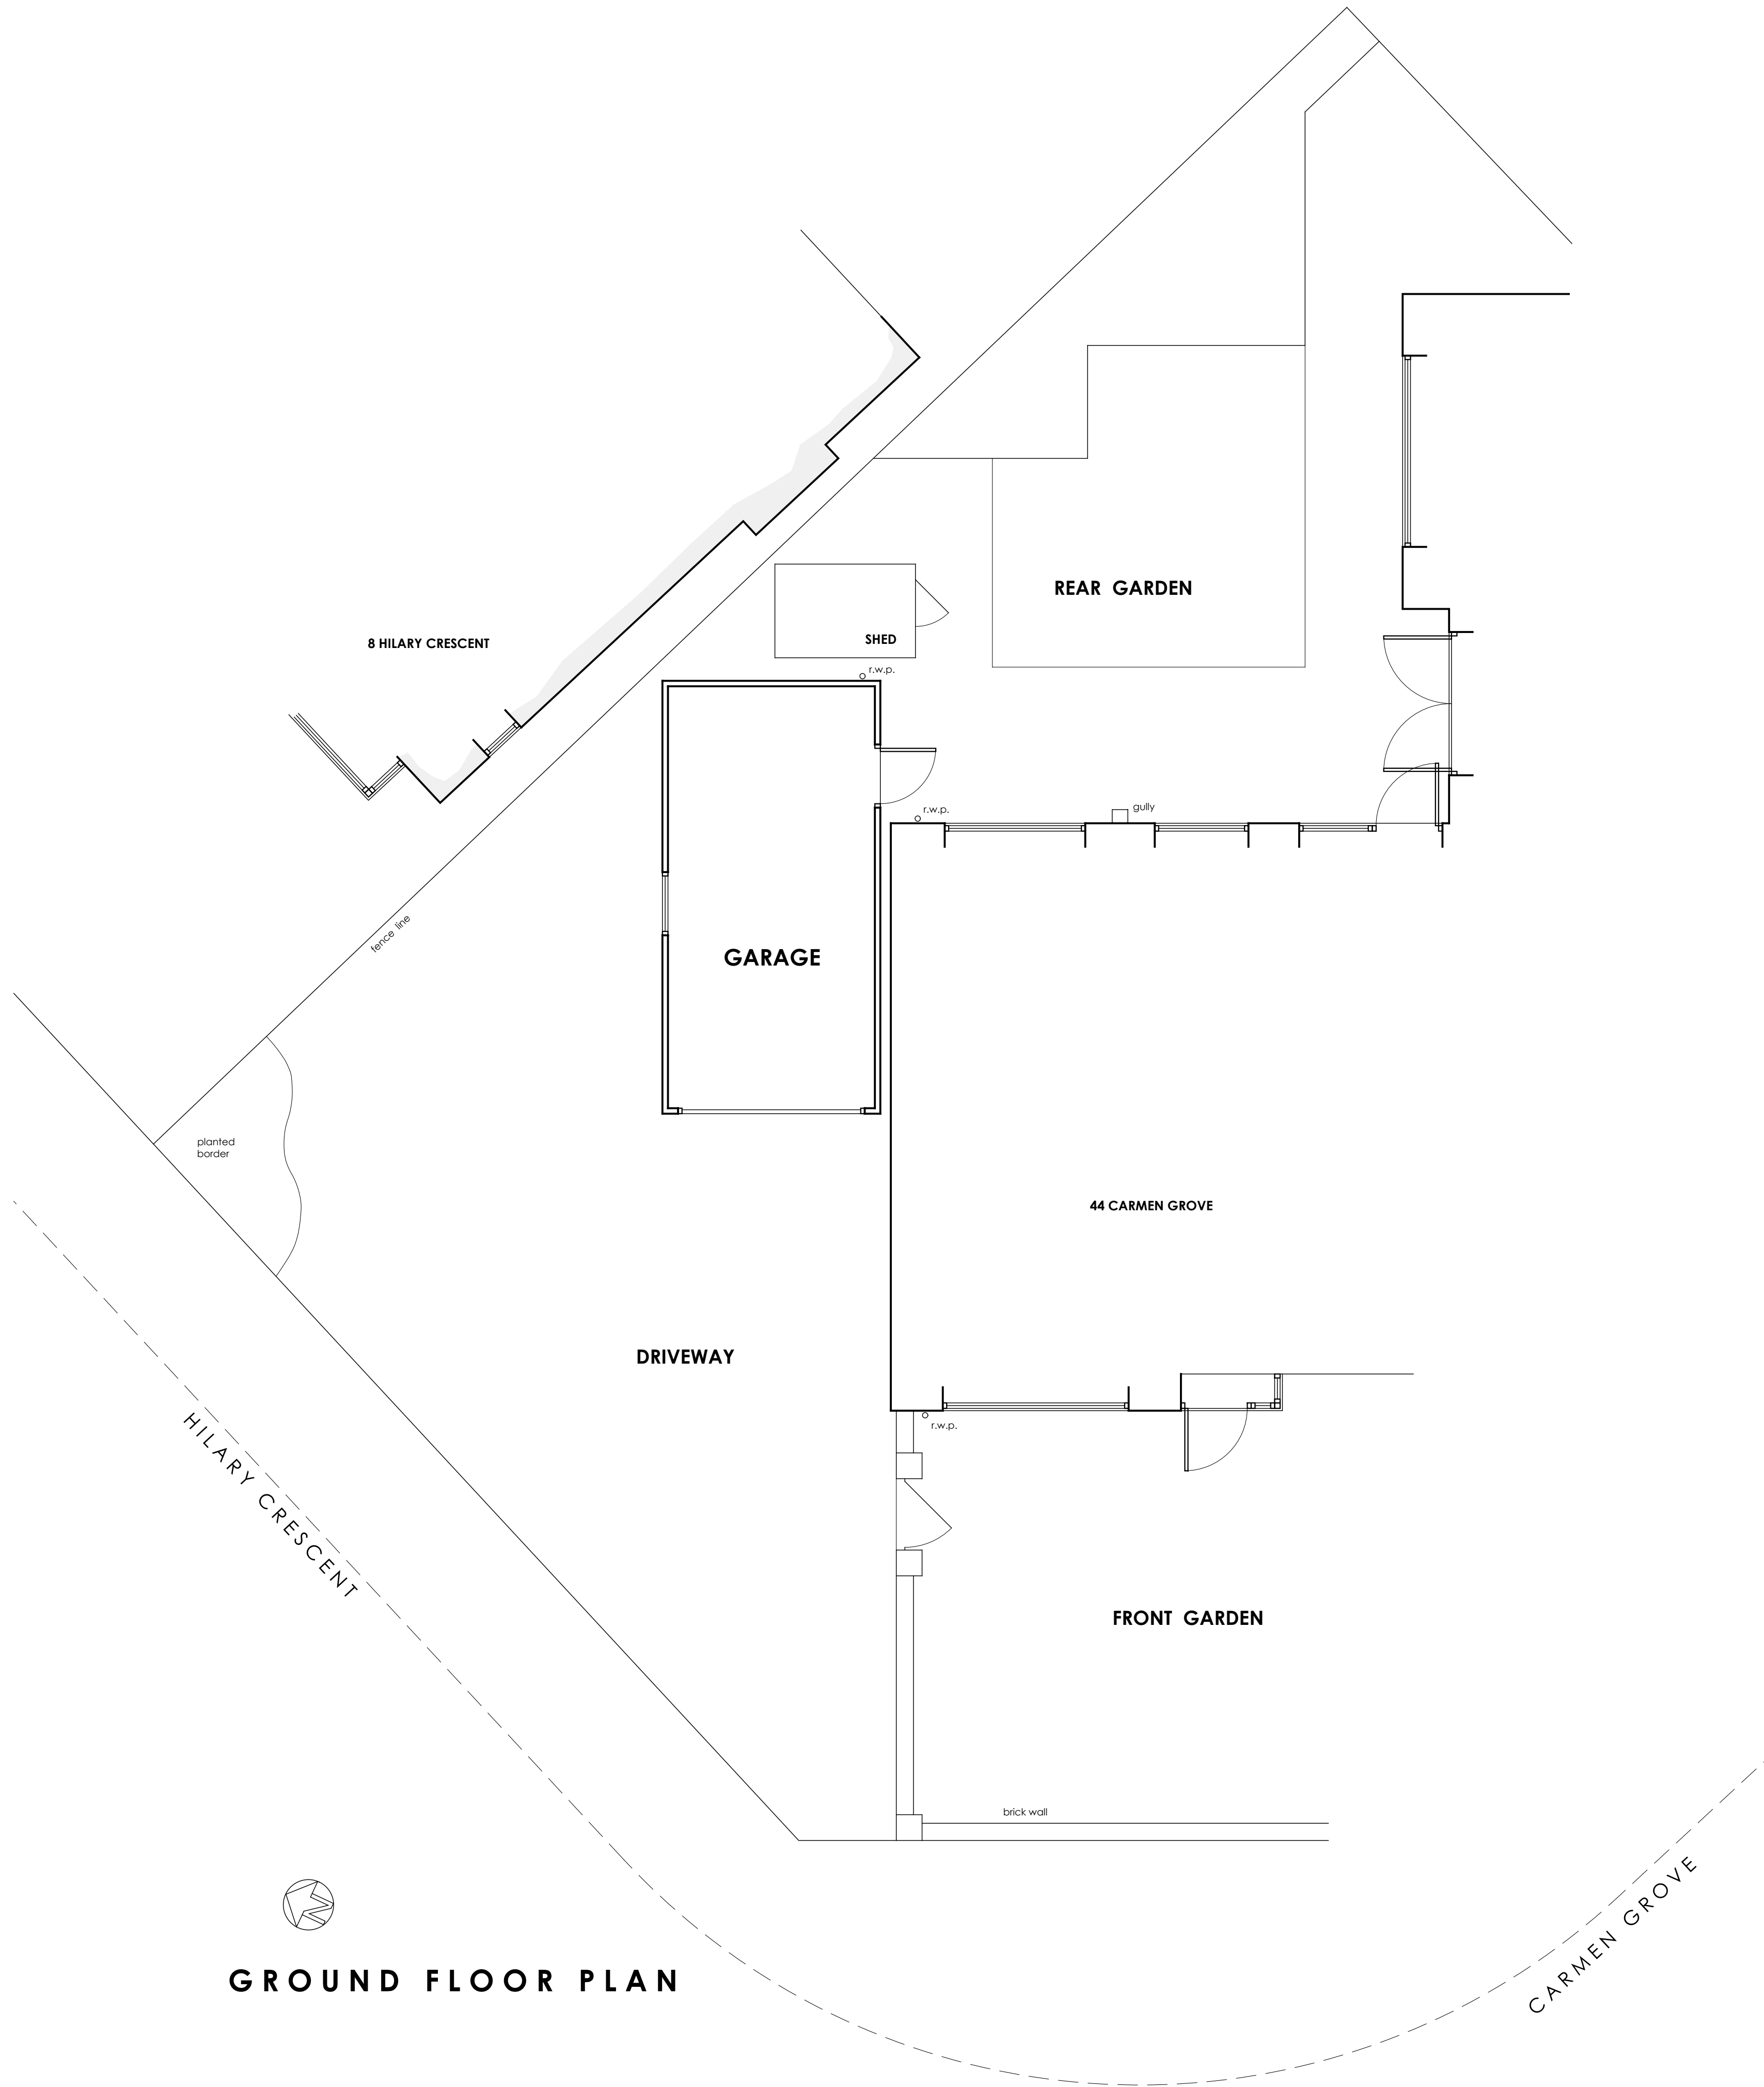


GRAHAM HARRIS PARTNERSHIP Ltd.
ARCHITECTURAL SERVICES
11 RIDGEWAY, LITTLETHORPE, LEICESTERSHIRE LE19 2JJ
PHONE: (0116) 275 2275
EMAIL: gra.h@btinternet.com
WEB: grahamharrispartnership.com

Plan of property

EXISTING LAYOUT DRAWING

44 Carmen Grove
Groby
Leicester
LE6 0BA

DRAWING No. 6492 / M / 1	SCALE 1:50 & 1:100 @A1
DRAWN BY R.H.	DATE 22.4.2024