


EXISTING ACCESS - VISIBILITY SPLAYS

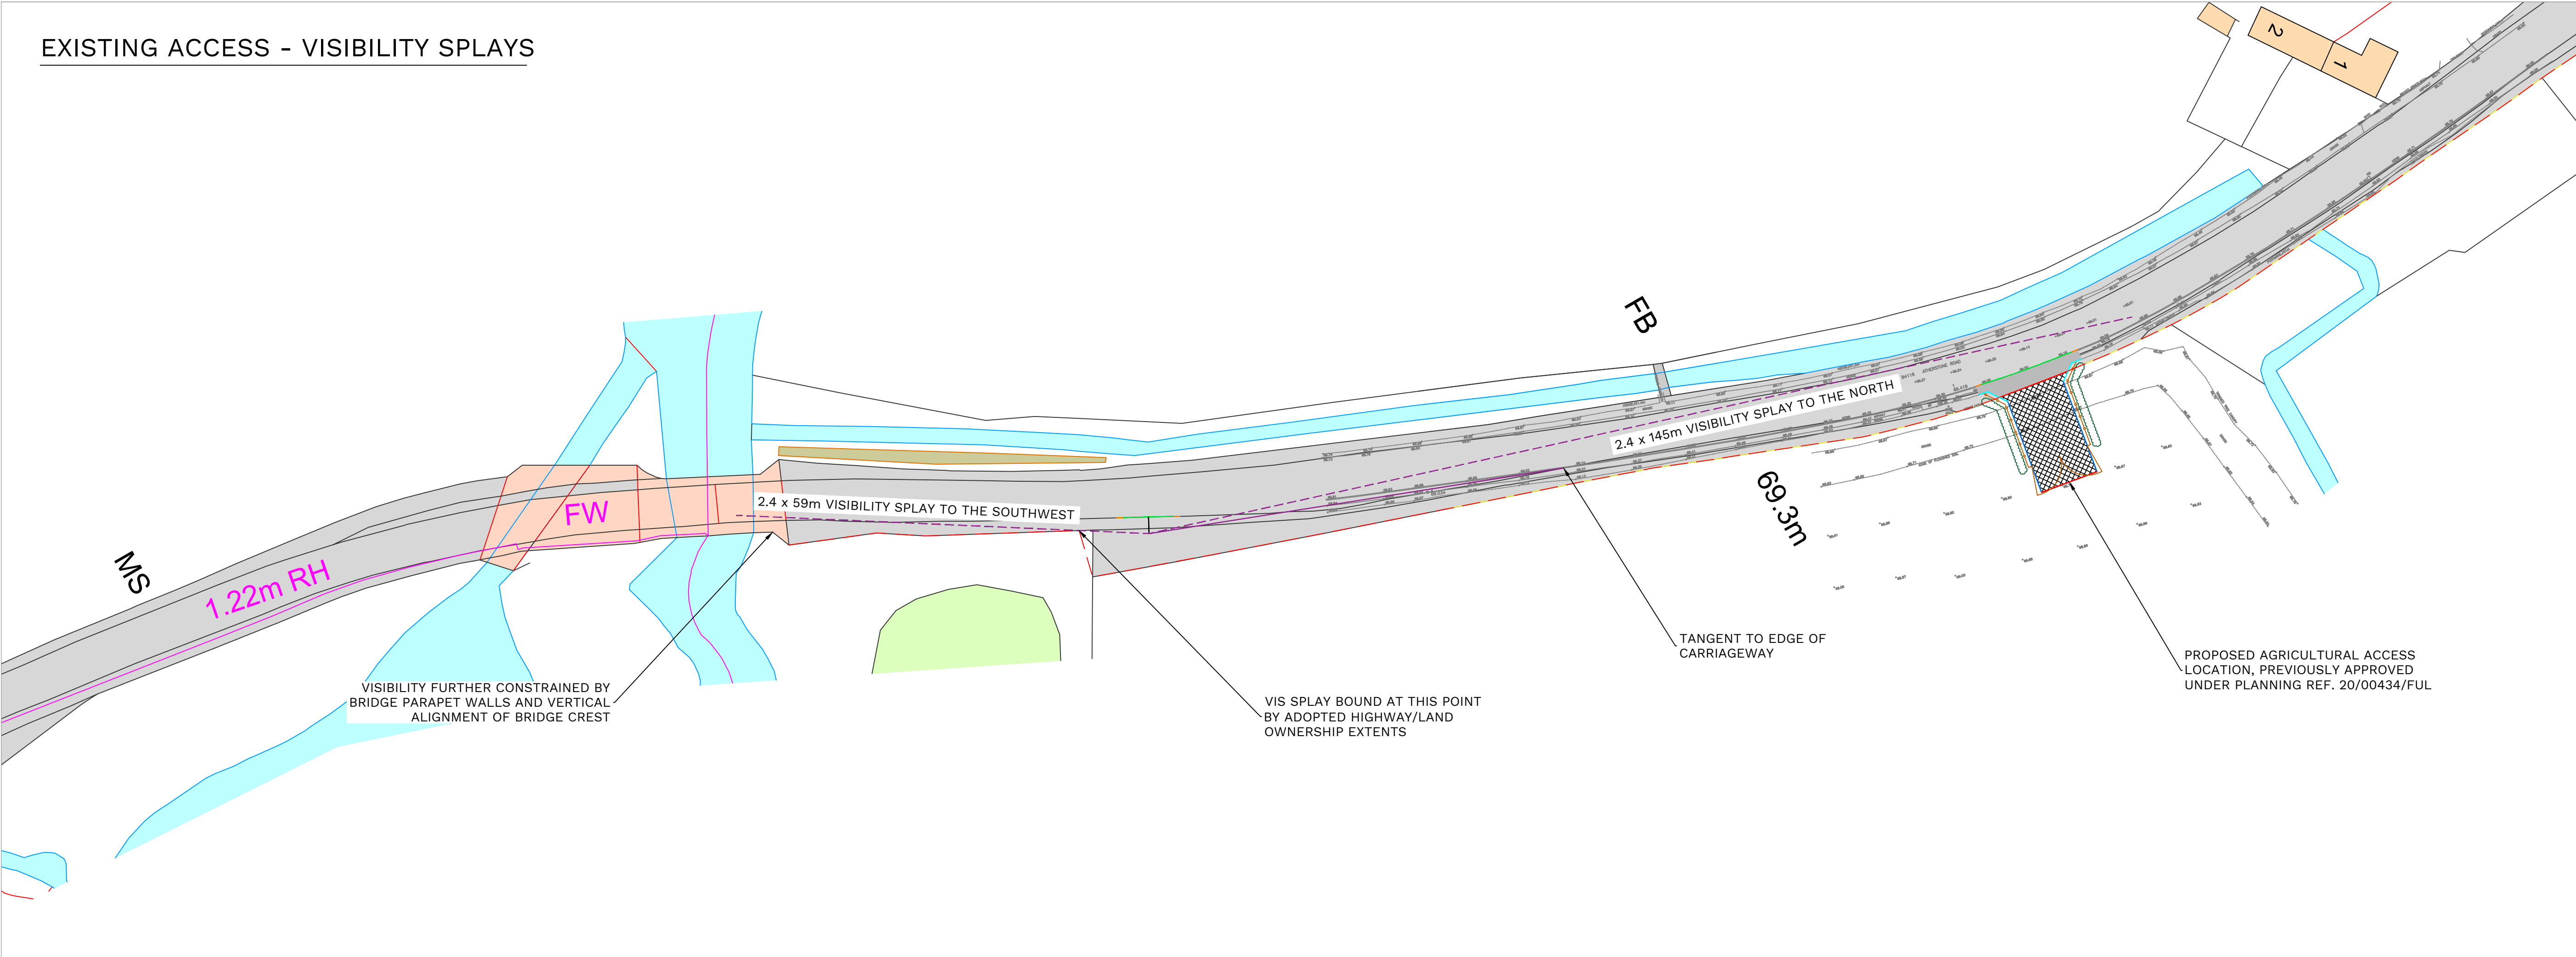

DISCLAIMER NOTES:

DO NOT SCALE THIS DOCUMENT - USE FIGURED DIMENSIONS ONLY

ALL DIMENSIONS MUST BE CHECKED ON SITE PRIOR TO COMMENCEMENT OF ANY RELATED WORKS.

THIS DOCUMENT IS COPYRIGHT OF THE ORIGINATOR, IT MUST NOT BE ALTERED, REPRODUCED OR DISTRIBUTED WITHOUT PRIOR CONSENT.

THIS DOCUMENT MUST BE READ IN CONJUNCTION WITH ALL SUPPORTING DOCUMENTS PRODUCED BY THE ORIGINATOR AND OTHER PROJECT DISCIPLINES.

OS MAPPING OBTAINED FROM PROMAP LICENCE No. 100022432 REPRODUCED BY BERRYS UNDER OS LICENCE No. 100003668


SCALE BAR & NORTH POINT:

0 5 10 15 20 25
SCALE 1:500
m

N

Adopted Highway Boundary

PROPOSED ACCESS - VISIBILITY SPLAYS

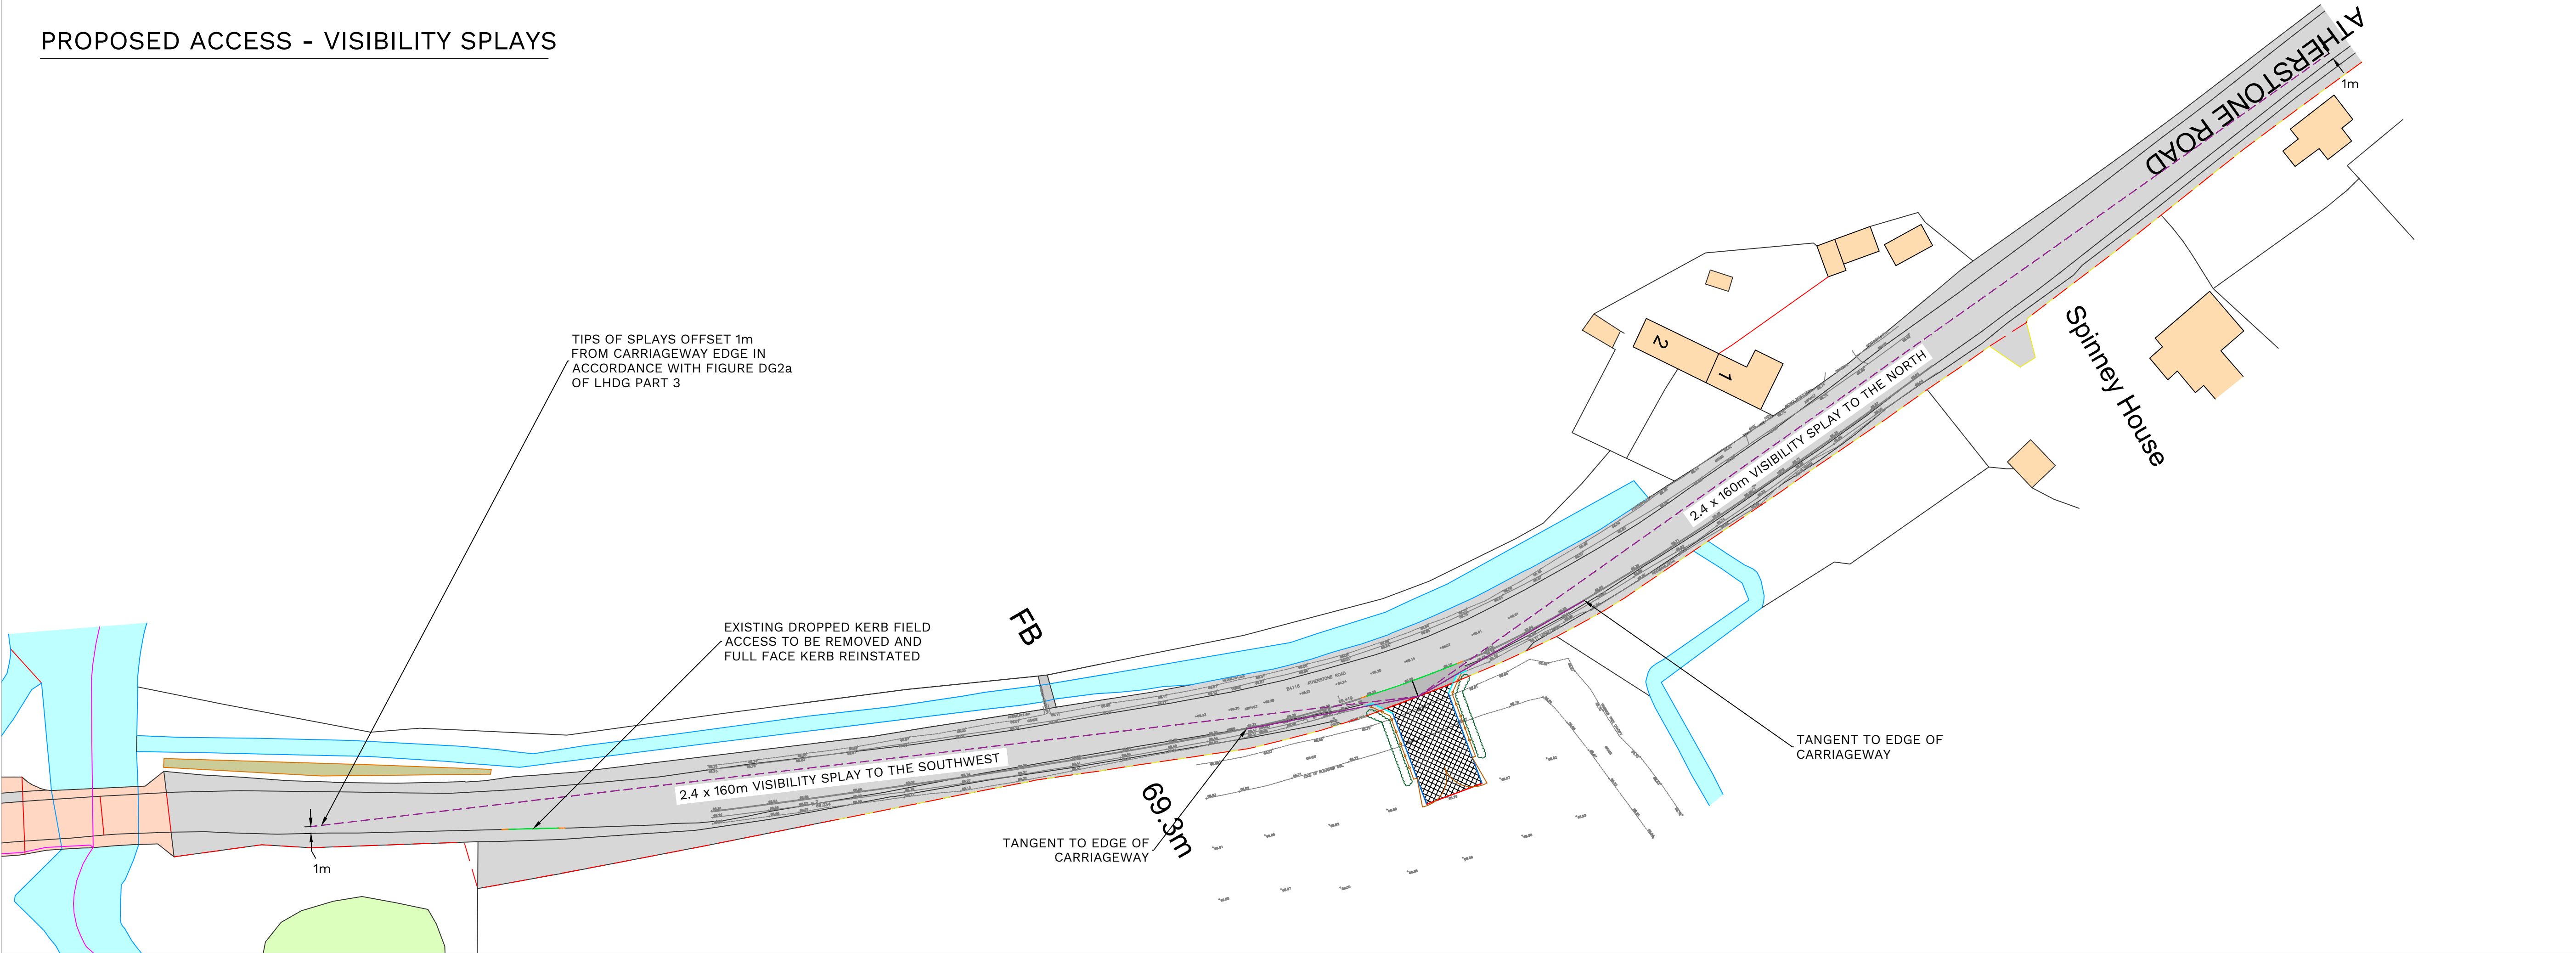

REV	DESCRIPTION	DATE	BY	CHKD
1	BEECH HOUSE SHREWSBURY BUSINESS PARK SHREWSBURY SHROPSHIRE SY2 8FG			
				TEL: 01743 271697 shrewsbury@berrys.uk.com www.berrys.uk.com

ORIGINATING OFFICE:

BERRYS

STATUS: **PLANNING**

CLIENT:
Mythe Farm Ltd.

PROJECT:
Creation of Agricultural Access
Land West of Mythe Farm
Atherstone Road, Leicestershire

DRAWING:
Existing & Proposed Access
Visibility Splay Assessment

SCALE @ A1: DRAWN BY: CHKD BY: DATE:
1:500 CB RSH 01.11.23

DRAWING No: REVISION:
SA45988 -BRY-ST -PL - C - 0003_