
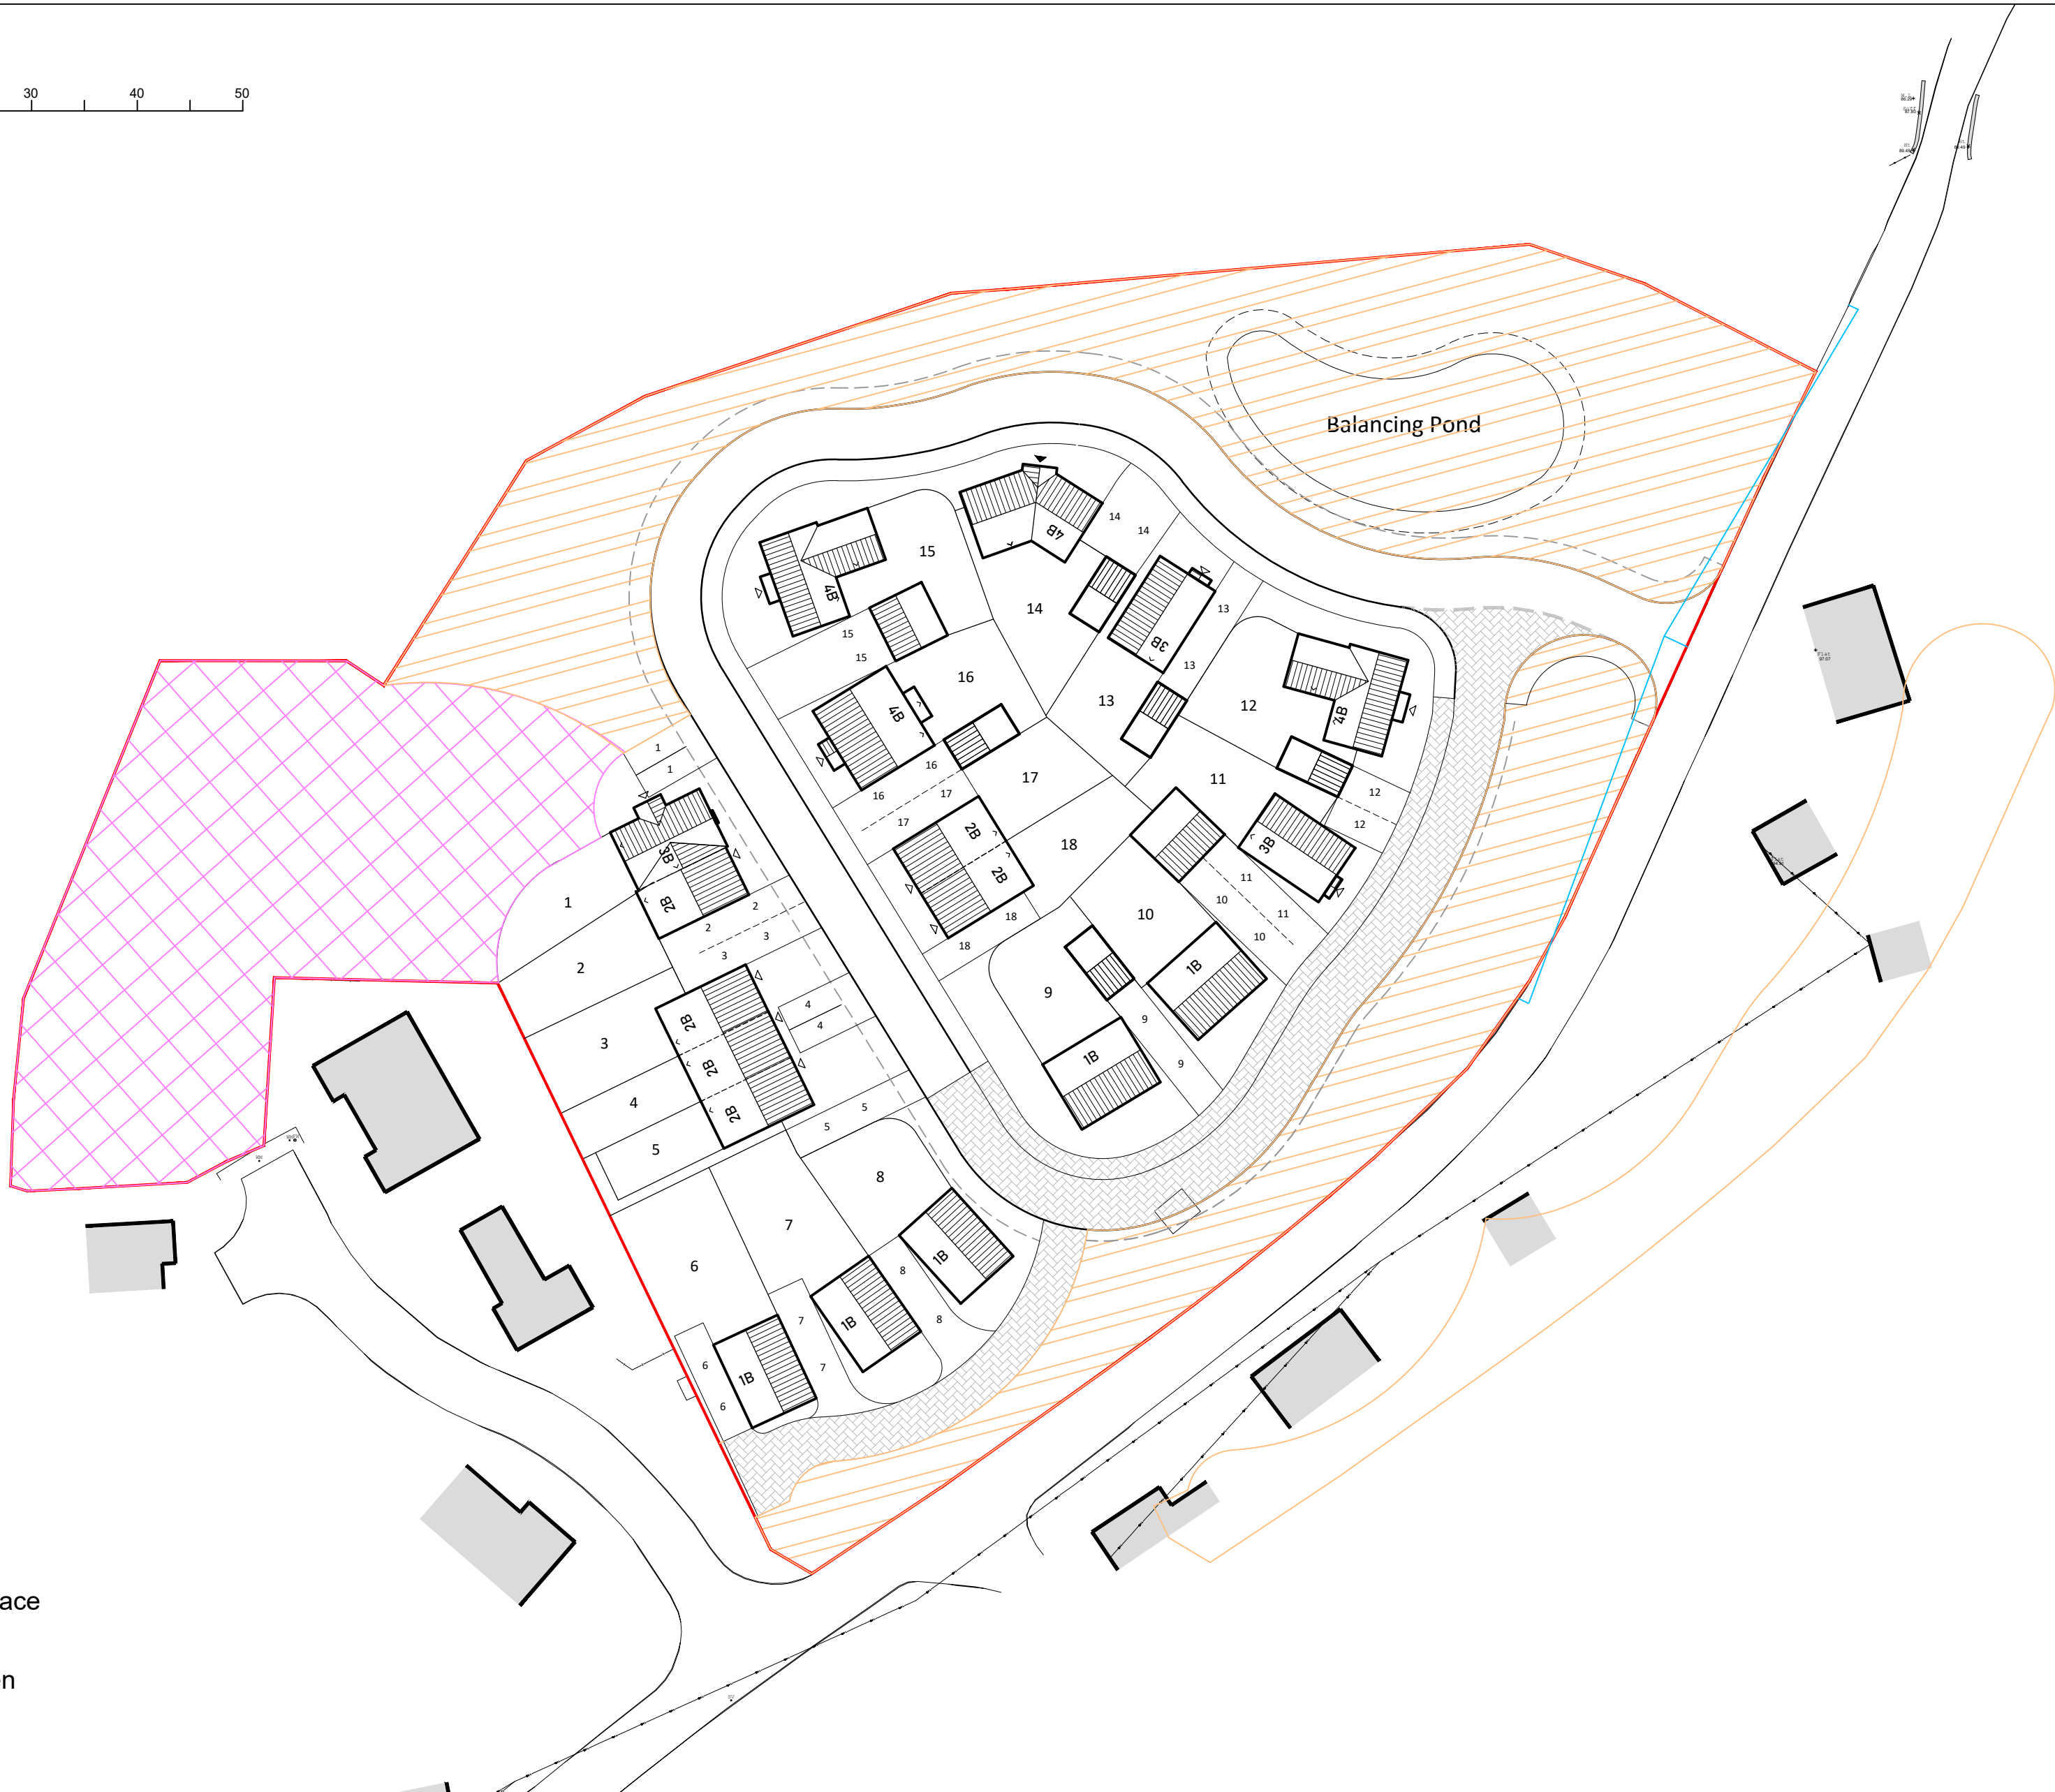


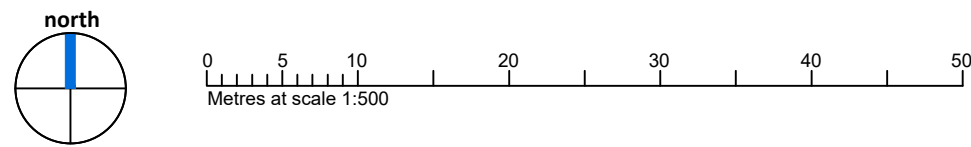

-  Casual/ Informal play space (1,725m²)
-  Accessible Natural Green Space (3,453m²)

Drawing No: 22-119-PL03-A	Rev	Date	By	Description
Drawing Stage: Planning Application	A	13.02.24	JET	Area sizes amended for planning application
Scale: 1:500@A2				
Date: 31.01.24				
Drawn By: JET				