
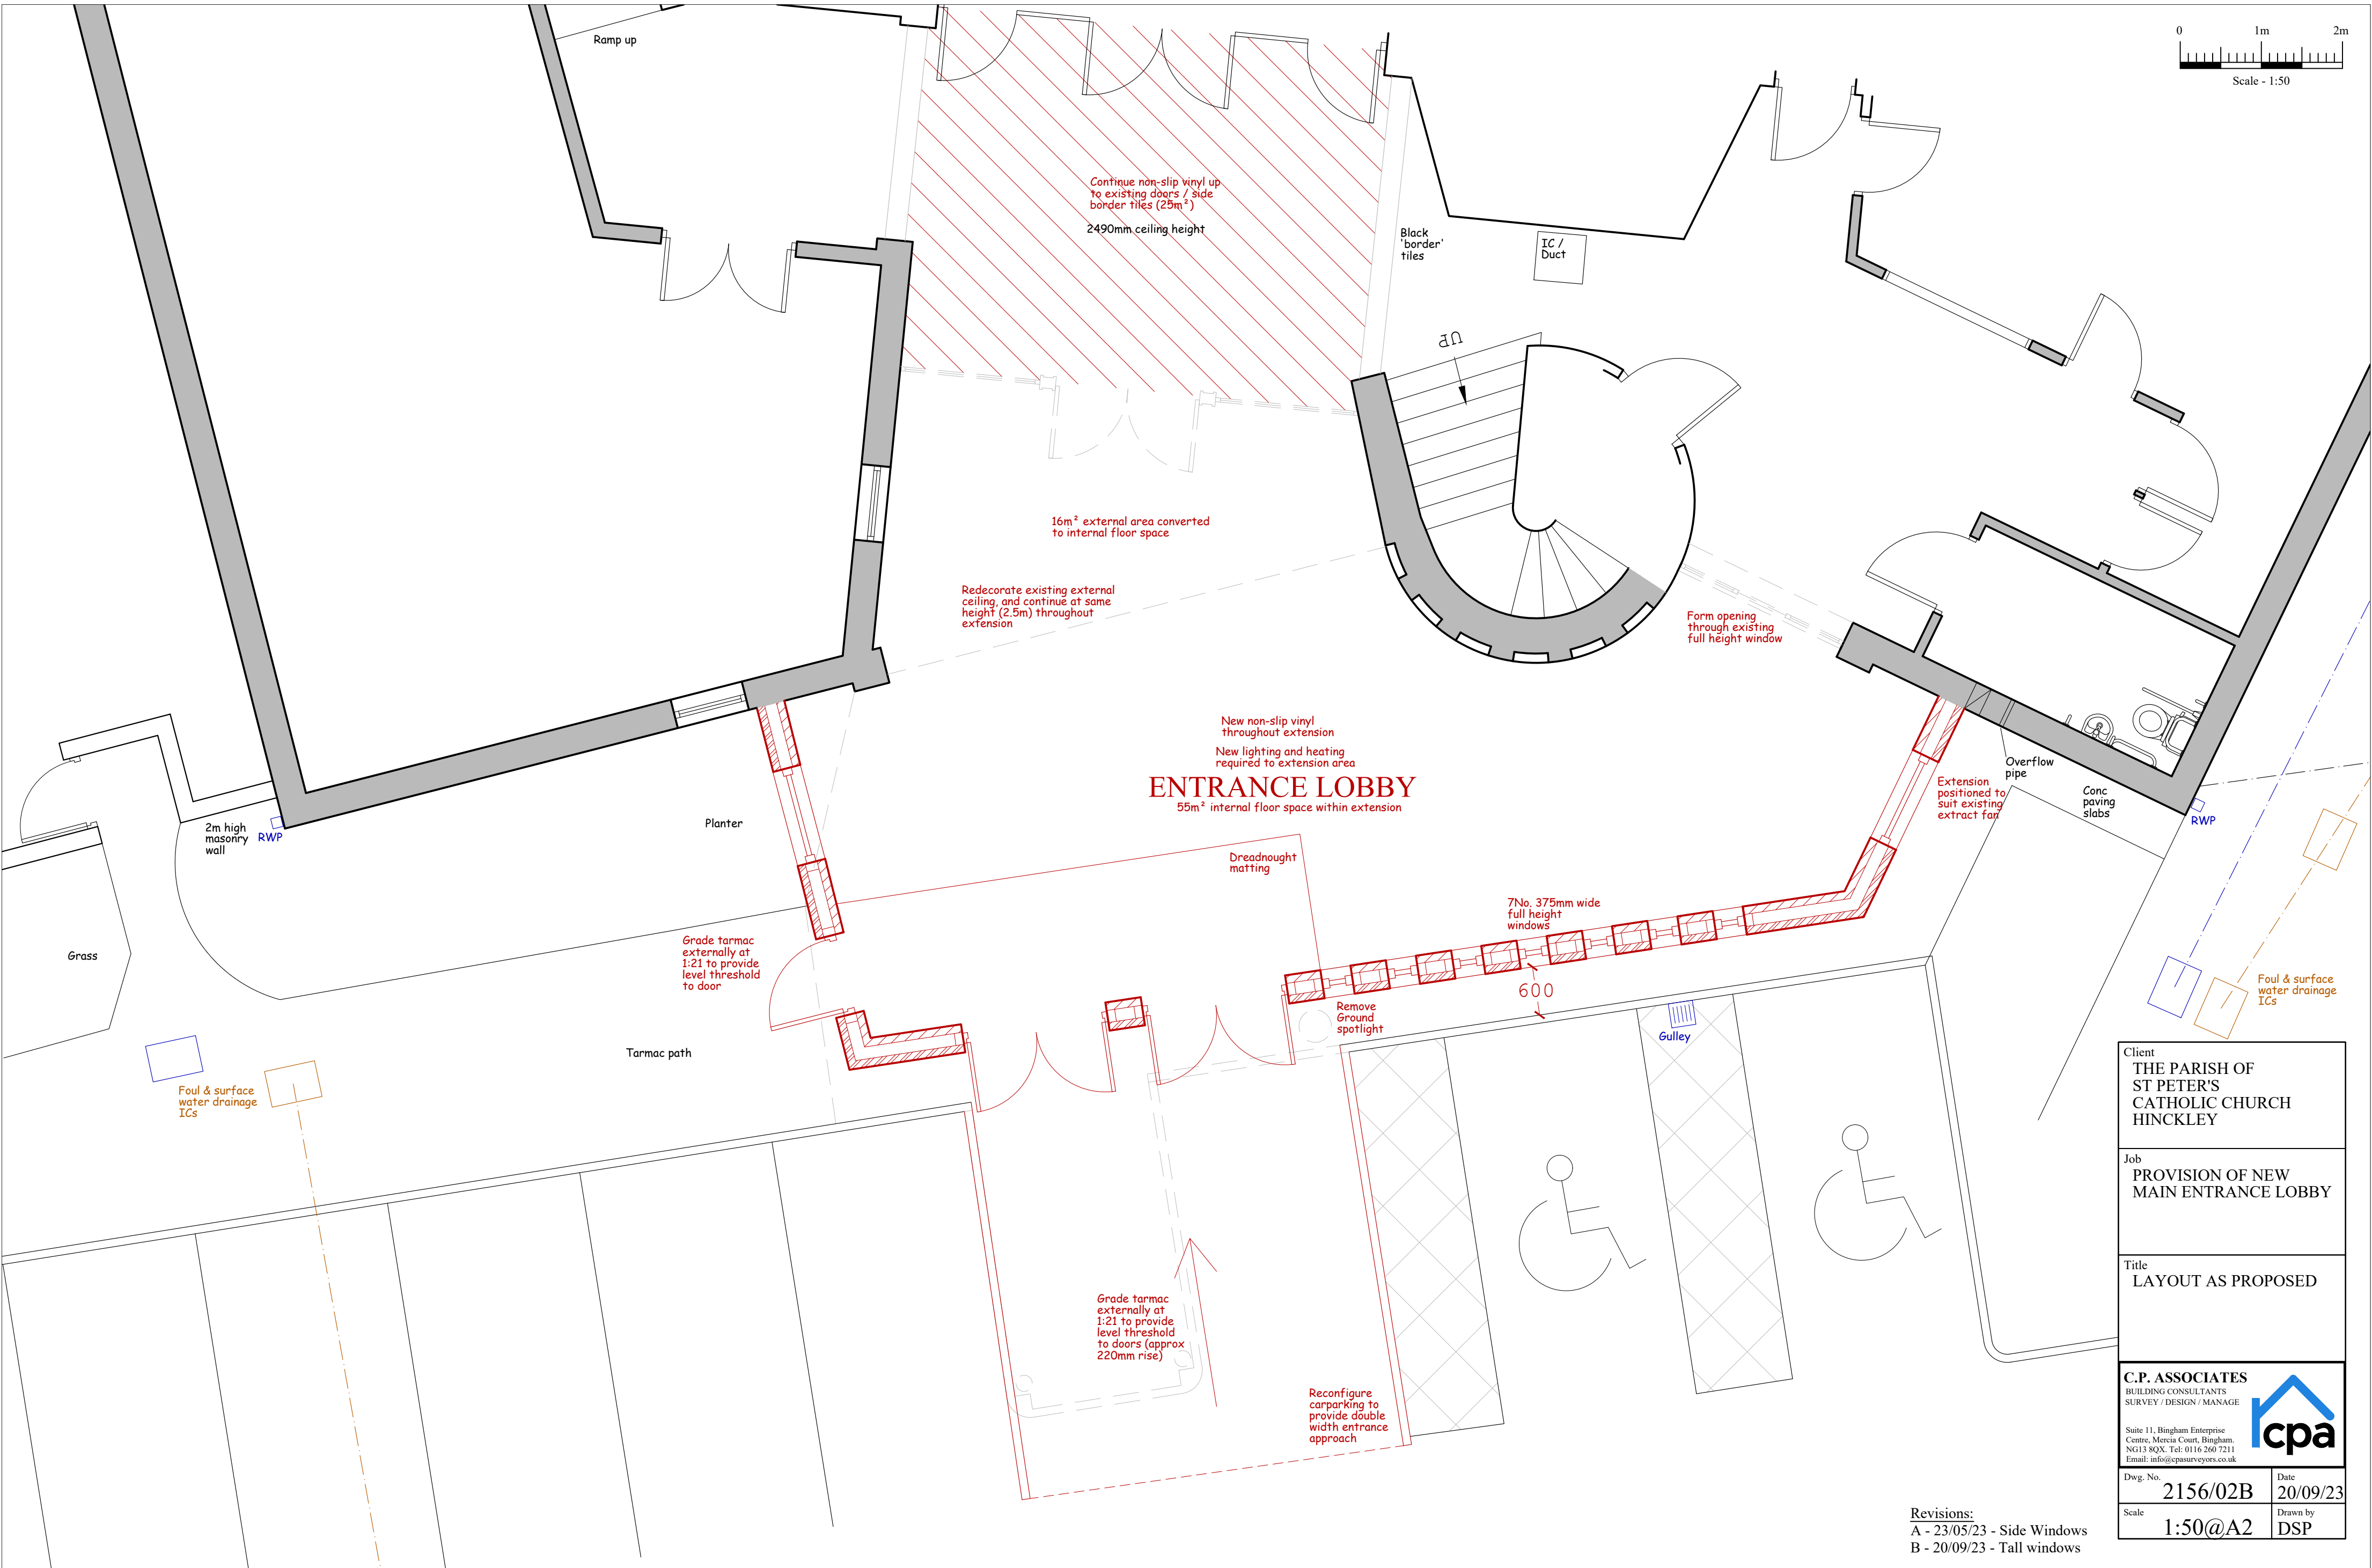


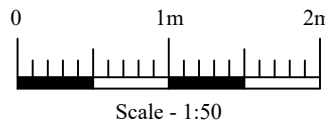

Client
**THE PARISH OF
ST PETER'S
CATHOLIC CHURCH
HINCKLEY**

Job
**PROVISION OF NEW
MAIN ENTRANCE LOBBY**

Title
LAYOUT AS PROPOSED

C.P. ASSOCIATES
BUILDING CONSULTANTS
SURVEY / DESIGN / MANAGE
Suite 11, Bingham Enterprise
Centre, Mercia Court, Bingham,
NG13 8QX. Tel: 0116 260 7211
Email: info@cpasurveyors.co.uk



Dwg. No. 2156/02B	Date 20/09/23
Scale 1:50@A2	Drawn by DSP

Revisions:
A - 23/05/23 - Side Windows
B - 20/09/23 - Tall windows