


IT IS THE NOT RESPONSIBILITY OF THE DRAWING ROOM (ARCHITECTS) Ltd
TO ADMINISTER ANY AGREEMENTS WITH OTHER STATUTORY BODIES i.e.
SEVERN TRENT WATER LTD etc. LOCATION OF DRAINAGE (WHERE SHOWN)
INVERT LEVELS ARE TO BE VERIFIED PRIOR TO COMMENCEMENT OF
BUILDING WORKS. NO RESPONSIBILITY IS ACCEPTED FOR THE POSITIONING
OF ANY BELOW GROUND DRAINAGE.

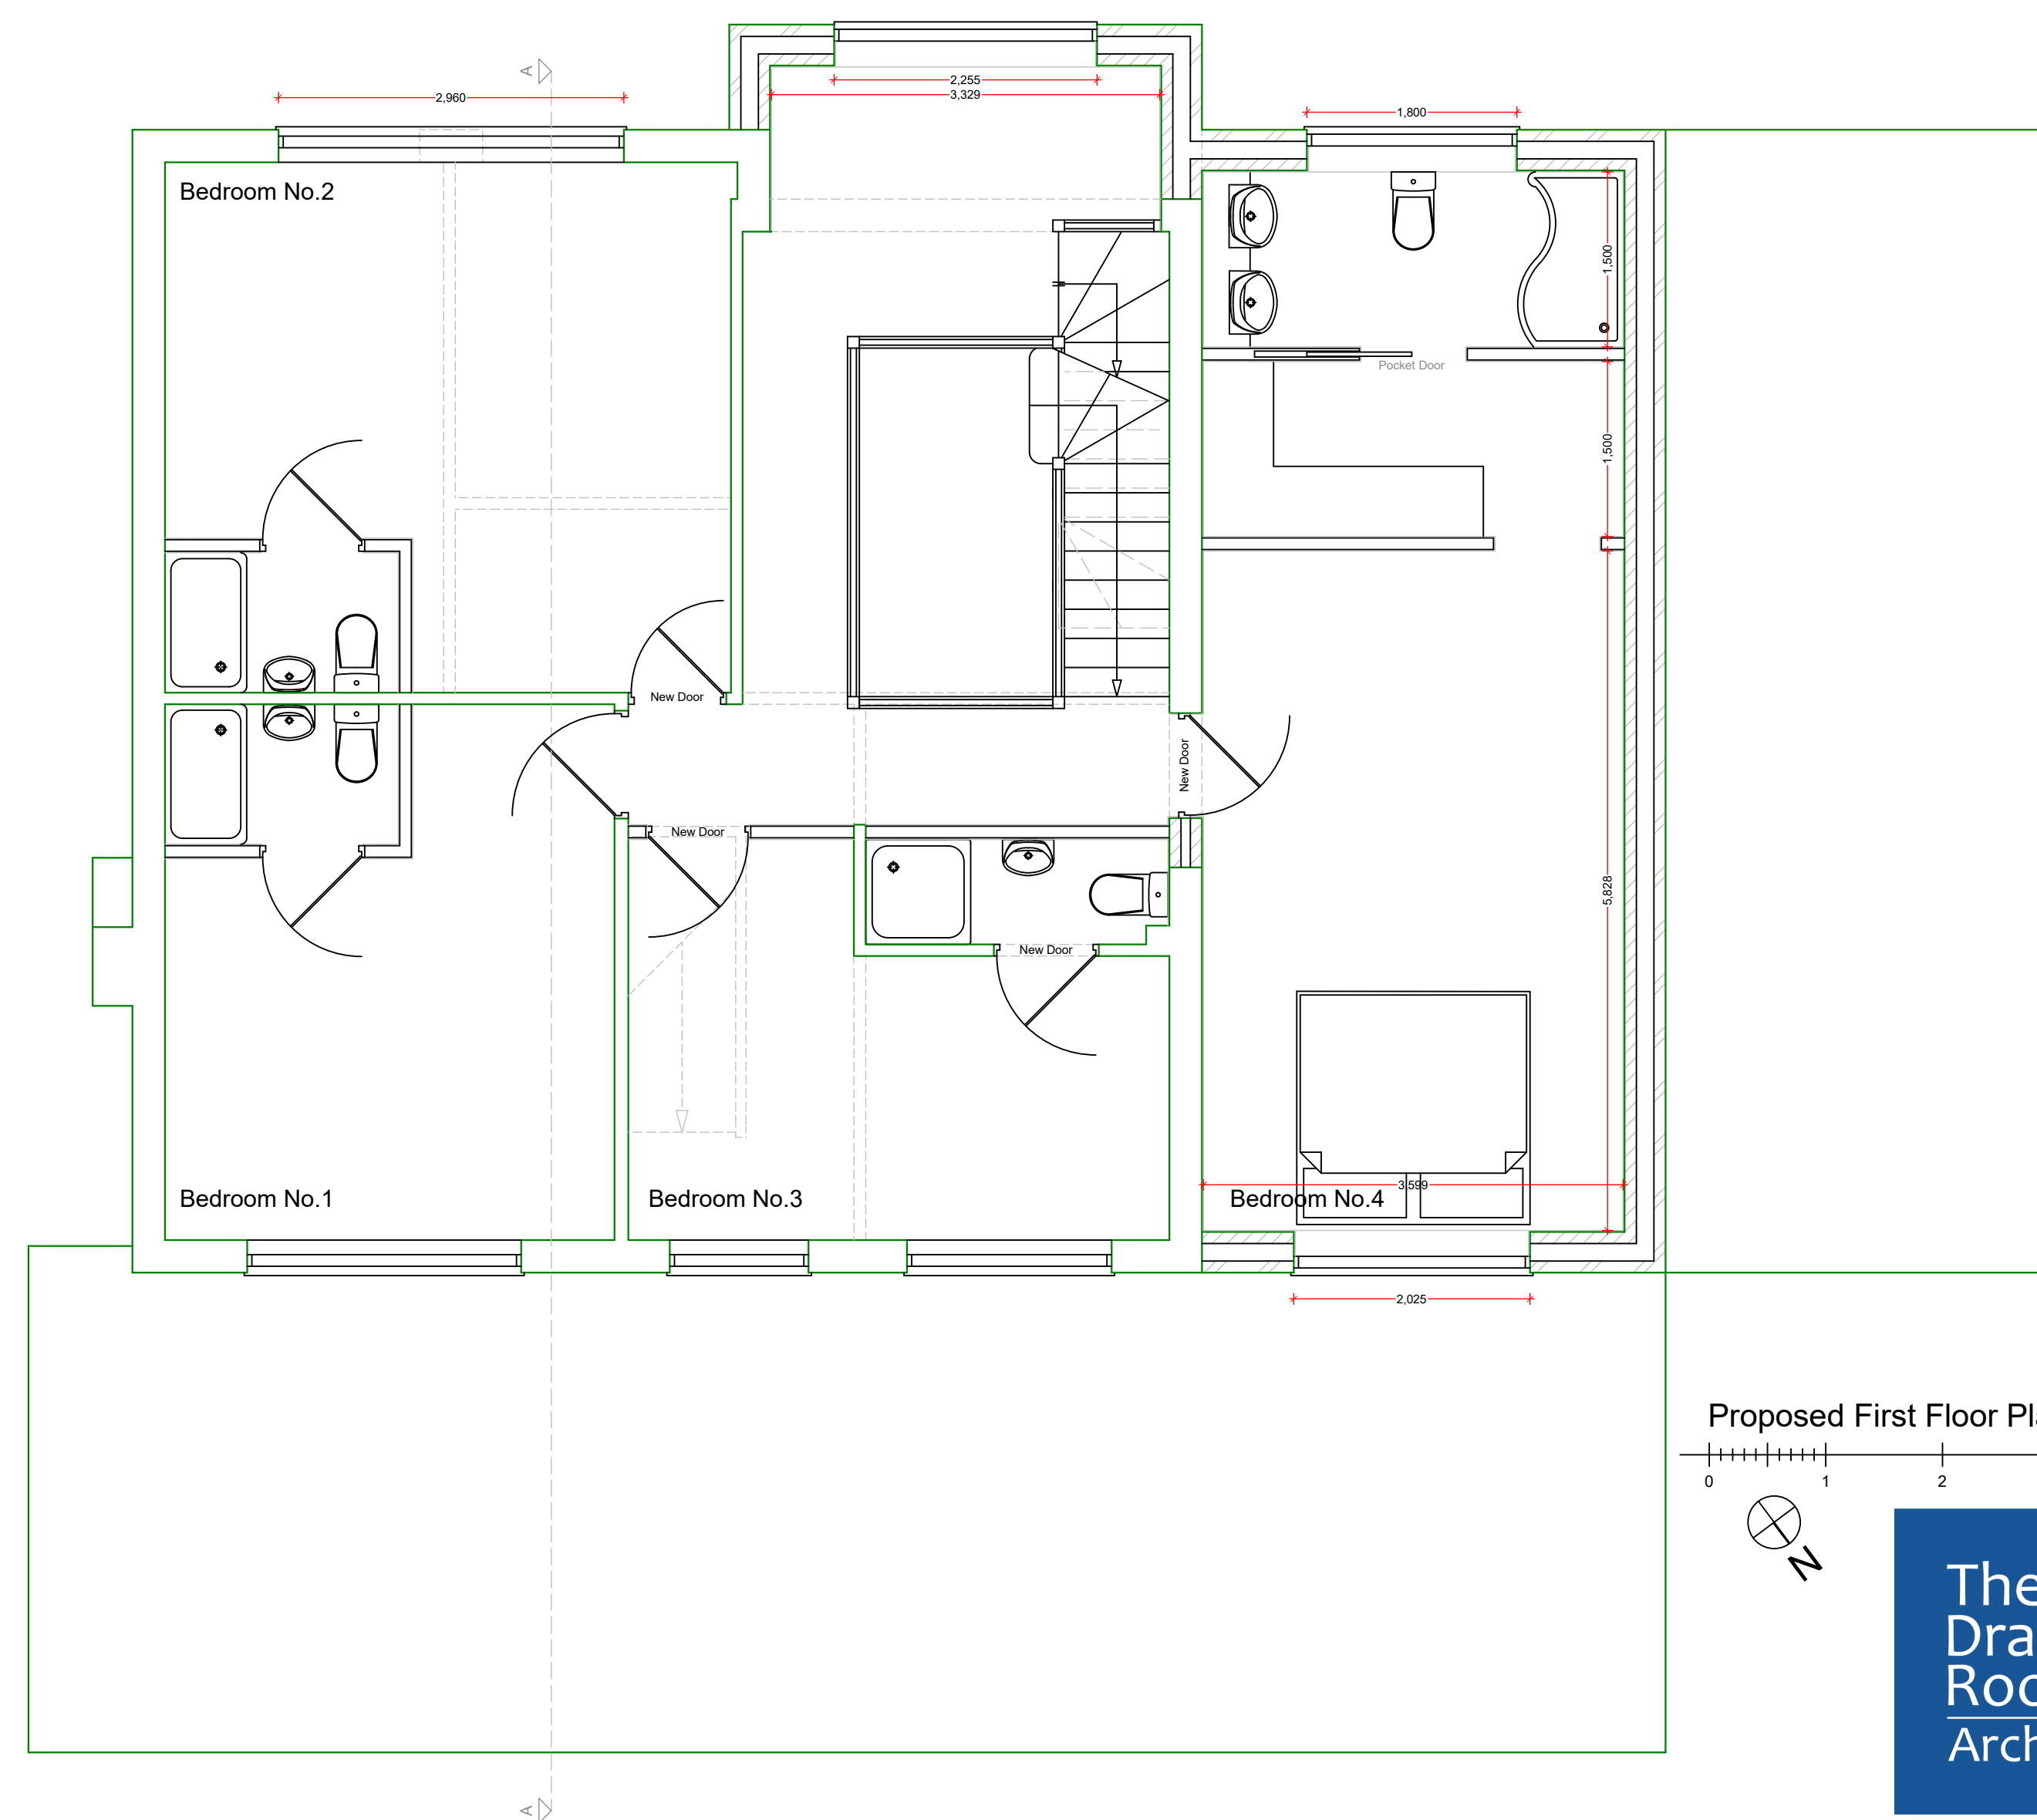

The
Drawing
Room
Architects



info@tdrarchitects.co.uk www.tdrarchitects.co.uk

J

Revision J:- Amendments following discussions with client. (04-26)