



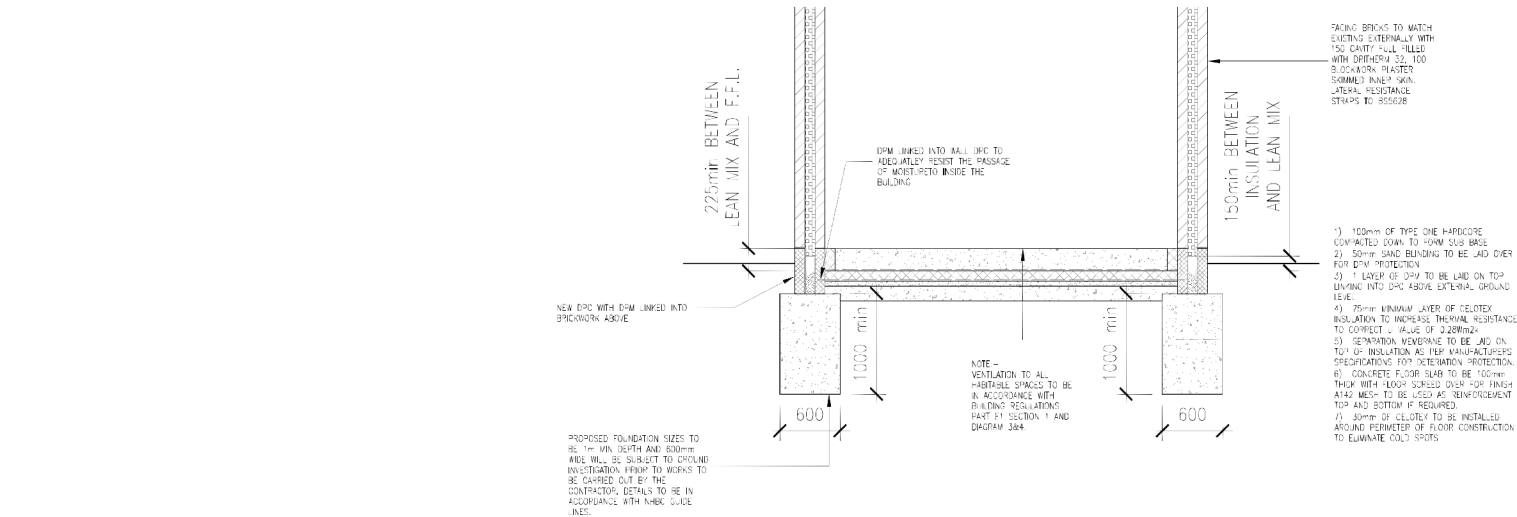

WALL / FLOOR SECTION DETAIL
SCALE 1:50

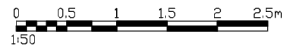

COPYRIGHT NOTICE: ALL PREPARED DESIGNS, DRAWINGS, SPECIFICATIONS & PHOTOGRAPHS ARE THE PROPERTY OF LOGIC DESIGN. ALL SUCH DESIGNS AND INFORMATION ARE SUBMITTED IN CONFIDENCE AND ARE NOT TO BE PASSED TO OR DISCUSSED WITH A THIRD PARTY WITHOUT PRIOR CONSENT FROM LOGIC DESIGN.

A	REV	DESCRIPTION	DATE	CHK	APP
1		FIRST ISSUE	08.03.26		

ARCHITECTURAL SERVICES BY MR & MRS ADCOCK	CLIENT
126 SKETCHLEY ROAD, BURBAGE, LIDCOTES, LE10 2EA	ADDRESS
MR & MRS ADCOCK	SUBJECT
126 SKETCHLEY ROAD, BURBAGE, LIDCOTES, LE10 2EA	DATE



CONSTRUCTION PLANS
SCALE 1:50

LOGIC DESIGN
ARCHITECTURAL SERVICES