

Rev.	Description.	Drwn.	Chk.	Date.
P01	Planning Application Submission	CES	-	10.11.25
P02	Parking provisions updated to provide 3no. spaces as requested by L.A.	CES	-	04.03.26



East Elevation




South Elevation




West Elevation




North Elevation

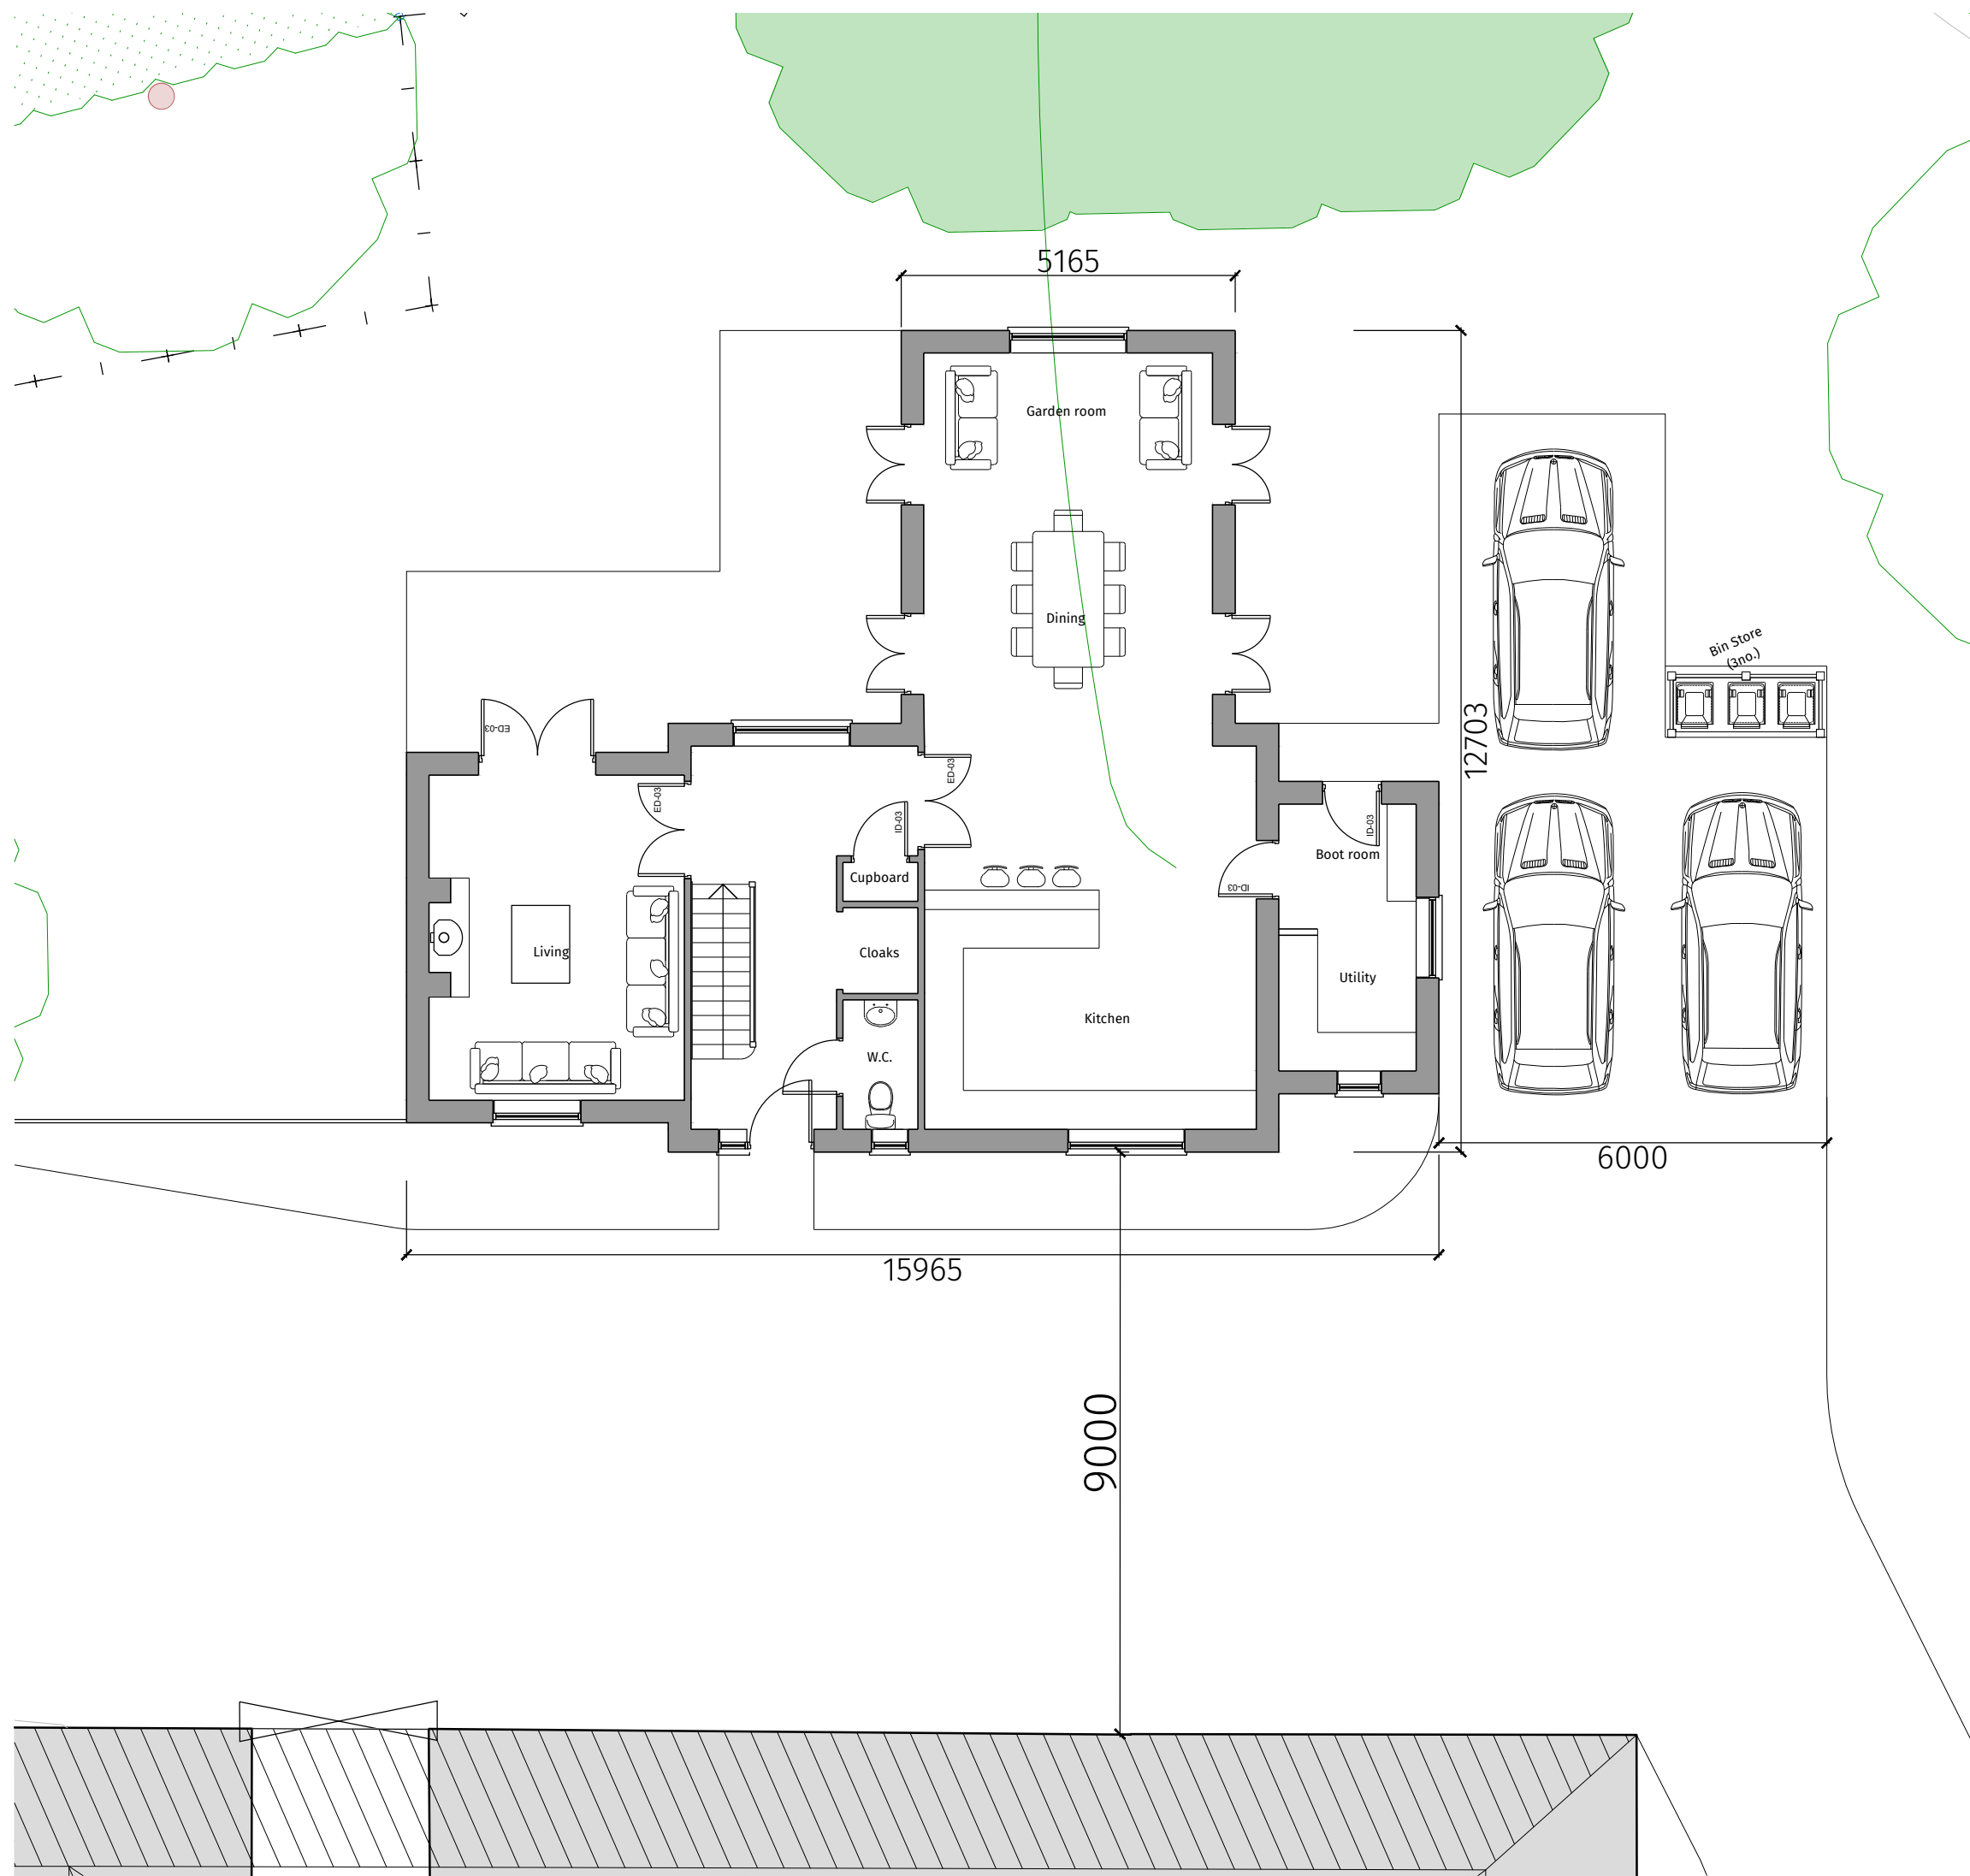

Ground Floor Plan (in context)

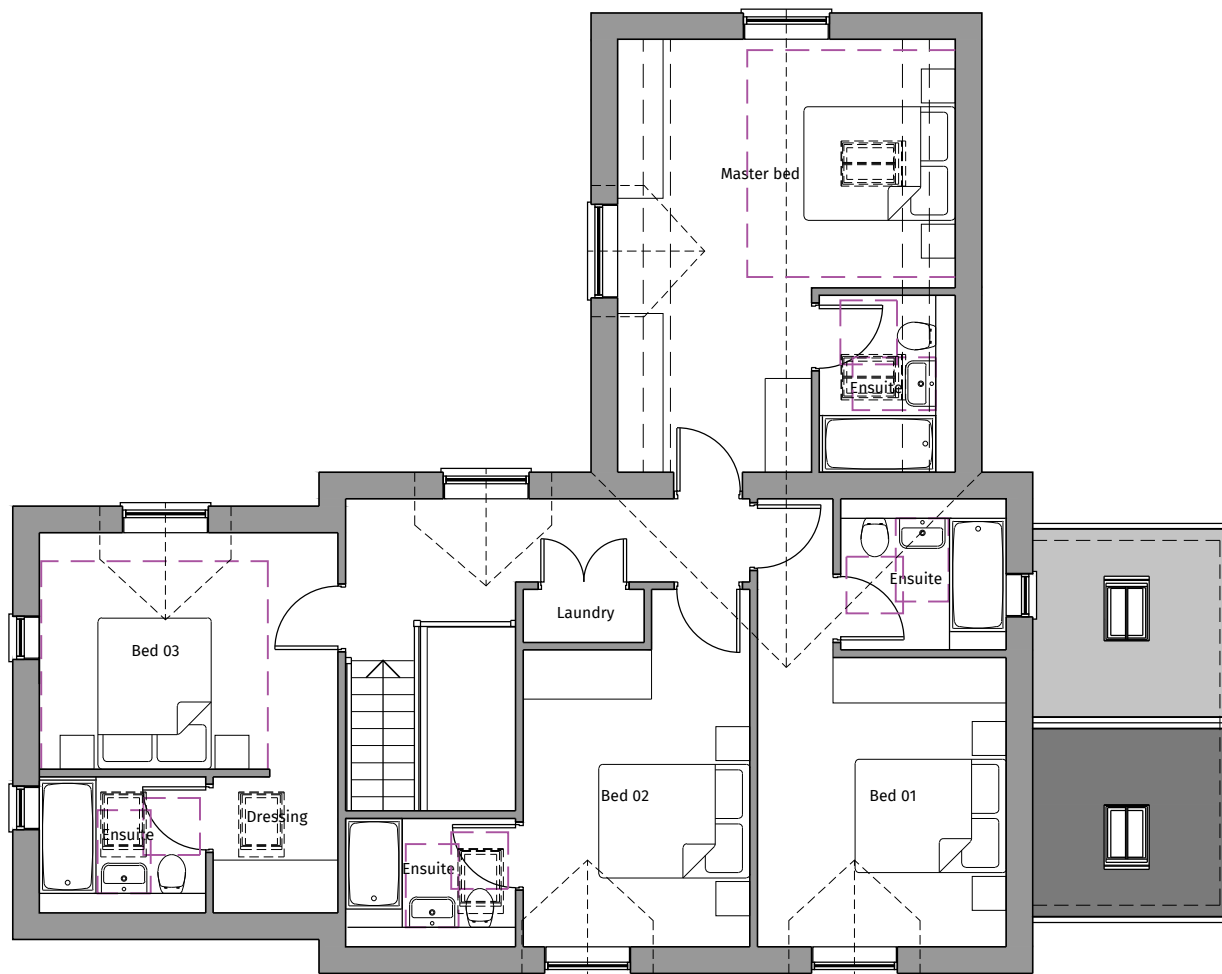

First Floor

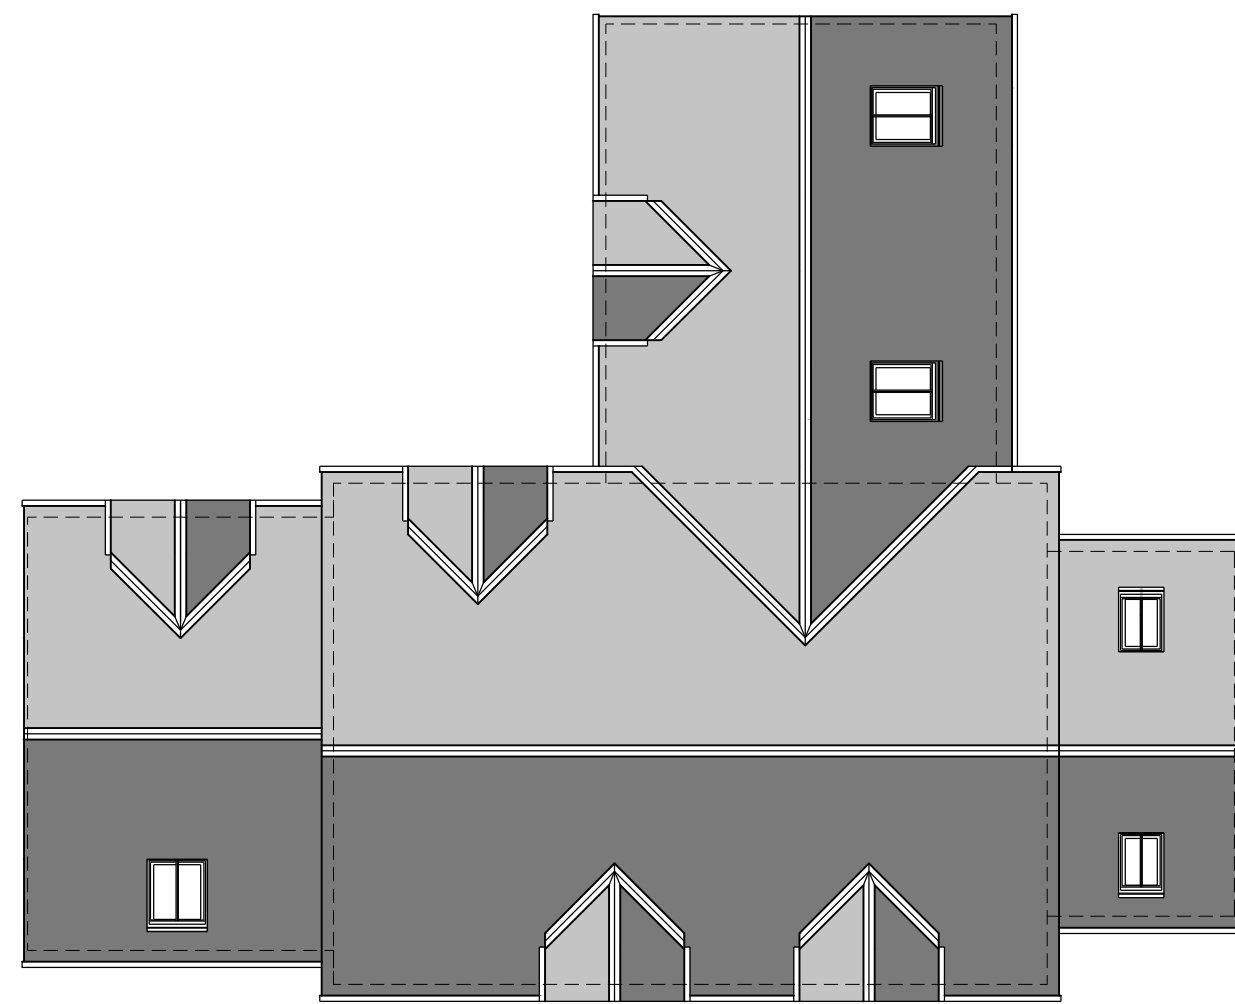

Roof Plan