




THIS DRAWING IS ISSUED FOR THE SOLE AND EXCLUSIVE USE OF THE NAMED RECIPIENT. DISTRIBUTION TO ANY THIRD PARTY IS ON THE STRICT UNDERSTANDING THAT NO LIABILITY IS ACCEPTED BY DESIGN STUDIO ARCHITECTS LTD FOR ANY DISCREPANCIES, ERRORS OR OMISSIONS THAT MAY BE PRESENT AND NO GUARANTEE IS OFFERED AS TO THE ACCURACY OF THE INFORMATION SHOWN. THIS DRAWING IS FOR REFERENCE ONLY. PLEASE REPORT ANY DISCREPANCIES TO THE DESIGNER BEFORE ANY WORKS COMMENCE. ALL DIMENSIONS TO BE CHECKED ON SITE BEFORE ANY WORKS COMMENCE. DESIGN STUDIO ARCHITECTS LTD. COPYRIGHT RESERVED.

Rev.	Description	Drwn	Chk.	Date
P01	Planning Application Submission	CES	-	10.11.25
P02	Parking provision updated to provide 3no. spaces as requested by L.A.	CES	-	04.03.26

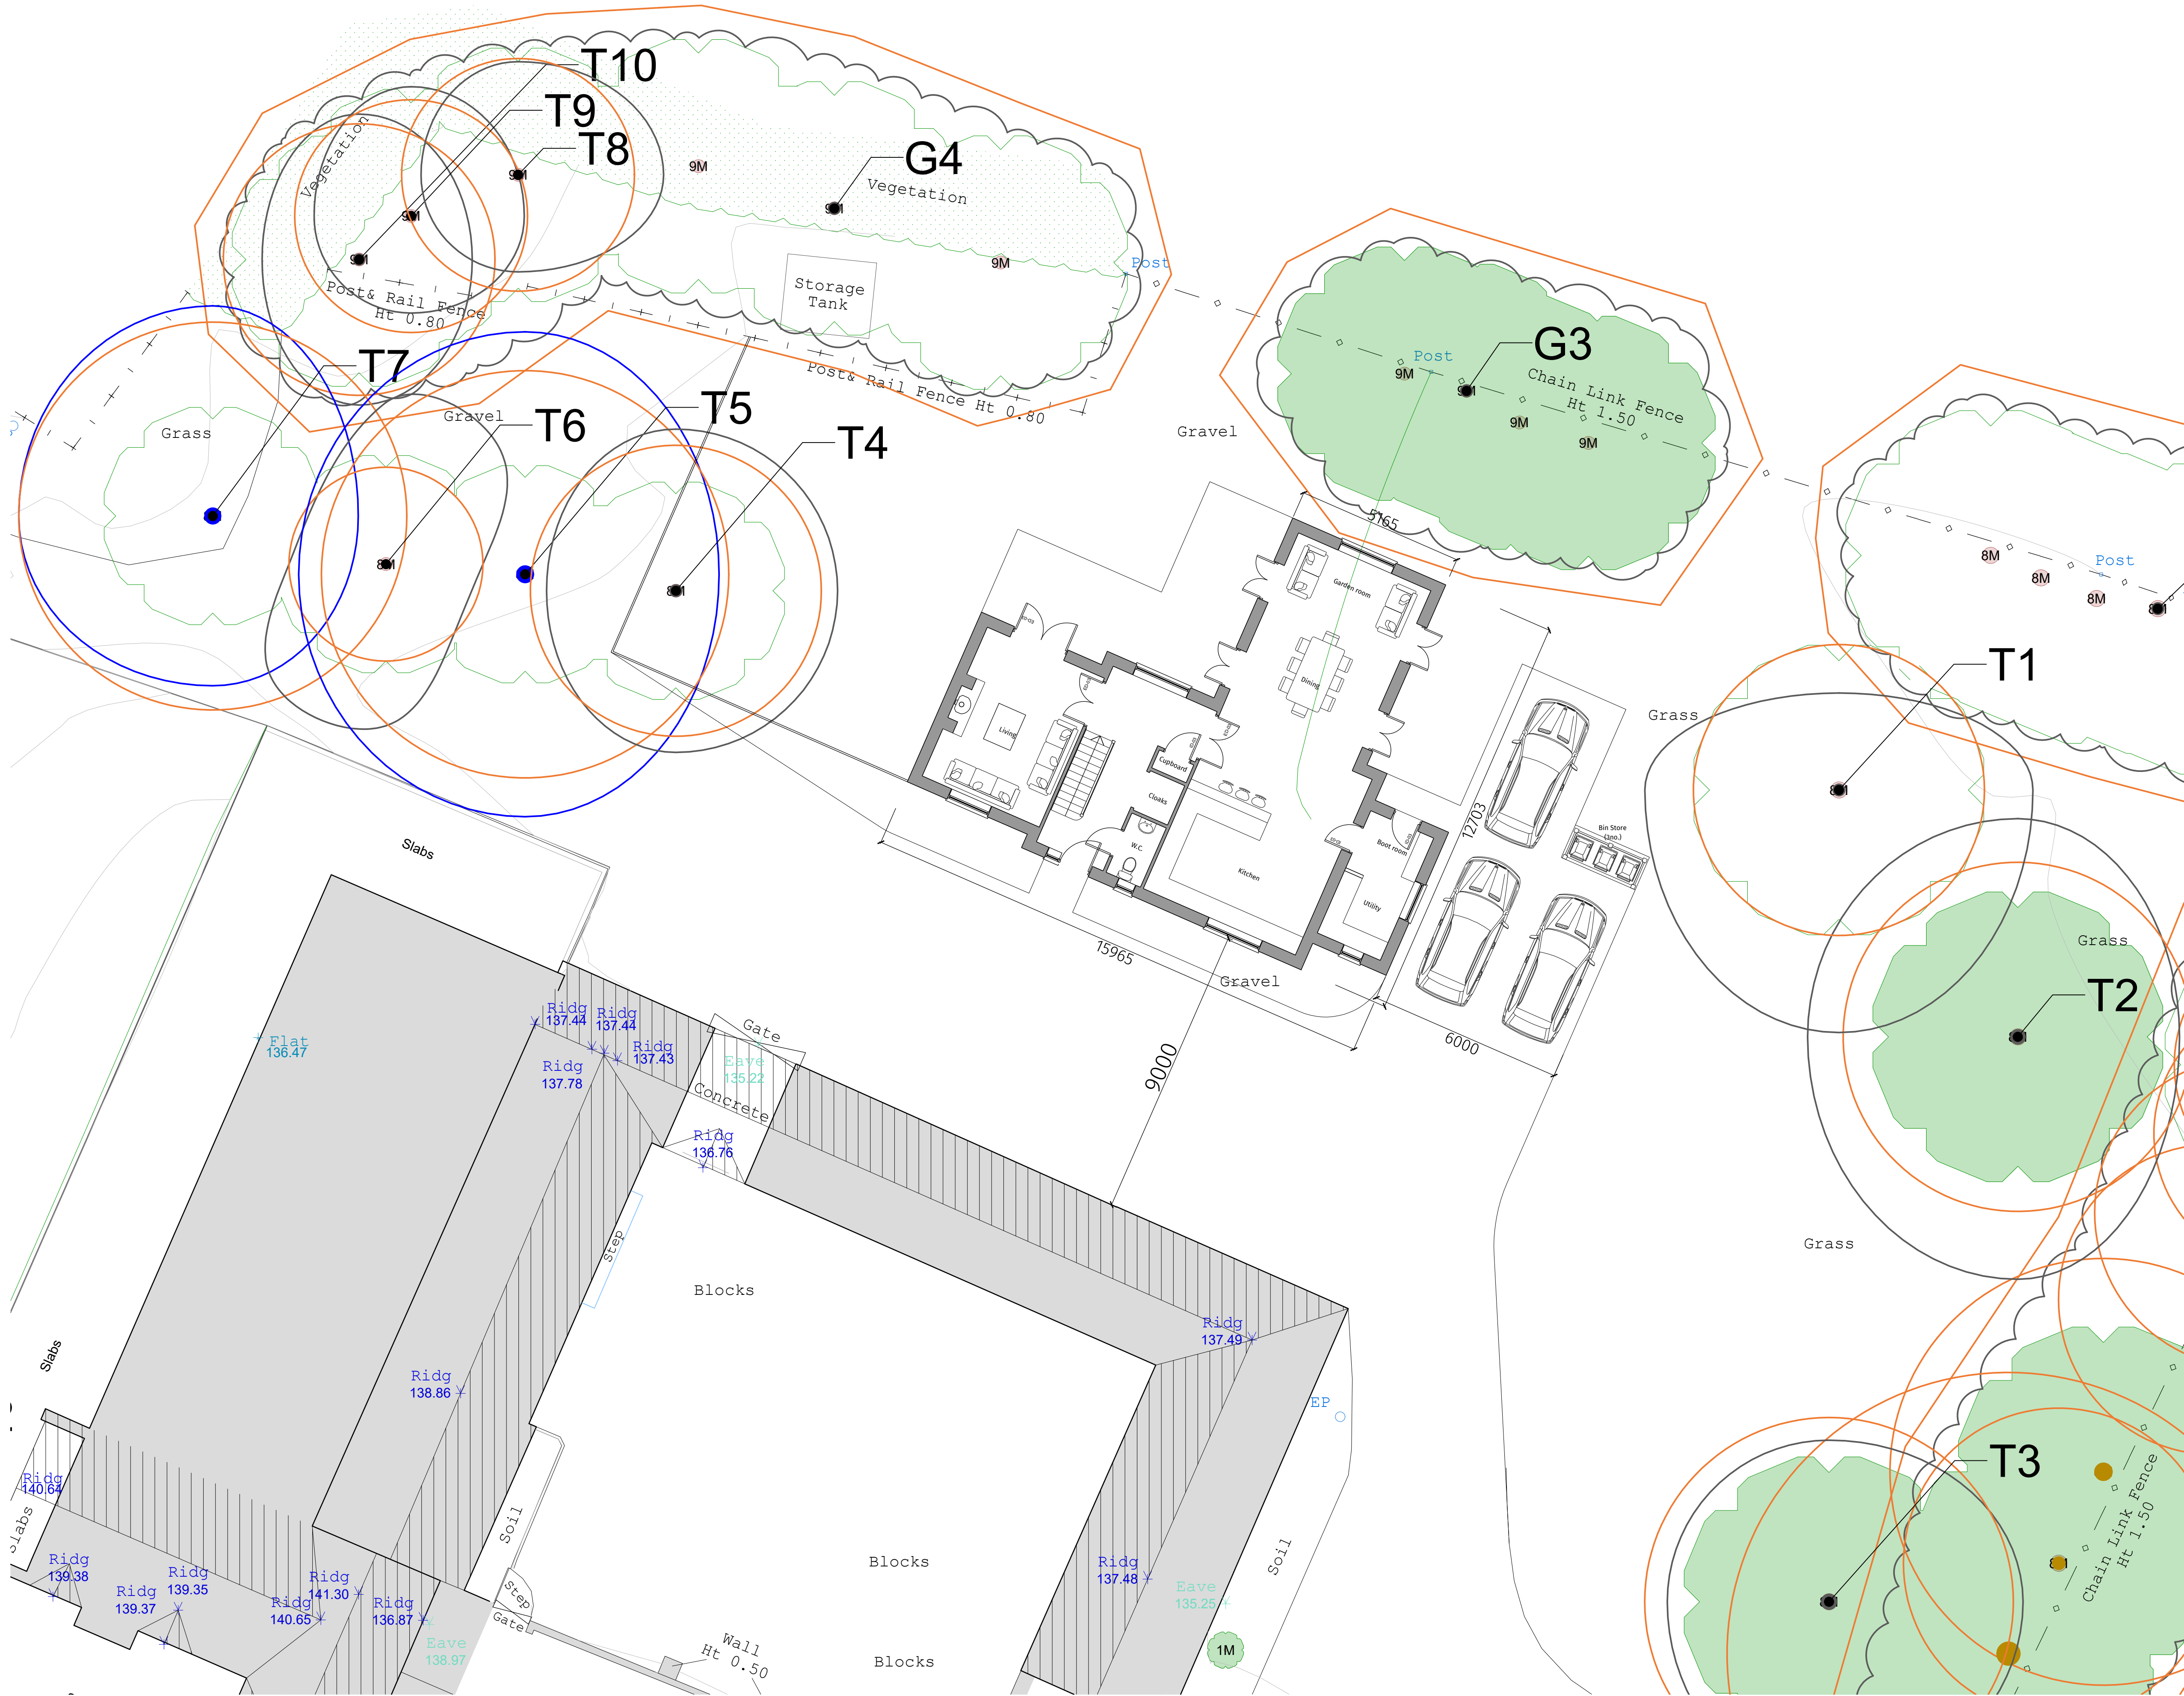

Proposed Site/Layout Plan
Scale 1:100 @ A1



Regent House, 7 Upper King Street
Leicester, LE1 6XB
t:0116 251 0606 | w:ds-a.co.uk | e:info@ds-a.co.uk

Project Details:

Self Build Residence
Shericles Farm, Desford, Leics
LE9 9JX
Ms Hannah Hufford

Drawing Name:
Proposed Site Layout

Drawing Stage: PLANNING

Drawn: CES Check: XXX Date: 05.11.25 Scale: 1:100

Drawing Number:
25008 DSA ZZ GF DR A 005 P02
PROJECT CODE ORIGIN ZONE LEVEL TYPE ROLE NUMBER REVISION

