


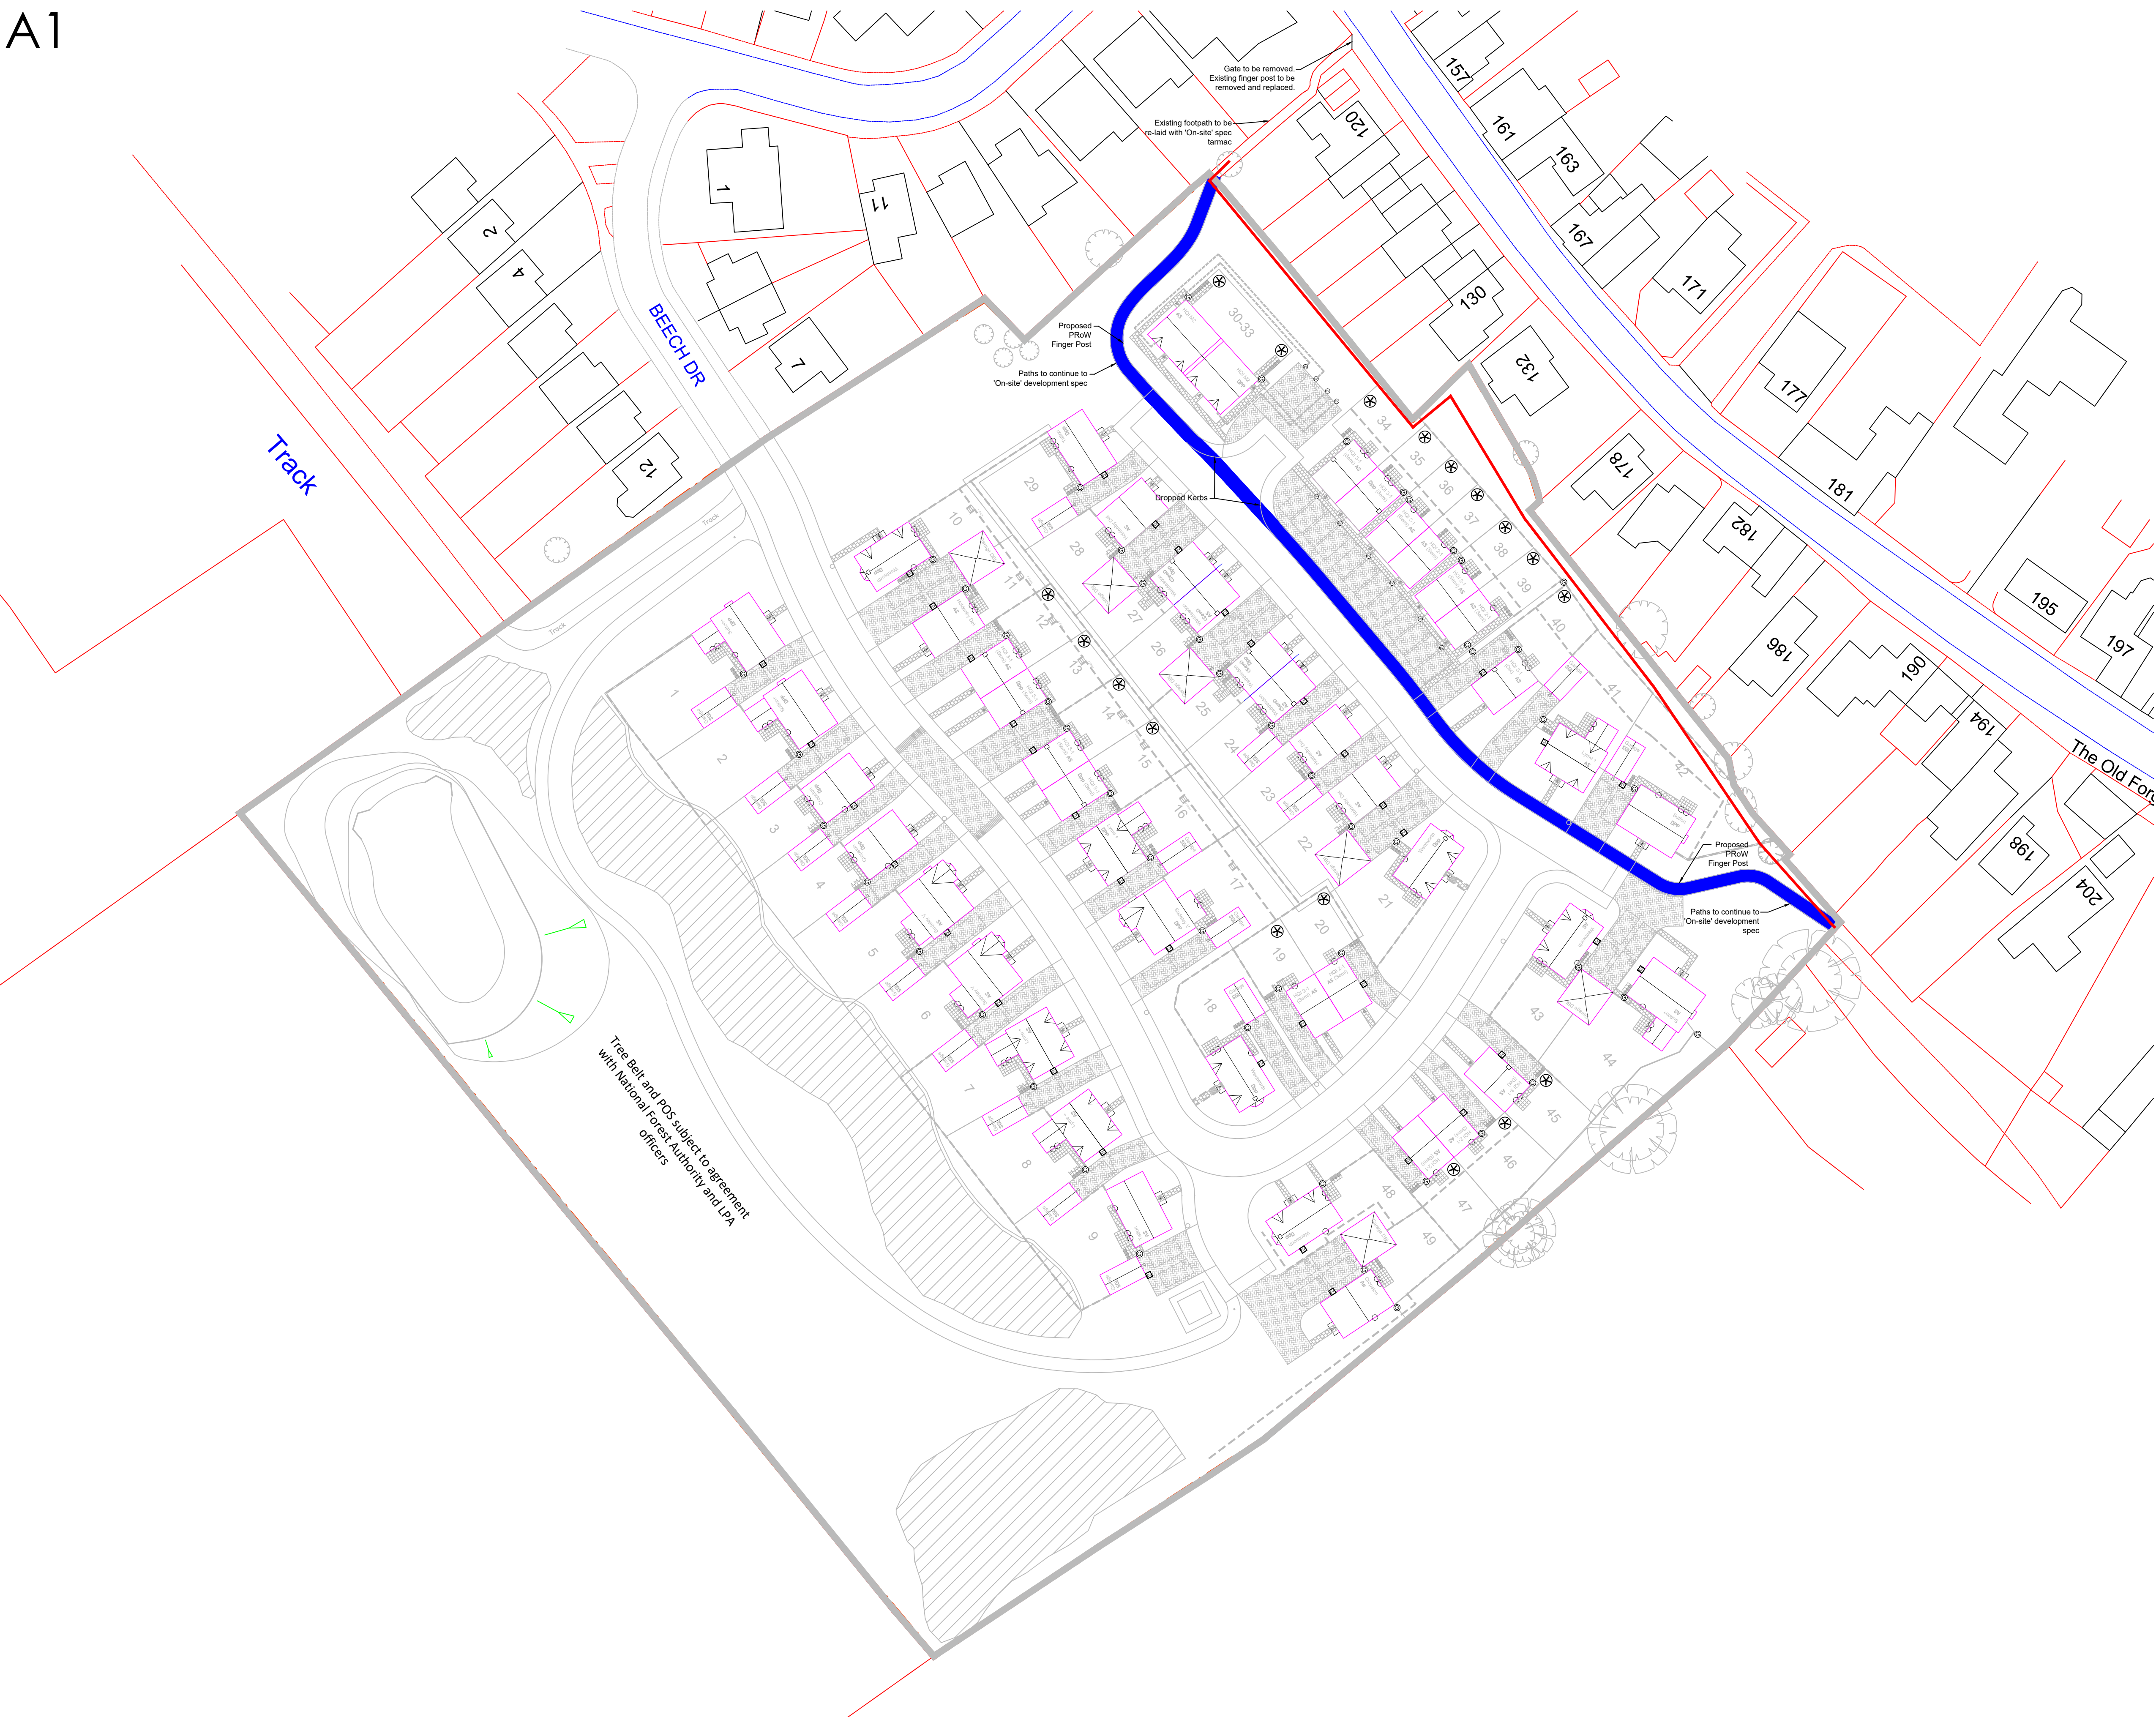

KEY:

Existing PROW

Permanent PROW
Diversion Route

C	PROW Finger Posts added	14.03.24
B	Amended as per planning comments	30.11.23
A	First Issue	25.10.23

Rev.	Description	Date
------	-------------	------



Grovelands Business Park
West Haddon Road, East Haddon,
Northamptonshire NN6 8FB

PROW Plan
Thornton

Charter Plan

Date	26/09/22	Scale	1:500 @A1	Drawn	JS
Dwg. Ref.	02419 - 002P			Rev.	C