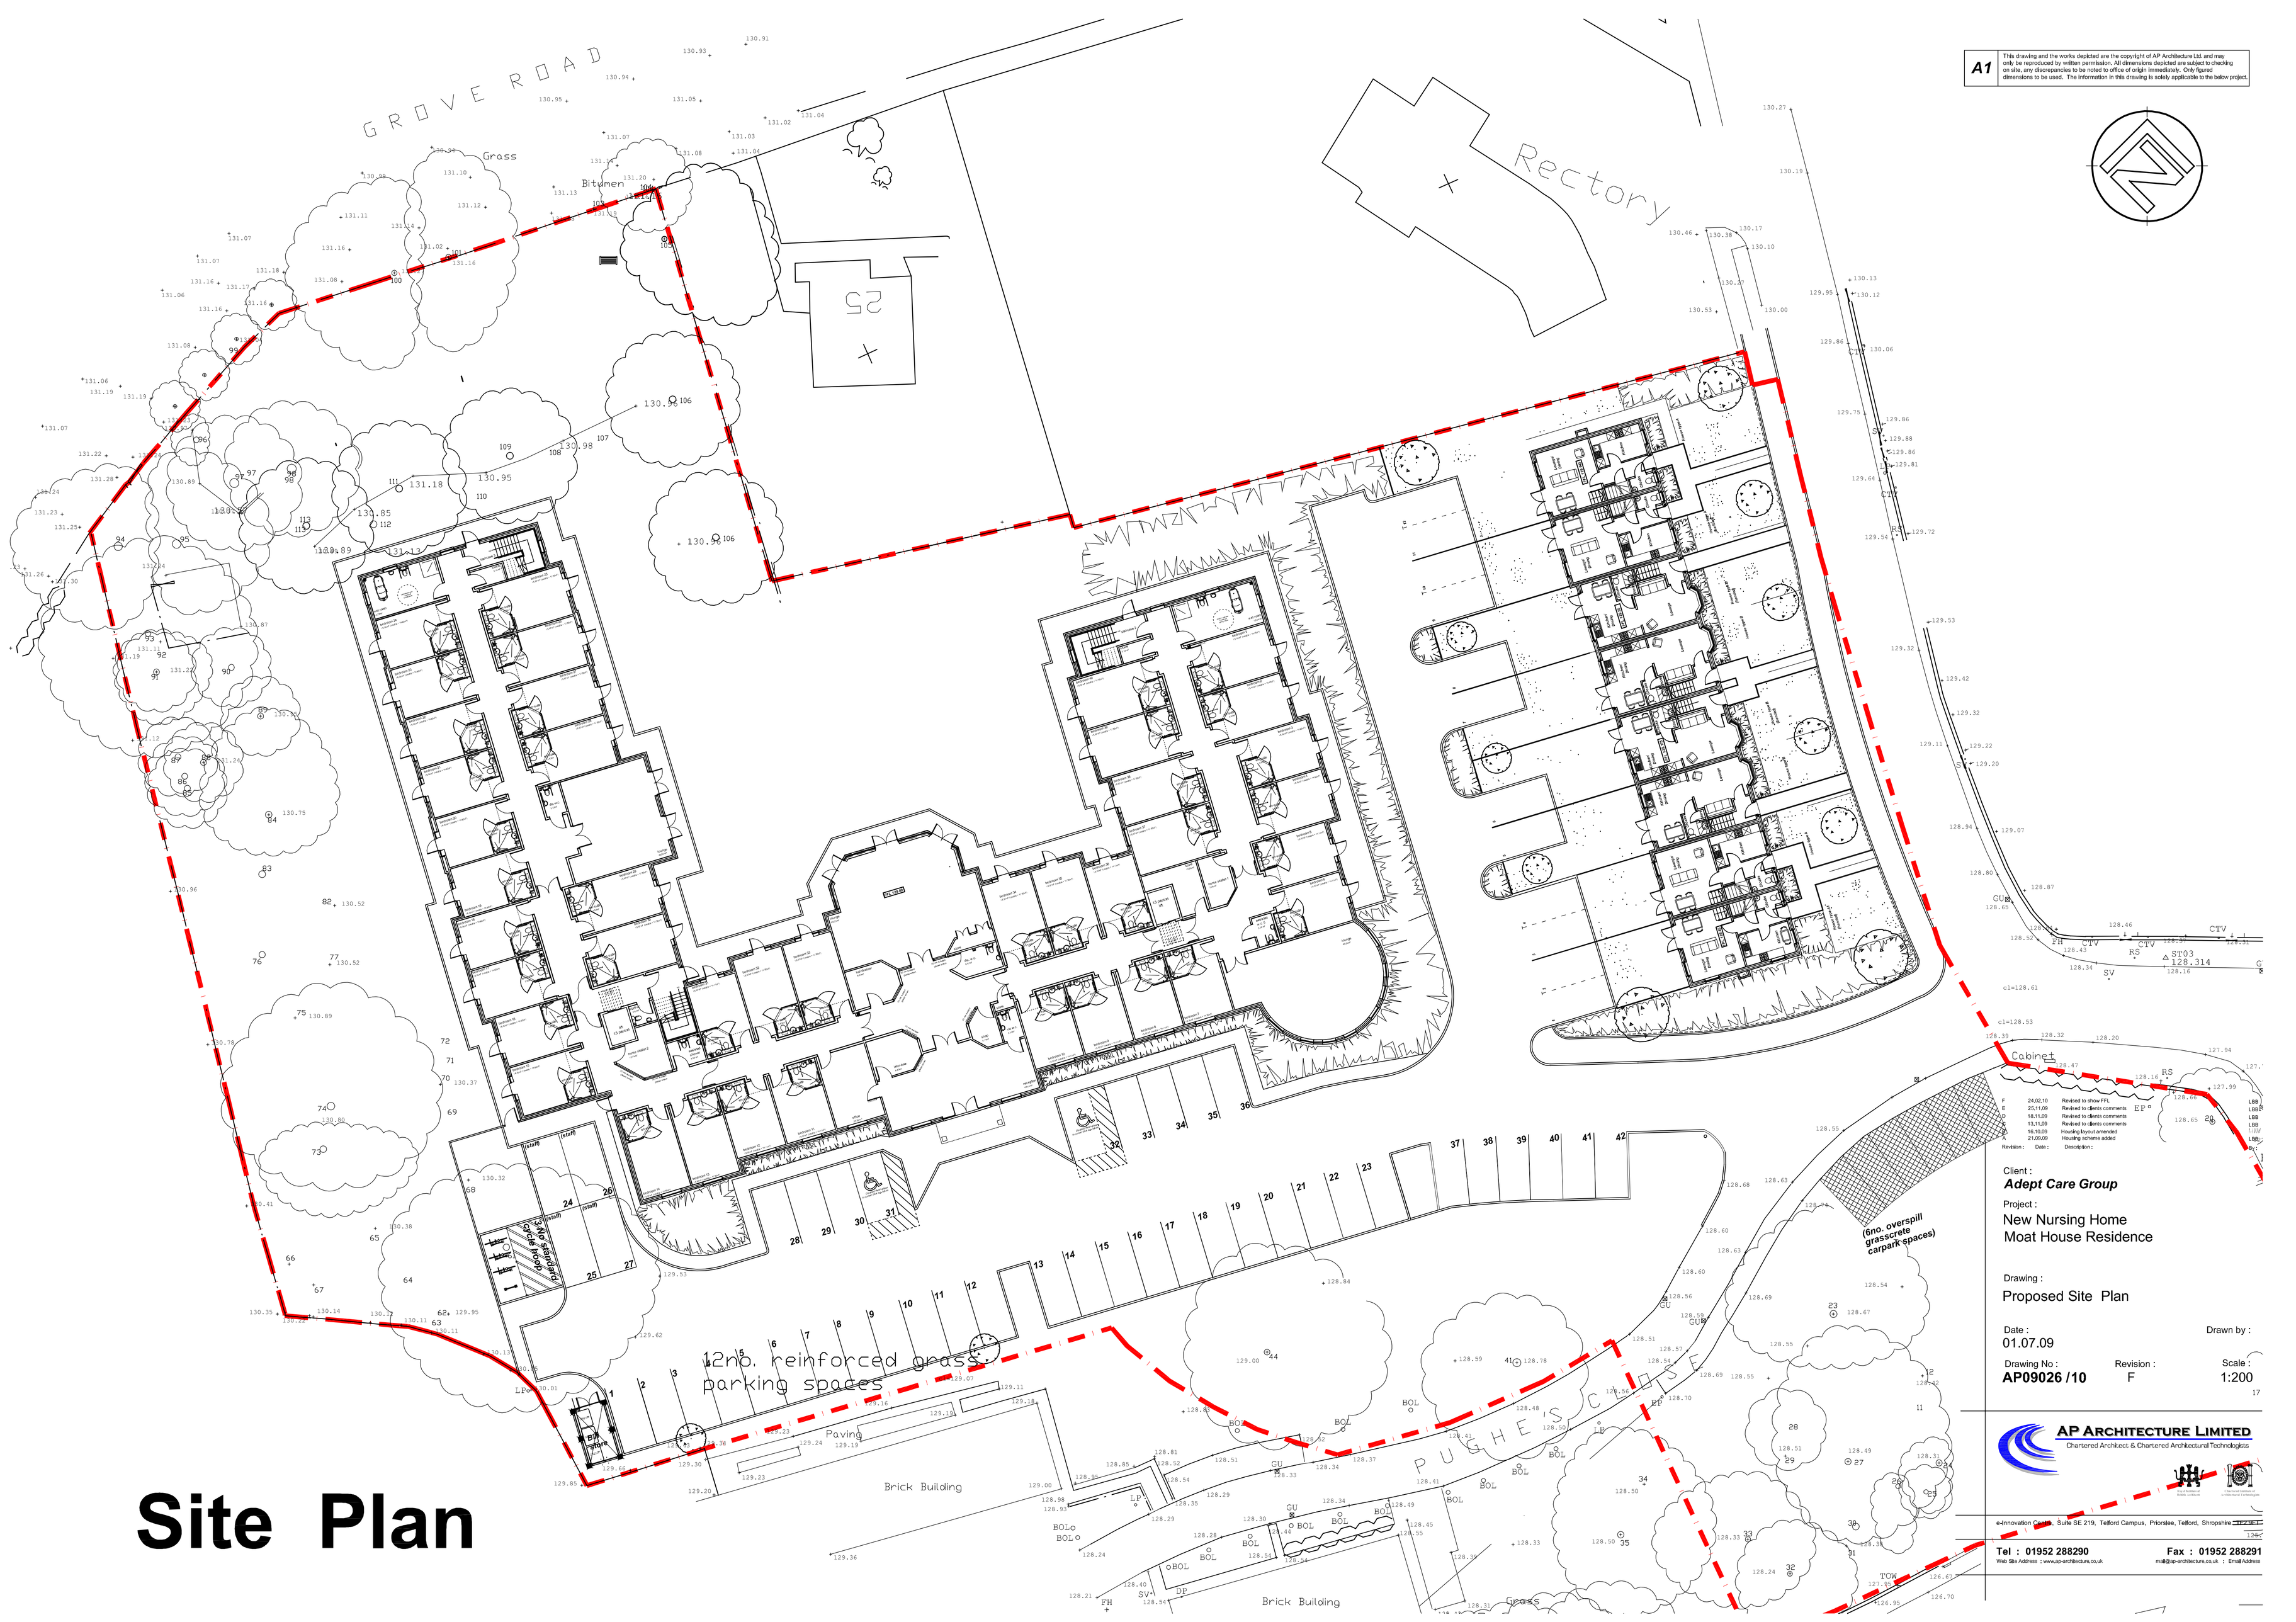
GROVE ROAD
Grass
Bitumen
Rectory
25
12no. reinforced grass parking spaces
3 No standard cycle hoop
Paving
Brick Building
Brick Building
PUGHE'S CLOSE
(6no. overspill grasscrete carpark spaces)
Cabinet
A1
This drawing and the works depicted are the copyright of AP Architecture Ltd. and may only be reproduced by written permission. All dimensions depicted are subject to checking on site, any discrepancies to be noted to office of origin immediately. Only figured dimensions to be used. The information in this drawing is solely applicable to the below project.
Client :
Adept Care Group
Project :
New Nursing Home
Moat House Residence
Drawing :
Proposed Site Plan
Date :
01.07.09
Drawn by :
Drawing No :
AP09026 /10
Revision :
F
Scale :
1:200
AP ARCHITECTURE LIMITED
Chartered Architect & Chartered Architectural Technologists
e-Innovation Centre, Suite SE 219, Telford Campus, Priorslee, Telford, Shropshire
Tel : 01952 288290
Fax : 01952 288291
Web Site Address : www.ap-architecture.co.uk
mail@ap-architecture.co.uk : Email Address

Site Plan