


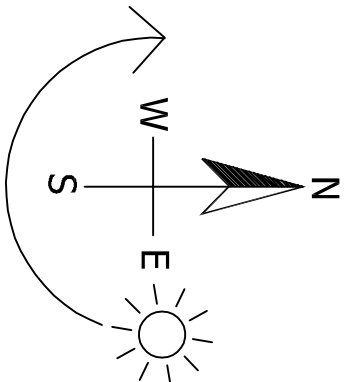

D	Drawing updated	30.10.23
C	Drawing updated	16.03.23
B	Drawing updated	06.02.23
A	Drawing updated	16.11.22

Figured dimensions must be taken in preference to scaled dimensions and any discrepancies are to be referred to David Granger Architectural and Design Limited. Clients, subcontractors and suppliers must verify all dimensions and measurements on site and ensure they are consistent with the drawings. All drawings are copyright of David Granger Architectural Design Limited. Ordnance Survey Data. © Crown Copyright. All rights reserved. Licence No. ARI10020467. Landmark Ref: 10595 0

DAVID GRANGER
ARCHITECTURAL DESIGN LIMITED

Project
Proposed Car Parking
Poplar Cottage
Little Shaw Lane
Markfield

Drawing Title
Planning Proposals
Sheet 1 of 1

Client
Garden Creation Services Ltd
Drawing No.
18.3588.04D


Date
November 2022

Drawn by
M/S

Scale (A1 Size)
As Shown

Checked by
DG

The Old Dairy, Mill St., Packington,
Ashby-de-la-Zouch, Leics, LE65 1WN
Tel: 01530 560939 Fax: 01530 560115
www.davidgrangerdesign.com
Company Reg. No. 568914

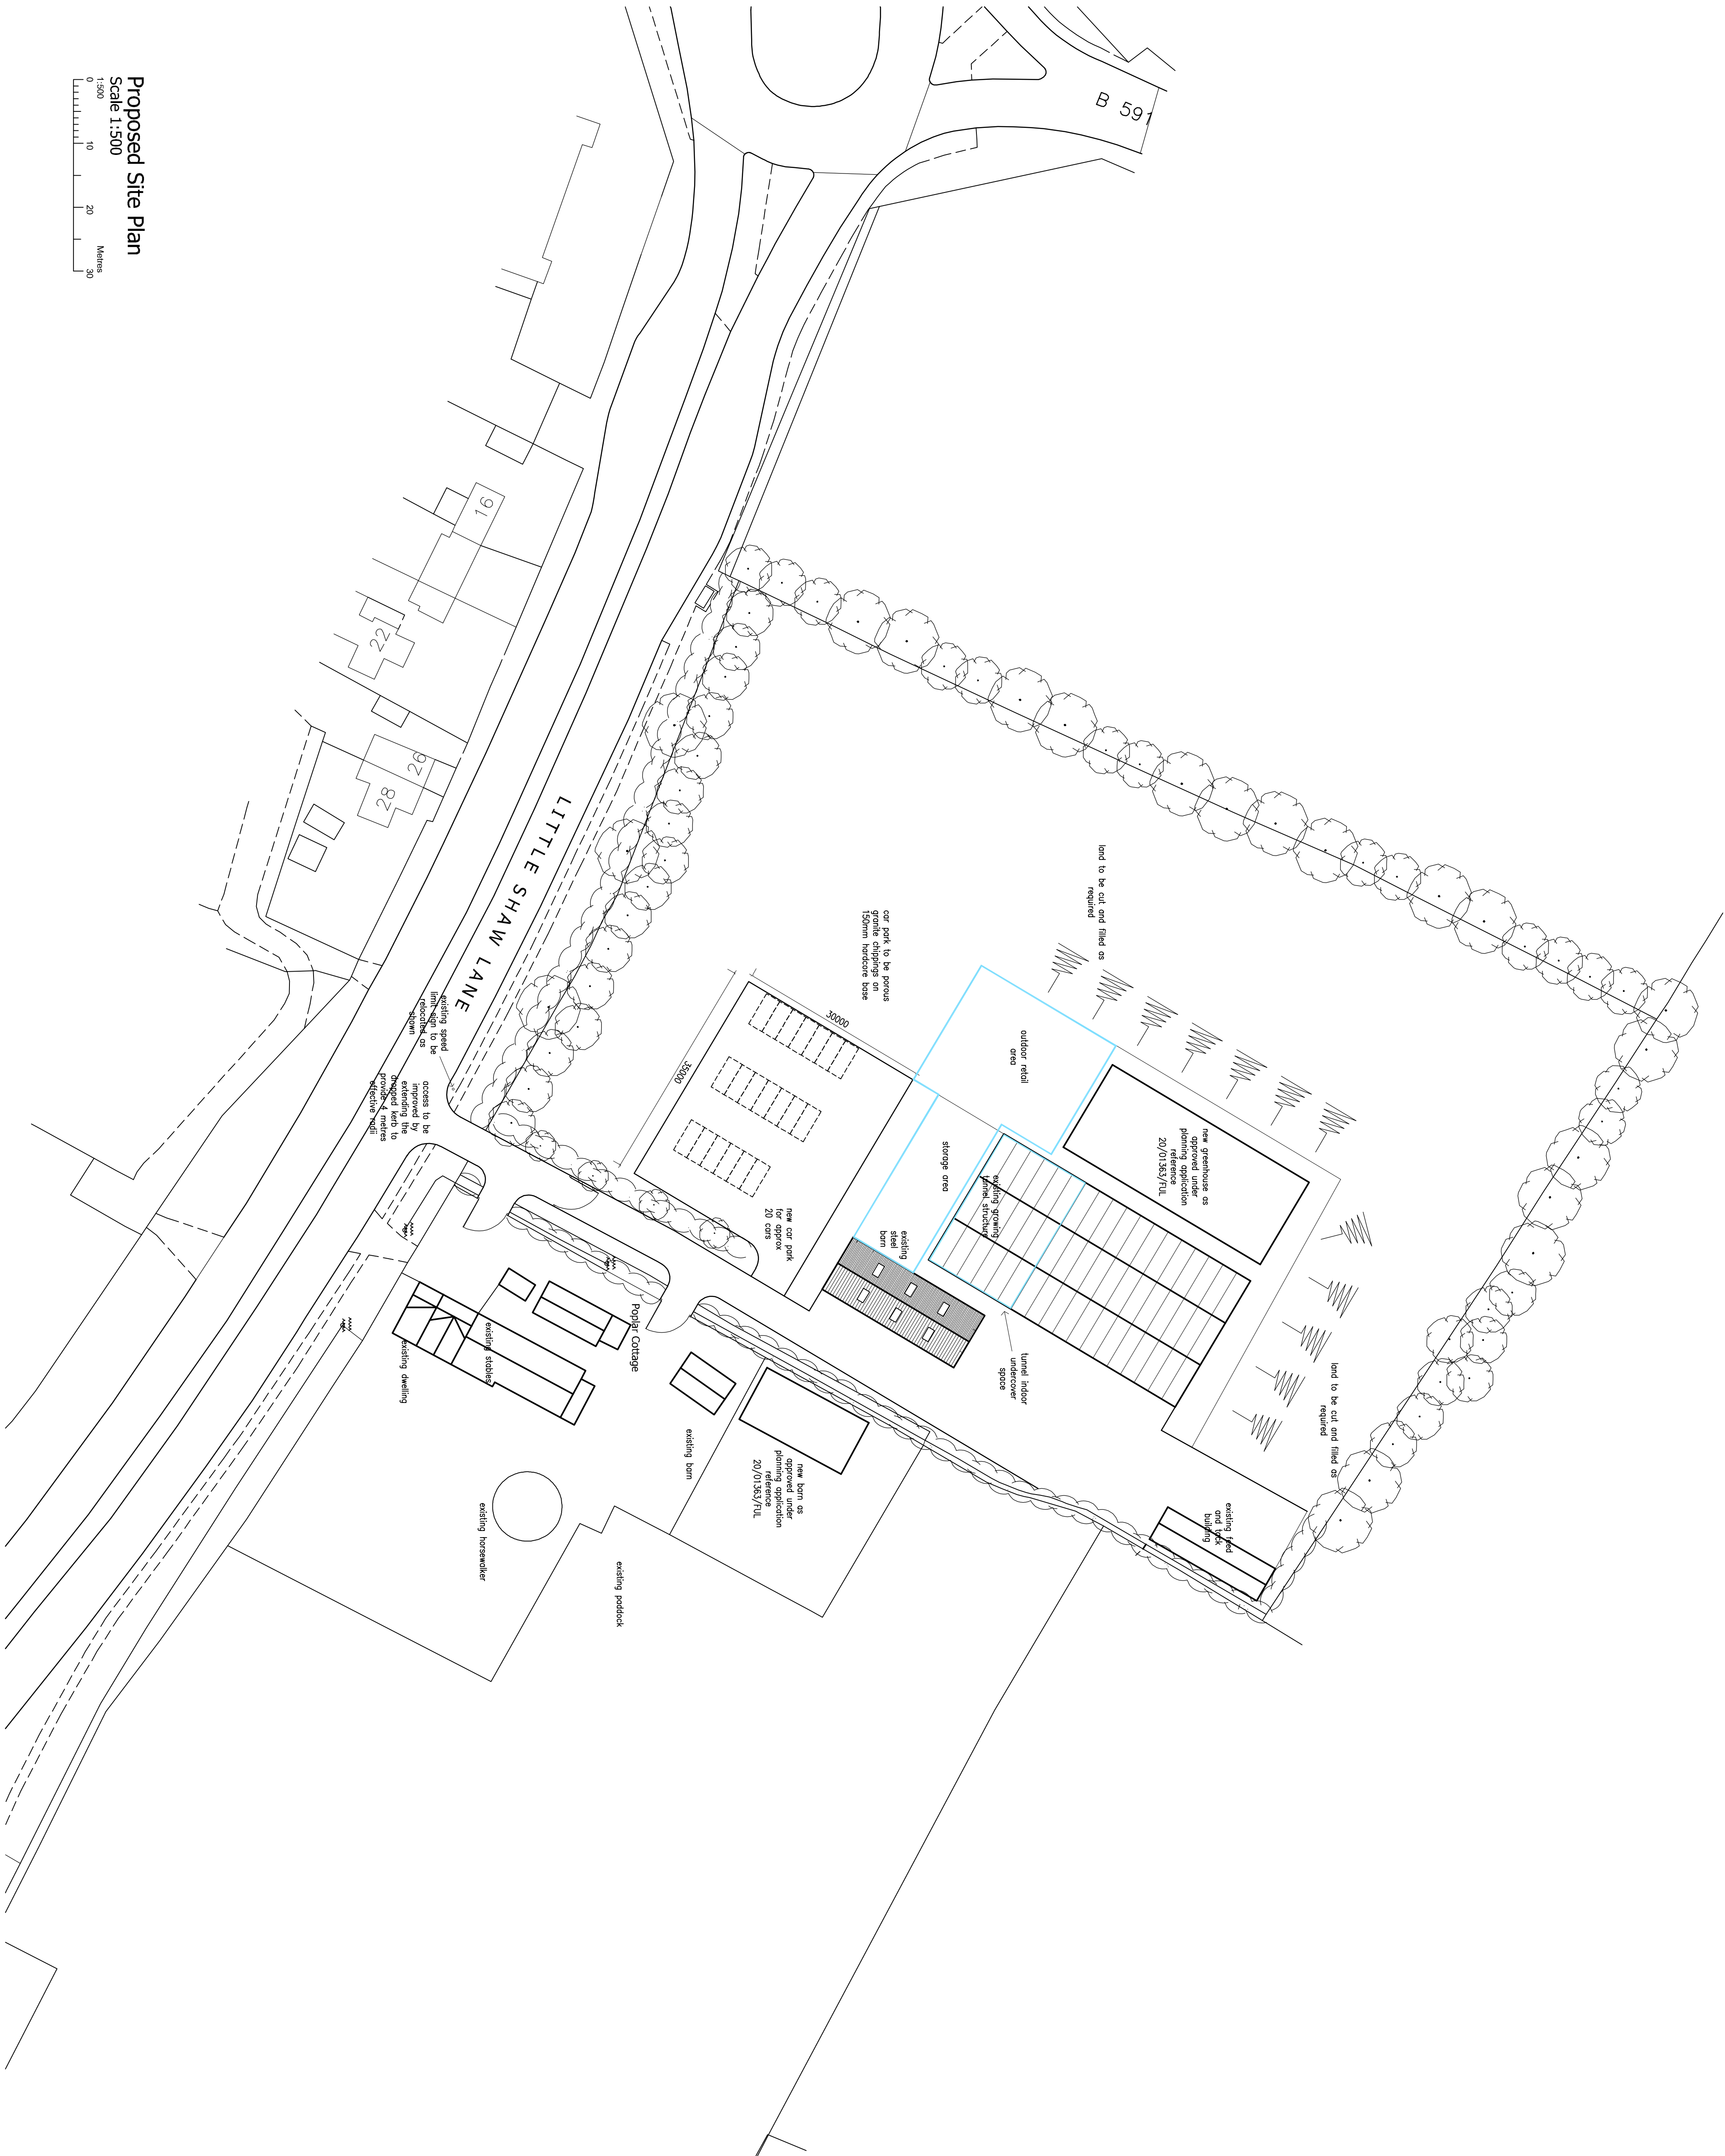

PLANNING DRAWING

PROPOSED CAR PARKING ~ POPLAR COTTAGE ~ LITTLE SHAW LANE ~ MARKFIELD ~ LEICESTERSHIRE