

KEY NOTES

- 401 AGA STOVE
- 402 ELECTRICAL BOX ABOVE DOOR
- 403 WALL BELOW STAIRS
- 404 KITCHEN SURFACE
- 405 EXISTING RAISED FLOWER BED

For Office Use: A_12635

HELP OUT MILL

Heather Road
Shakerstone
Nuneaton
CV13 0BT

CONSULTANT :

DRAWN BY:

VK

ISSUE / DATE:

PLANNING 09.08.2024


REVISION :

SHEET TITLE :
EXISTING SECTION A

SHEET NO. :

EX400

Figured dimensions shall be taken in preference to scaled dimensions and any discrepancies or errors are to be referred to the Designer. Contractors, sub-contractors and suppliers must verify all dimensions on site before commencing work or making any fabrication drawings. © Copyright Reserved

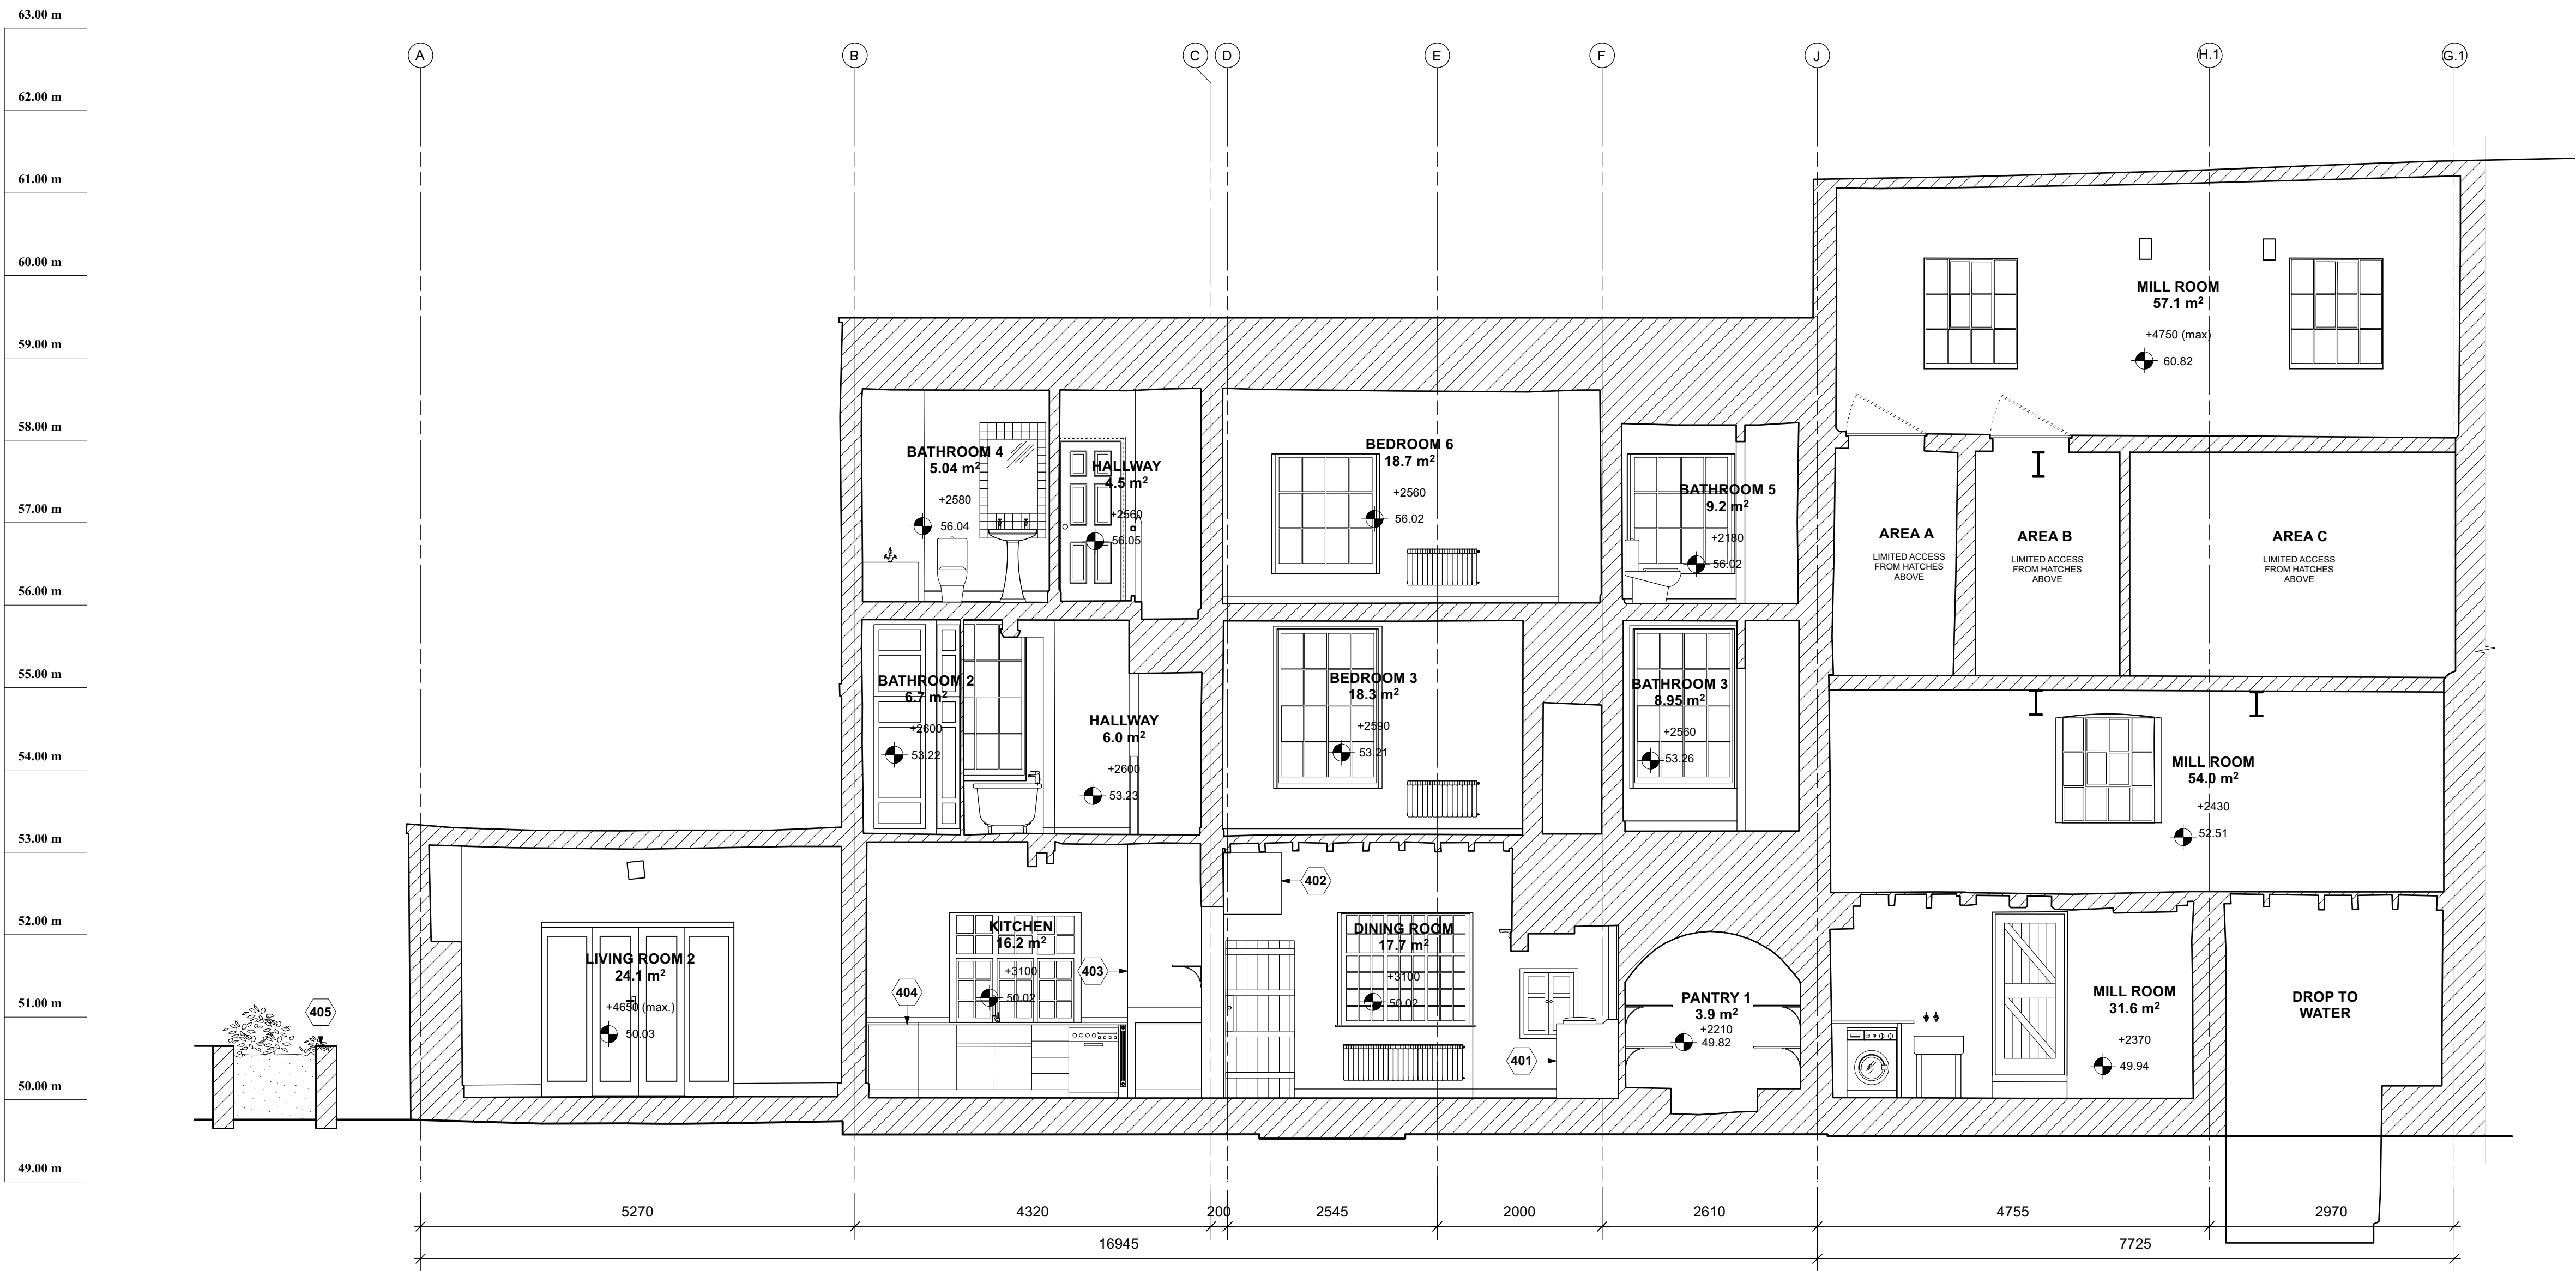

1 SECTION A

EX400

SCALE: 1:50@A1

