

For Office Use: A_12635

HELP OUT MILL

Heather Road
Shakerstone
Nuneaton
CV13 0BT

CONSULTANT :

DRAWN BY:

VK

ISSUE / DATE:

PLANNING 09.08.2024

REVISION :

SHEET TITLE :
PROPOSED SECTION
A


SHEET NO. :

A400

Figured dimensions shall be taken in preference to scaled dimensions and any discrepancies or errors are to be referred to the Designer. Contractors, sub-contractors and suppliers must verify all dimensions on site before commencing work or making any fabrication drawings. © Copyright Reserved

KEY NOTES


- 401 EXISTING KITCHEN TOPS, FITTINGS AND SANITARYWARE REMOVED AND WATER SUPPLY CUT OFF AND CAPPED
- 402 NEW OPENING IN THE WALL WITH EXPOSED STEEL BEAM SUPPORT MIMICKING THE EXISTING CEILING BEAMS. EXISTING DOOR REMOVED
- 403 CORNERS OF NEW OPENING FINISHED AS ROUNDED PLASTER EDGES TO MATCH
- 404 THE PREVIOUS LOCATION OF THE RELOCATED AGA STOVE FROM WHERE IT IS REMOVED AND RELOCATED TO THE KITCHEN
- 405 NEW WALL CLOSING OFF EXISTING DOORWAY, CREATING A NEW NARROWER OPENING AND NEW ARCHED HEAD DOORWAY TO THE SIDE, THEREBY REINSTATING ORIGINAL SITUATION
- 406 ADDITIONAL 1000 LITRE OIL TANK OUTSIDE, HIDDEN BY THE RAISED BED
- 407 CURRENT BATHROOM FIXTURES AND SANITARYWARE REMOVED AND WATER SUPPLY CUT OFF AND RELOCATED TO NEW FIXTURES & SANITARYWARE
- 408 NEW AND UPGRADED TOILET
- 409 NEW AND UPGRADED FEESTANDING BATHTUB. PLUMBING HIDDEN AND RUNS UNDERNEATH THE NEW RAISED FLOORING
- 410 NEW SHOWERHEAD INSTALLED TO CREATE A WALK-IN SHOWER WITH FLOOR TO CEILING GLASS DIVISION FIXED TO FLOOR, WALL & CEILING WITH STAILESS STEEL U-CHANNEL FIXINGS. PLUMBING HIDDEN UNDERNEATH NEW RAISED FLOORING
- 411 EXISTING WALLS AND PARTITIONS REMOVED, CREATING AN OPEN AREA BATHROOM SETUP WITH PRIVATE ACCESS
- 412 BATHROOM AREA RAISED BY NEW HOLLOW FLOOR PLATFORM TO ACCOMMODATE AND HIDE PLUMBING UNDERNEATH. 150 mm STEP UP.
- 413 EXISTING DOORLEAF AND DOORFRAME BETWEEN DRESSING ROOM AND THE HALLWAY REMOVED, LEAVING AN OPEN CONNECTION TO MASTER EN-SUITE BELOW. EDGES FINISHED SMOOTH TO MATCH
- 414 STORAGE CUPBOARD REMOVED AND MADE GOOD

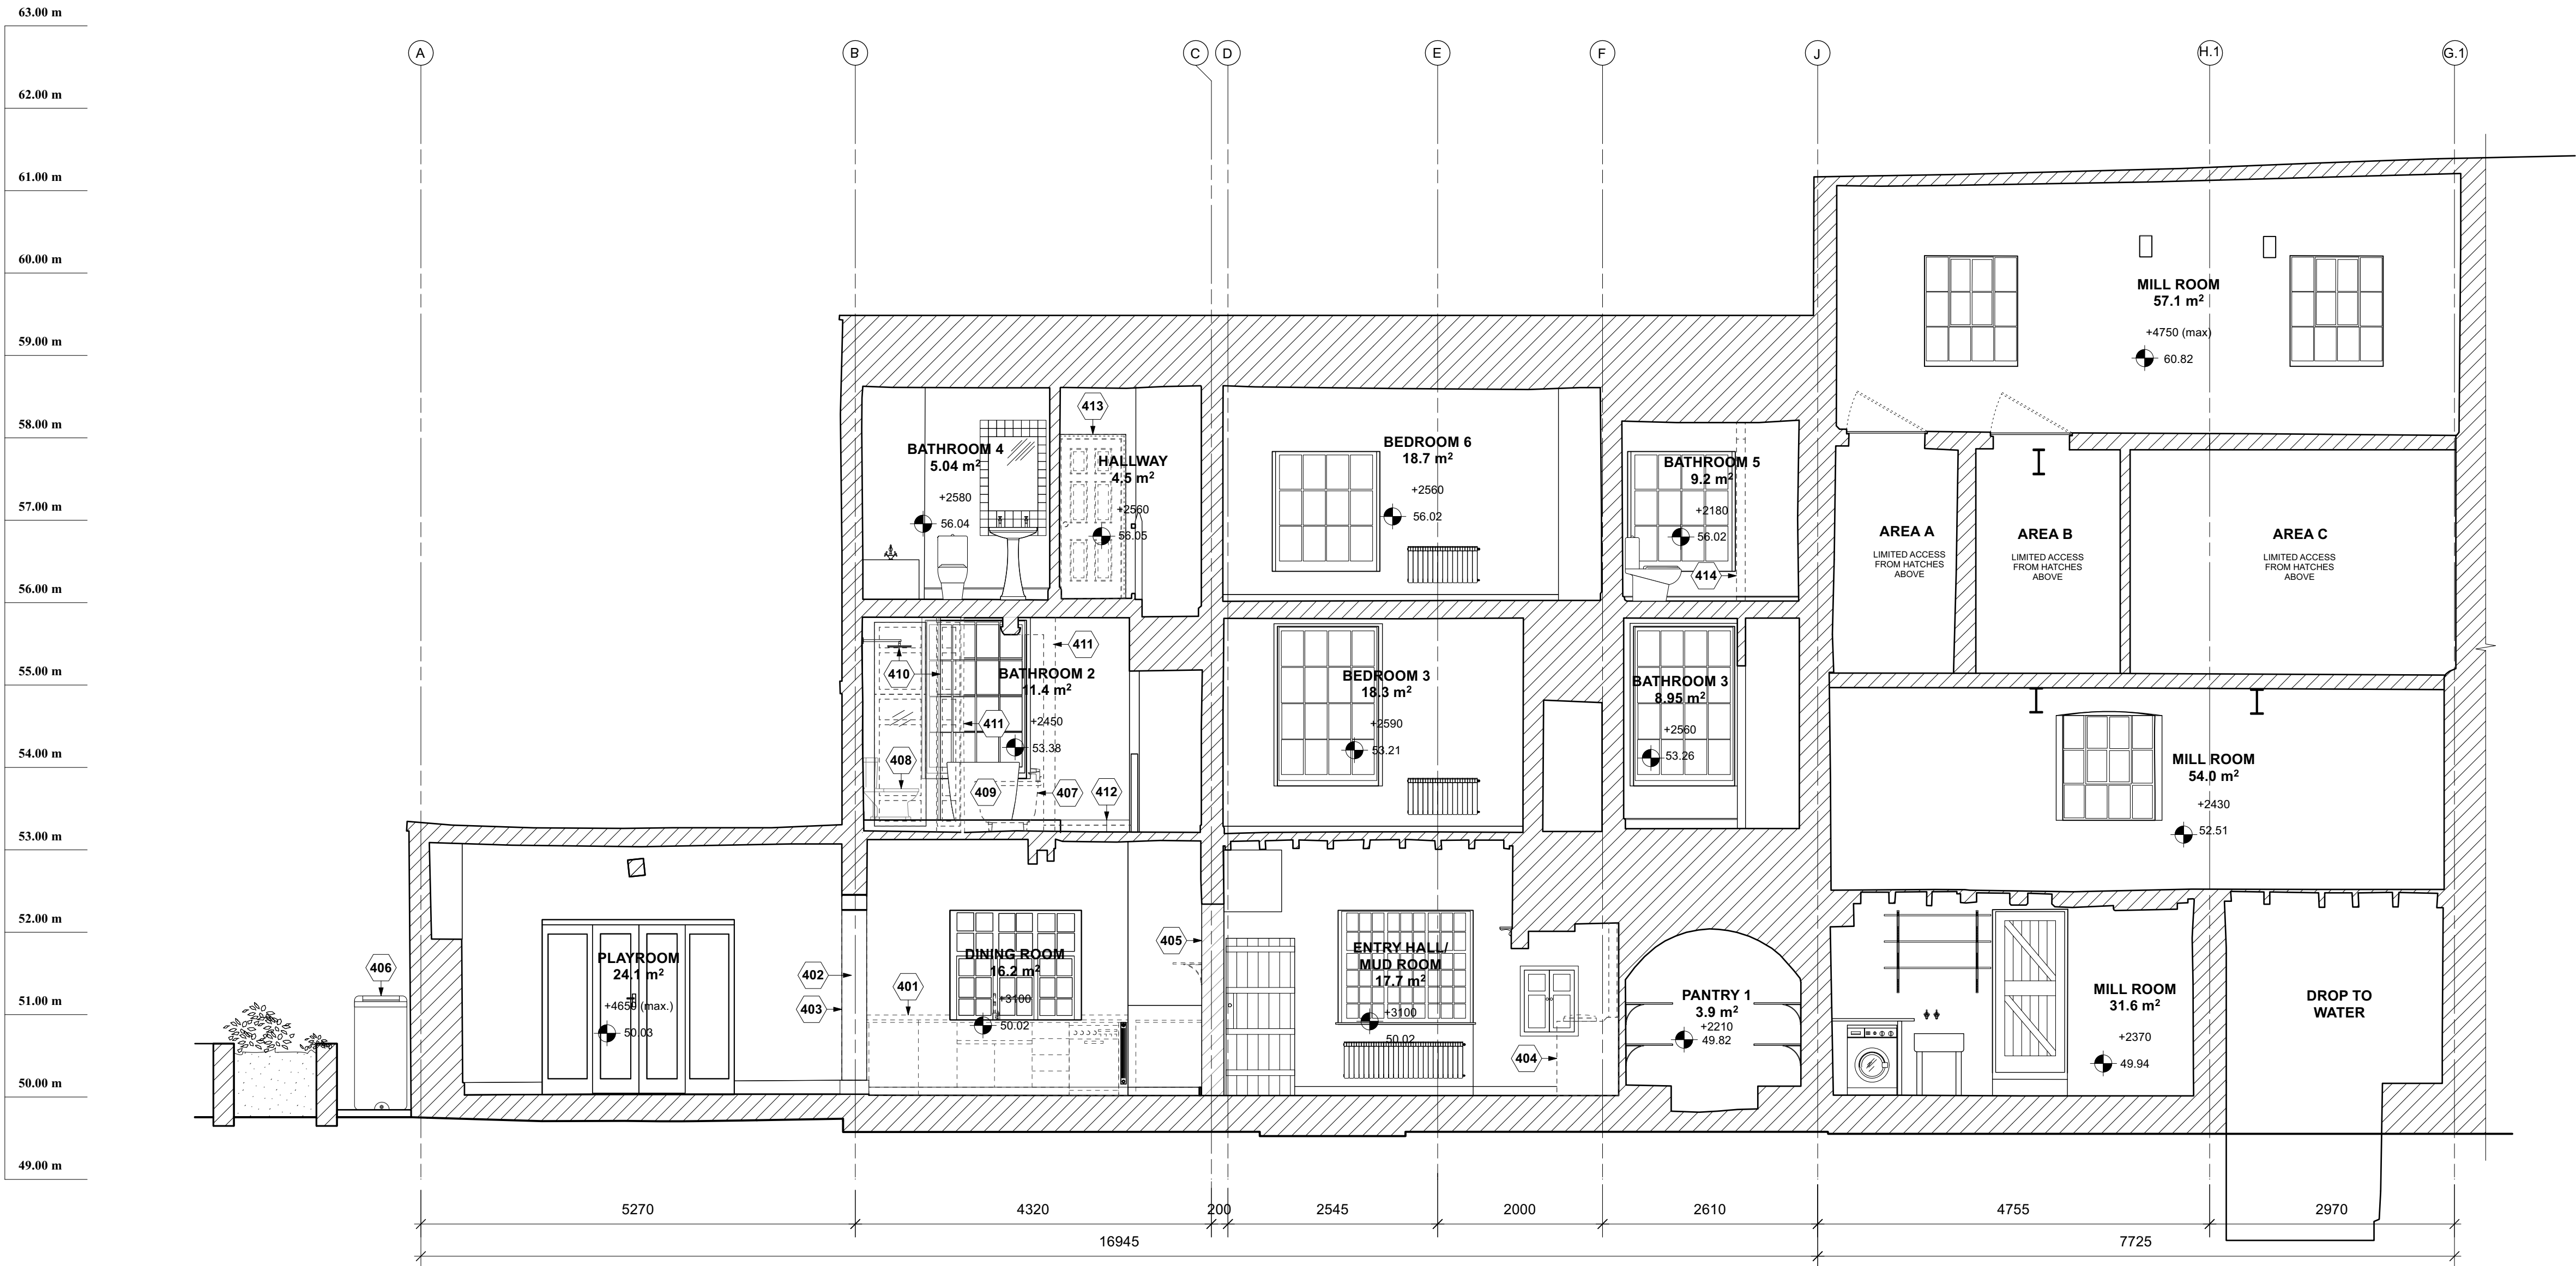

1 SECTION A

A400

SCALE: 1:50@A1

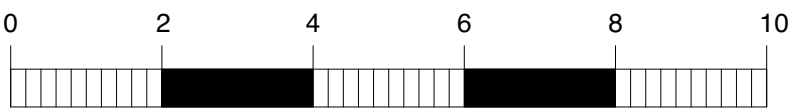

Scale bar (metres) 1:100