
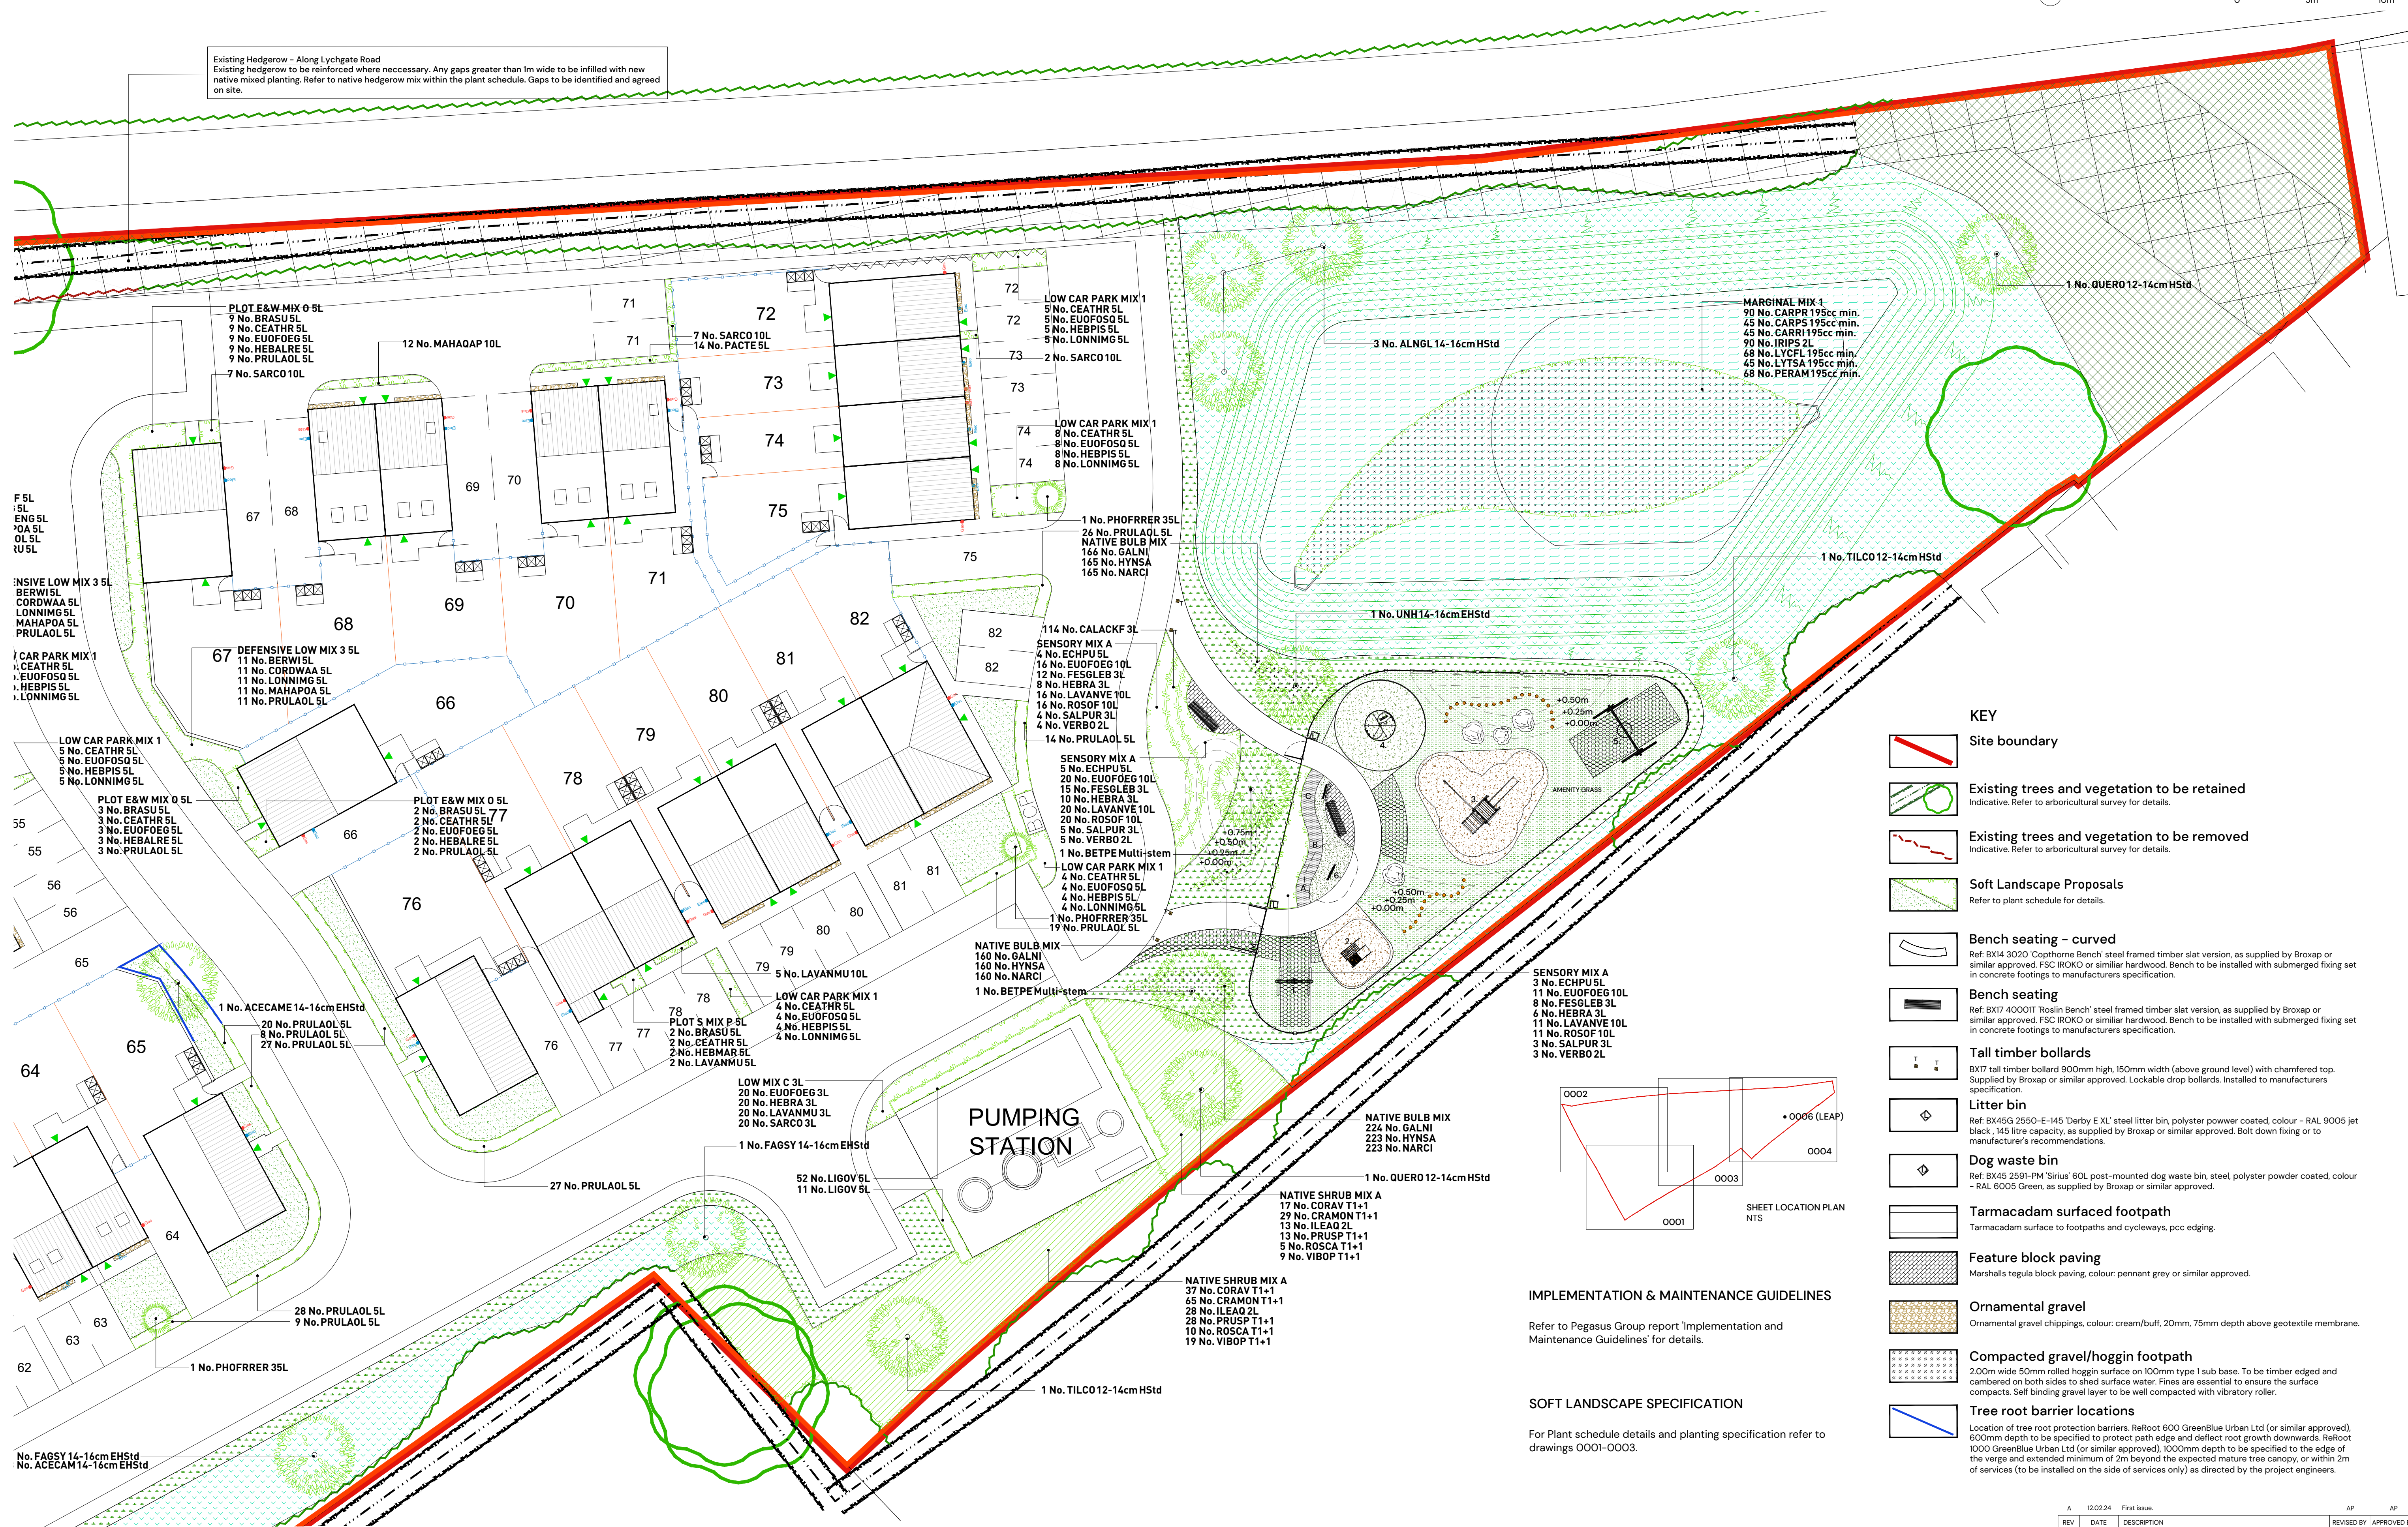


Existing hedgerow - Along Lynchgate Road
Existing hedgerow to be reinforced where necessary. Any gaps greater than 1m wide to be infilled with new native mixed planting. Refer to native hedgerow mix within the plant schedule. Gaps to be identified and agreed on site.

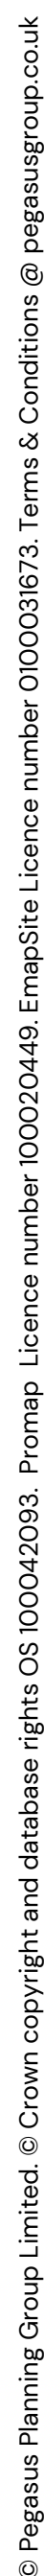

KEY

- 

Site boundary



Existing trees and vegetation to be retained
Indicative. Refer to arboricultural survey for details.



Existing trees and vegetation to be removed
Indicative. Refer to arboricultural survey for details.



Soft Landscape Proposals
Refer to plant schedule for details.



Bench seating – curved
Ref: BX14 3020 'Coptstone Bench' steel framed timber slat version, as supplied by Broxap or similar approved. FSC IR0K00 or similar hardwood. Bench to be installed with submerged fixing set in concrete footings to manufacturers specification.



Bench seating
Ref: BX17 4000T1 'Roslin Bench' steel framed timber slat version, as supplied by Broxap or similar approved. FSC IR0K00 or similar hardwood. Bench to be installed with submerged fixing set in concrete footings to manufacturers specification.



Tall timber bollards
BX17 tall timber bollard 900mm high, 150mm width (above ground level) with chamfered top. Supplied by Broxap or similar approved. Lockable drop bollards. Installed to manufacturers specification.




Litter bin
Ref: BX45G 2550-E-145 'Derby EX L' steel litter bin, polyester powder coated, colour – RAL 9005 jet black, 145 litre capacity, as supplied by Broxap or similar approved. Bolt down fixing or to manufacturer's recommendations.



Dog waste bin
Ref: BX45 259I-PM 'Sirius' 60L post-mounted dog waste bin, steel, polyester powder coated, colour – RAL 6005 Green, as supplied by Broxap or similar approved.



Tarmacadam surfaced footpath
Tarmacadam surface to footpaths and cycleways, pcc edging.

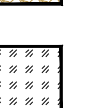

Feature block paving
Marshalls tegula block paving, colour: pennant grey or similar approved.



Ornamental gravel
Ornamental gravel chippings, colour: cream/buff, 20mm, 75mm depth above geotextile membrane



Compacted gravel/hoggin footpath
2.00m wide 50mm rolled hoggin surface on 100mm type 1 sub base. To be timber edged and cambered on both sides to shed surface water. Fines are essential to ensure the surface compacts. Self binding gravel layer to be well compacted with vibratory roller.



Tree root barrier locations
Location of tree root protection barriers. ReRoot 600 GreenBlue Urban Ltd (or similar approved), 600mm depth to be specified to protect path edge and deflect root growth downwards. ReRoot 1000 GreenBlue Urban Ltd (or similar approved), 1000mm depth to be specified to the edge of the verge and extended minimum of 2m beyond the expected mature tree canopy, or within 2m of services (to be installed on the side of services only) as directed by the project engineers.

IMPLEMENTATION & MAINTENANCE GUIDELINES

Refer to Pegasus Group report 'Implementation and Maintenance Guidelines' for details.

SOFT LANDSCAPE SPECIFICATION

For Plant schedule details and planting specification refer to drawings 0001-0003.

Lychgate Lane, Burbage – Detailed Soft Landscape Proposals

