


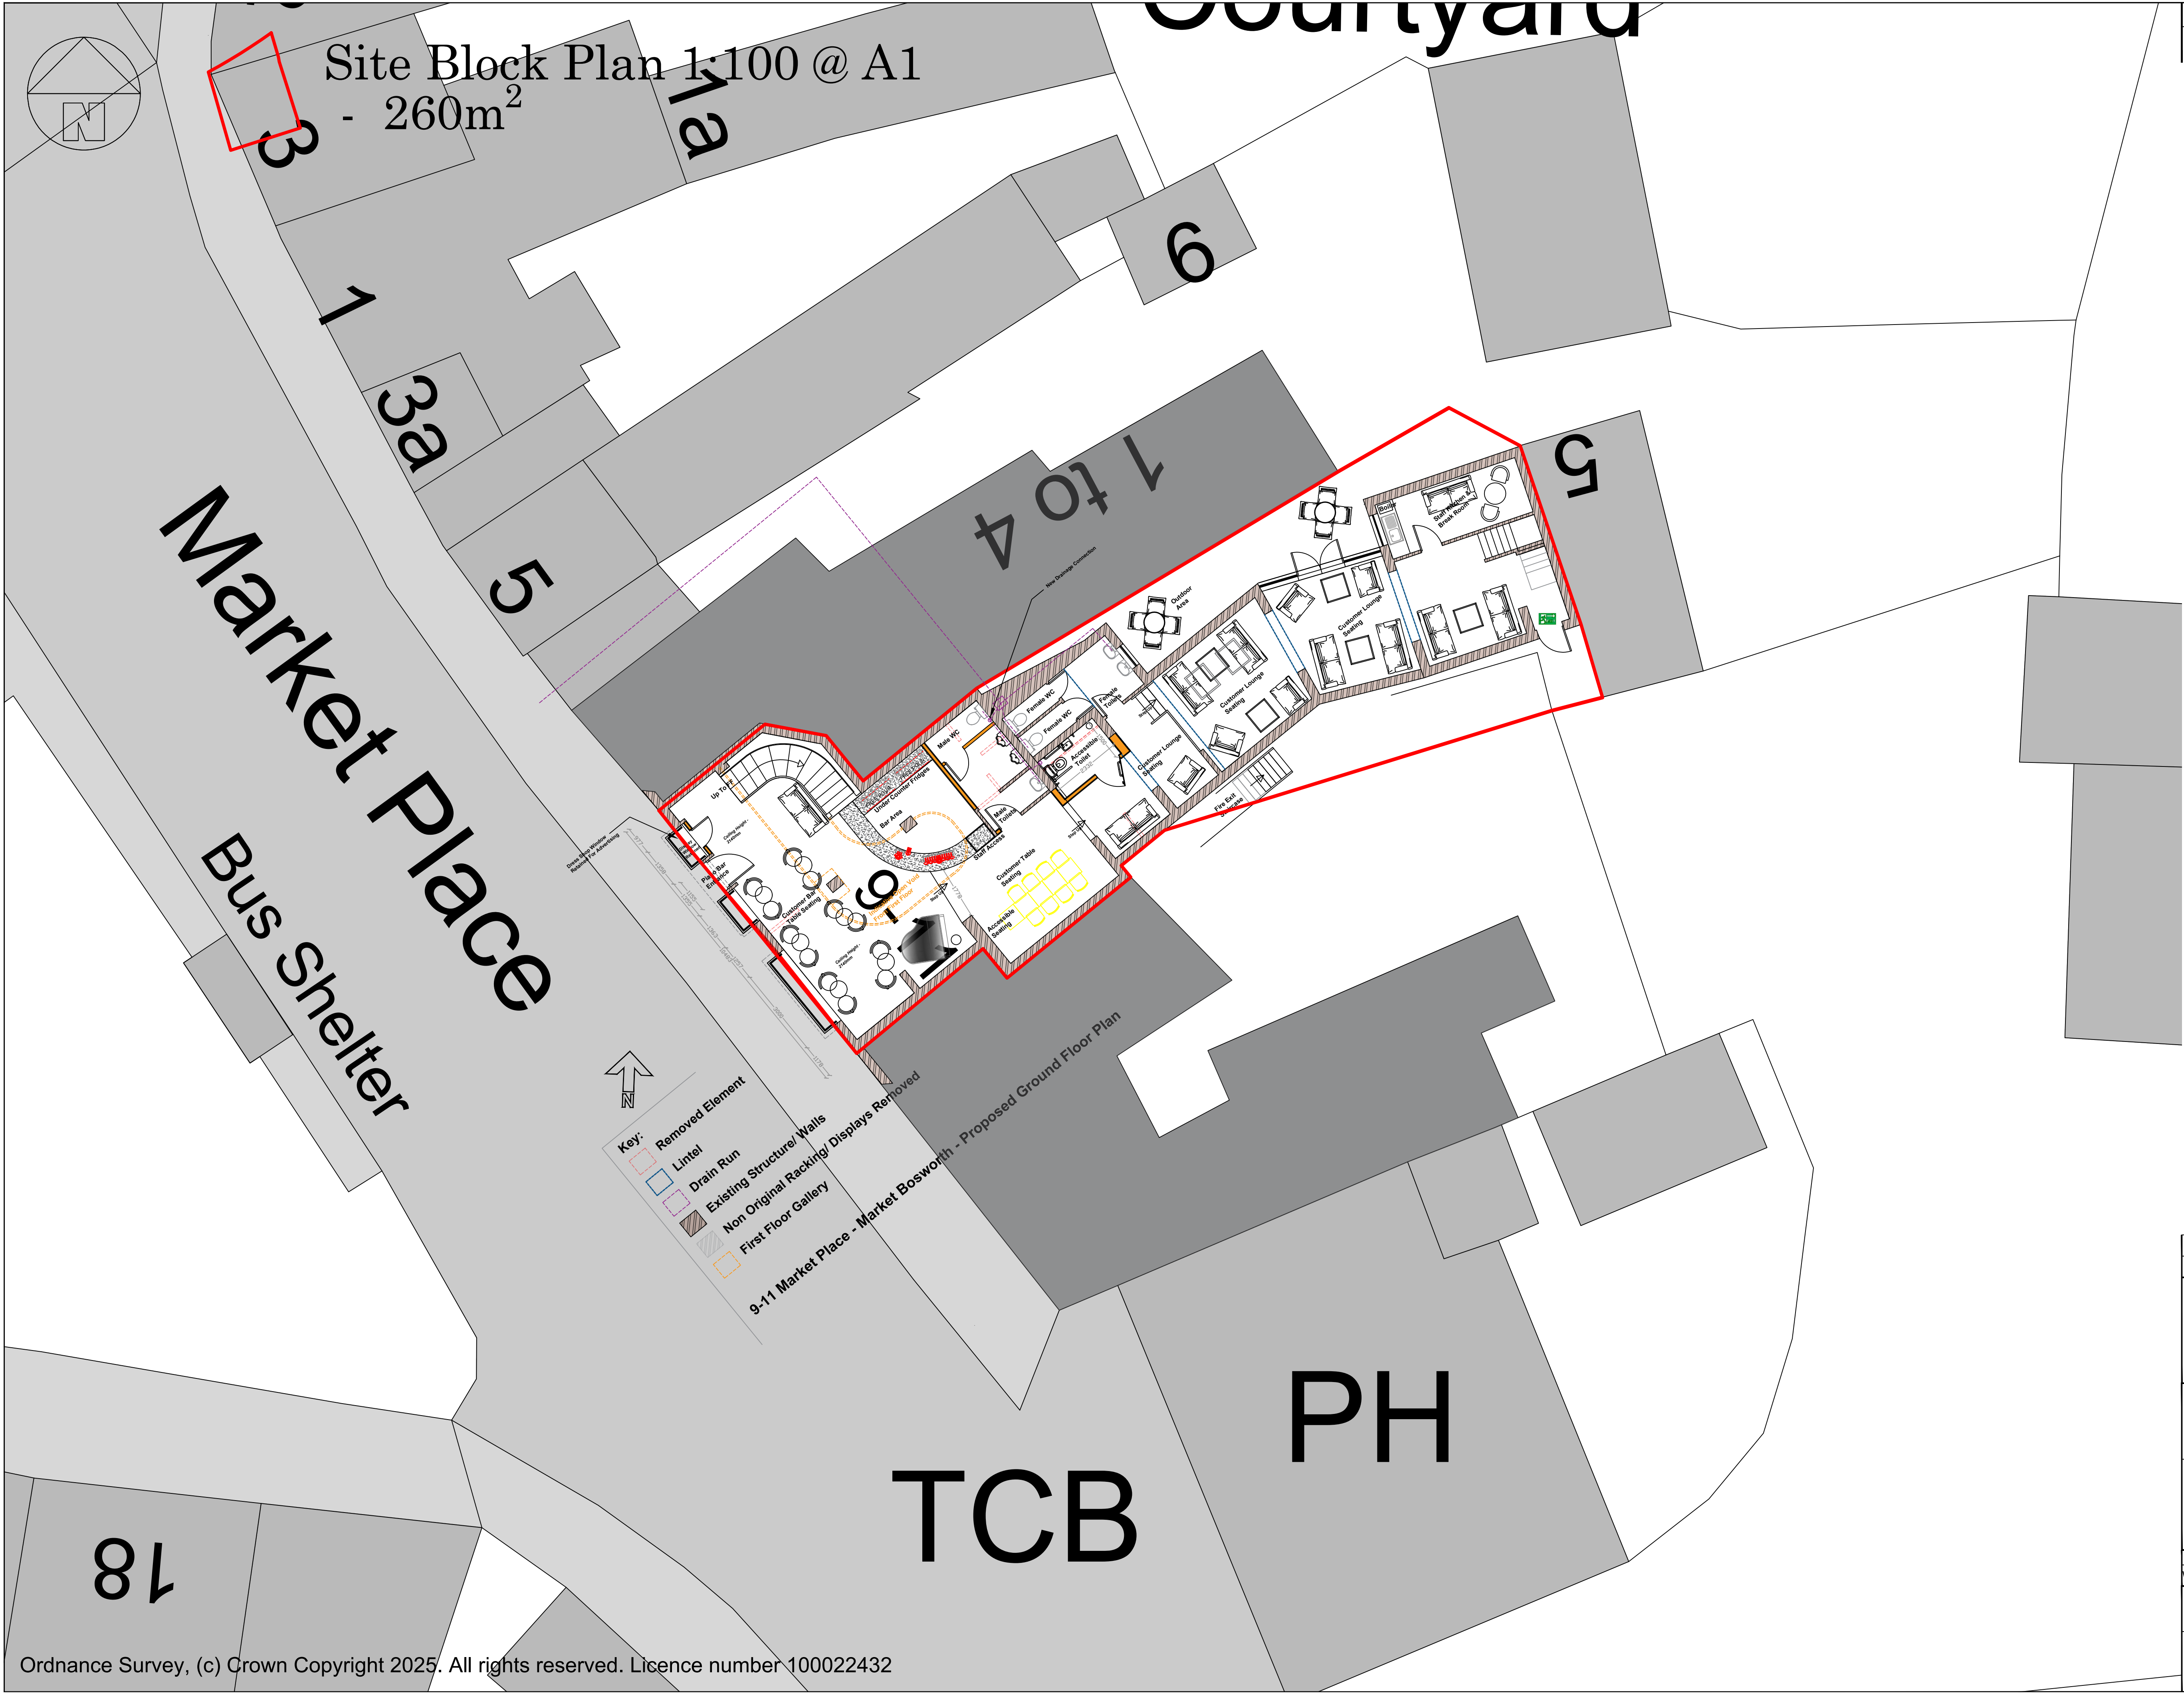

No

Note

1. ONLY TO BE SCALED WHEN PRINTED AT A1

2. All dimensions in mm unless indicated.

3. Plans should be checked by the client, structural engineer and building control, no responsibility will be given to the designer.

| Rev   | By    | Date | Description | Chk'd    |
|---|-------|------|-------------|----------|
| Ladbury Architectural Design<br>WILLIAM LADBURY<br>11 SEDGEMERE ROAD<br>MARKET BOSWORTH<br>CV13 0AY<br>TEL : 07841354894<br>william@ladburyad.com |       |      |             |          |
| <div>Project:</div> <div>9-11 MARKET PLACE<br/>MARKET BOSWORTH</div>                                                                              |       |      |             |          |
| <div>Drawing Title:</div> <div>PROPOSED SITE BLOCK<br/>PLAN</div>                                                                                 |       |      |             |          |
| A1   |       |      |             |          |
| Drawn   | Chk'd | Appd | Status      | Date     |
| WLADBURY   |       |      | PLANNING    | 06.09.25 |
| Scale @ A1   |       |      | 1:100       |          |
| Drawing No:   |       |      |             |          |
| 9-11MARKT-PS25-9   |       |      |             |          |

Ordnance Survey, (c) Crown Copyright 2025. All rights reserved. Licence number 100022432