


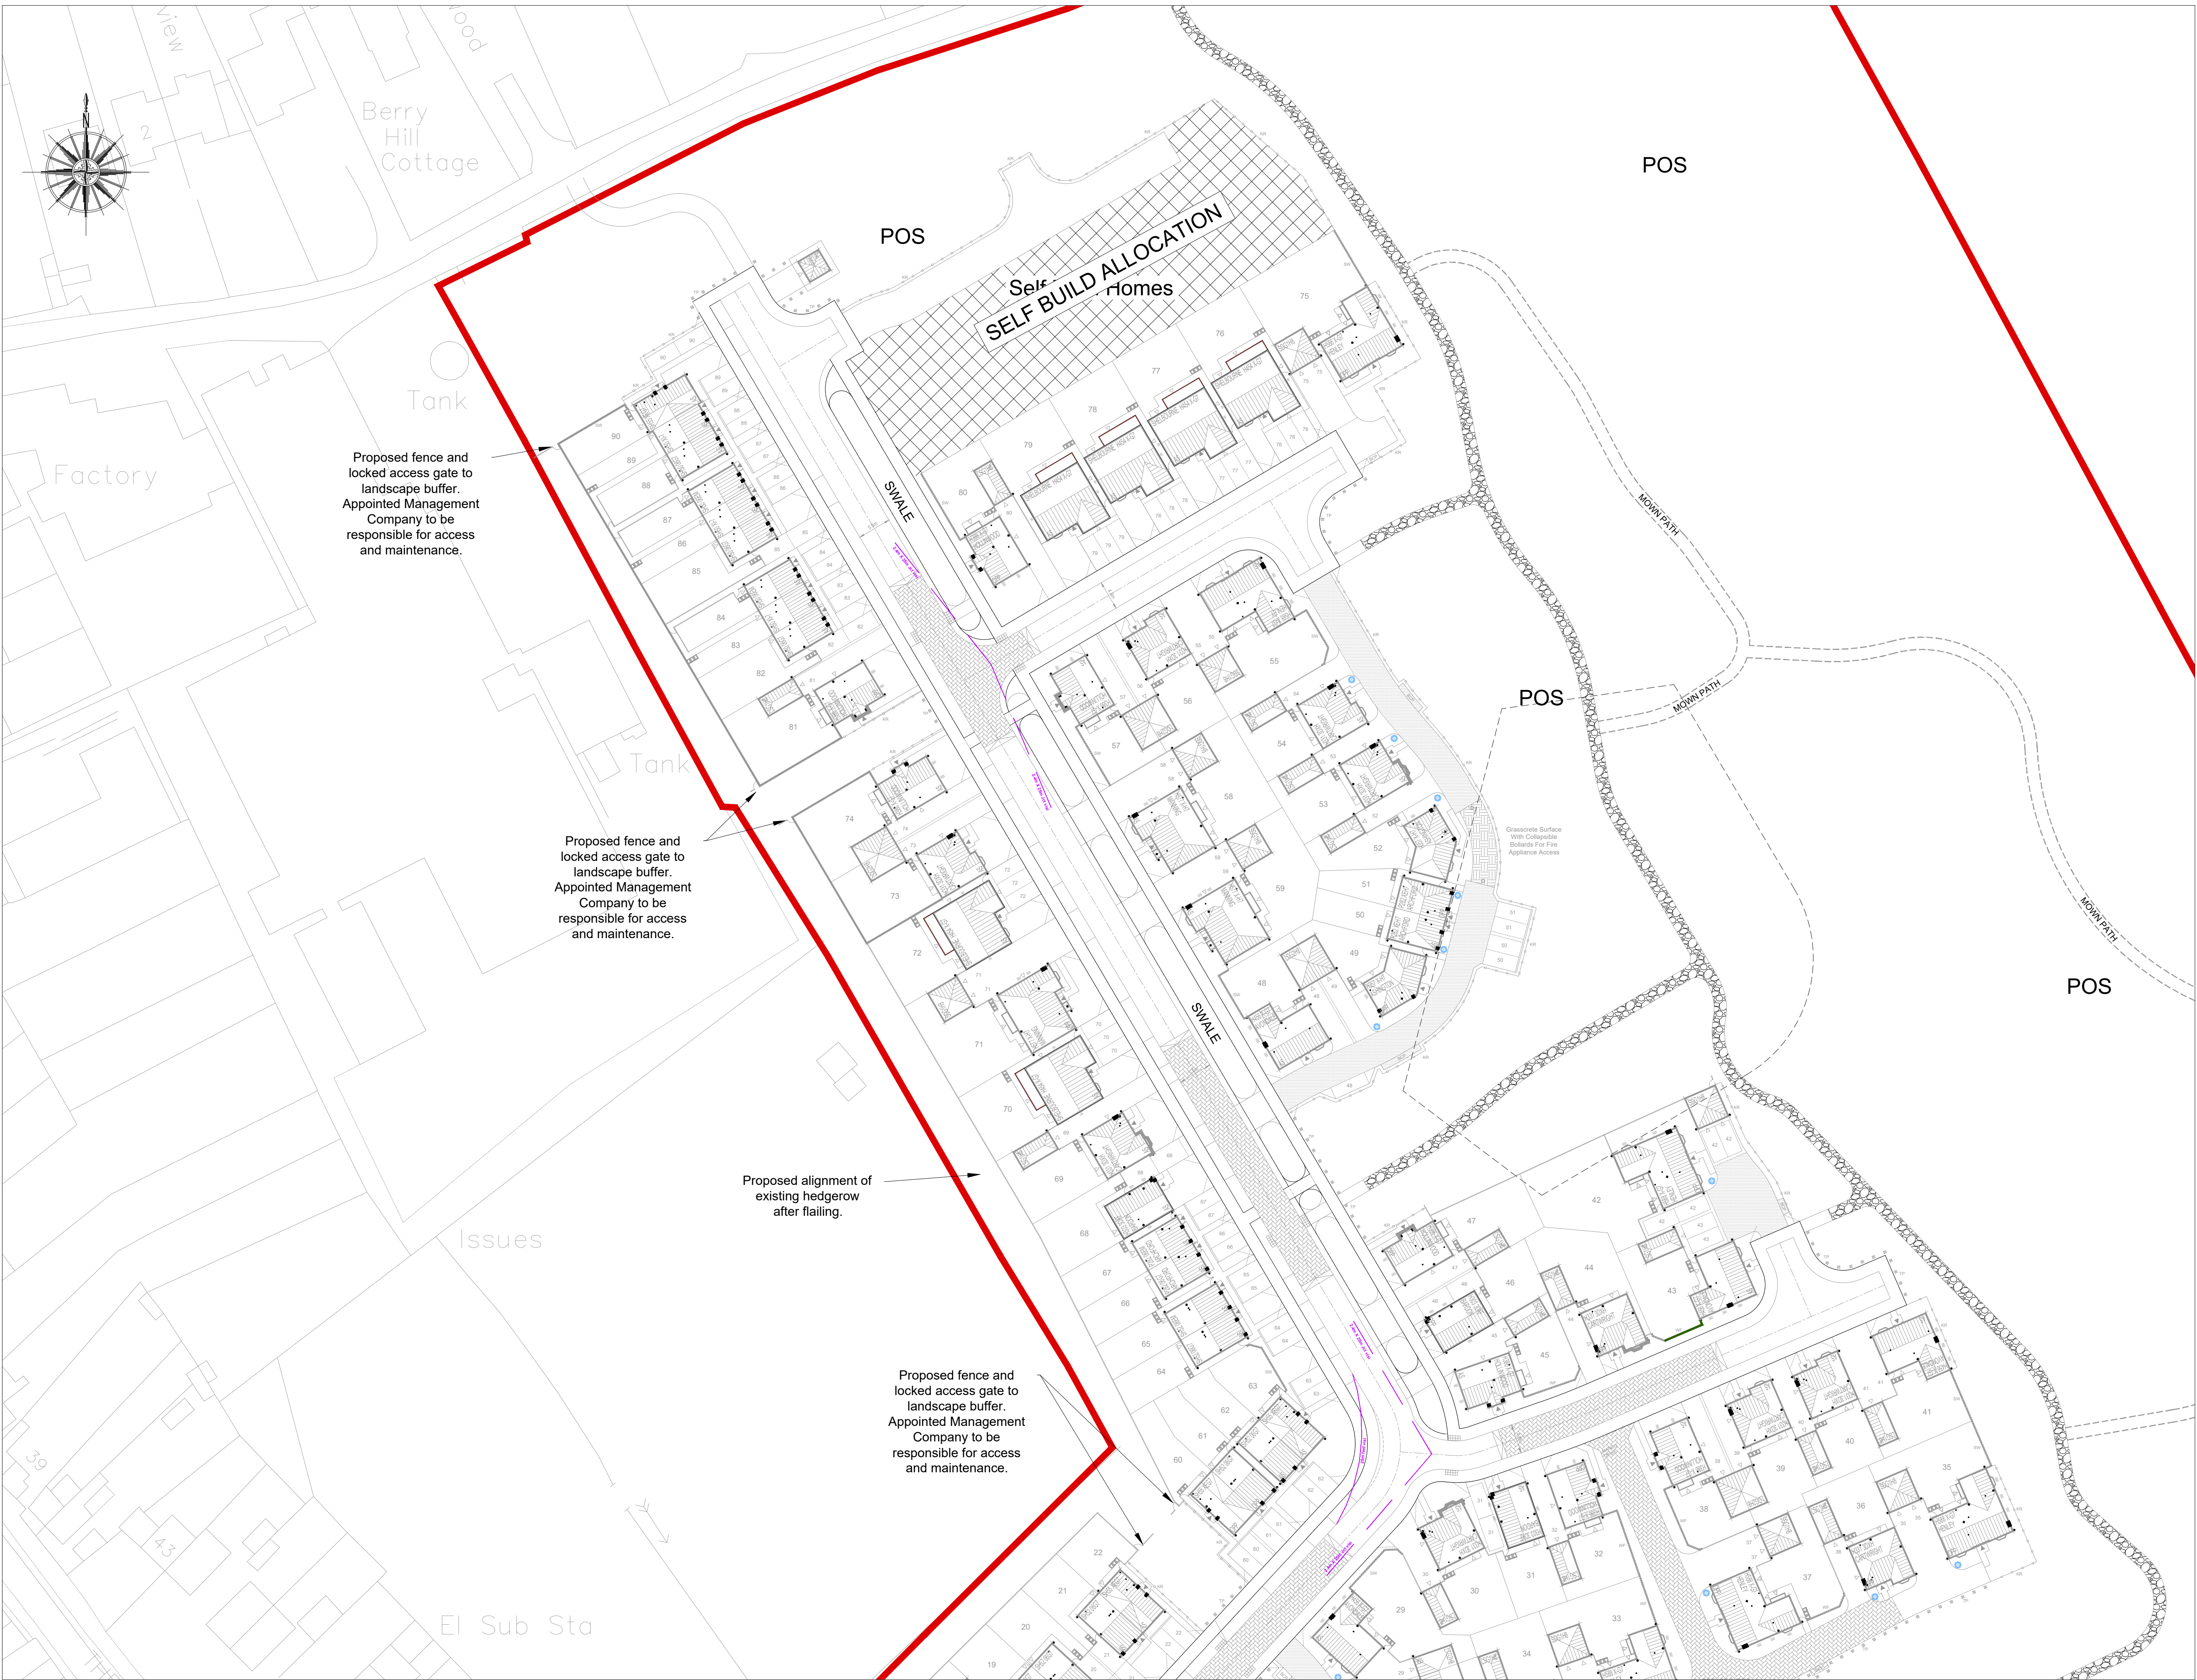

WARNING TO PURCHASERS. Property Misdescriptions Act 1991
Images and site layout are intended for illustrative purposes only and should be treated as general guidance only.
Site layout including parking arrangements, local affordable housing, community buildings, play areas and public open spaces may change to reflect changes in the planning permission for the development. Please refer to your solicitor to whom full details of any planning consents including layout plans will be available.
Site layouts and landscaping are not intended to form part of any contract or warranty unless specifically incorporated in writing into the contract.

Rev	Description	Initial	Date	Rev	Description	Initial	Date
A	Updated to client planning layout rev P (19.12.25)	EN	06.01.26	D	Layout update 20.08.26. plots adjusted 64-74, minor POS footpath changes	SD	20.08.26
B	Updated LLFA and Highways planning comments	EN	07.05.26	E	Layout release 01.09.26. Plot 41 drive adjusted.	EN	04.09.26
C	Layout update HA955-001-01 Q July 26, plot substitutions/handed throughout, no highway visibility impact	SD	10.08.26				

VIS_SPLAY

THE_COMMON_BARWELL

 **DAVID WILSON HOMES**
WHERE QUALITY LIVES

Drwg No. **HA955/323/02** Rev. **E**
Scale: 1:500 Date: 15.12.25
Drawn by: EN Checked by: -

David Wilson HomesEast Midlands
Forest Business Park
Cartwright Way
Leicestershire LE67 1GI

Stephen Daykin Consulting Ltd
A design consultancy for the development industry
31A Longacre
Bingham
Nottinghamshire
NG13 8AF

Tel 01949 838831
mobile 07968 765381
steve@sdcivils.com

Managing Director
Stephen W Daykin I.Eng MICE MCIHT

E983-VIS2