
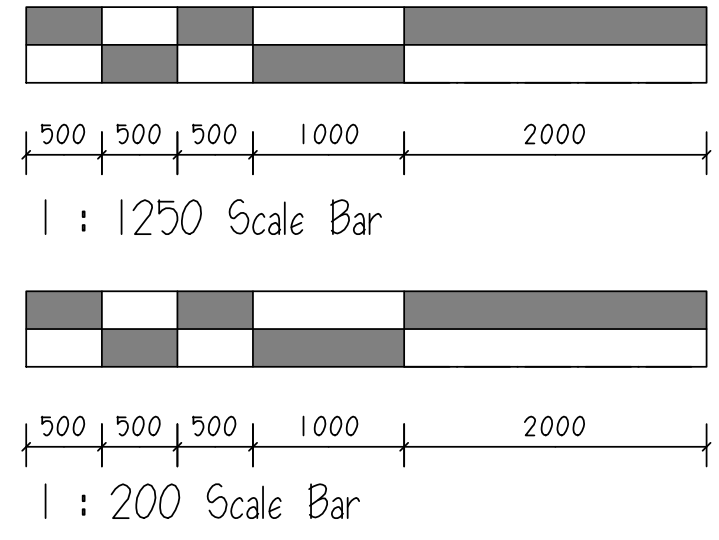


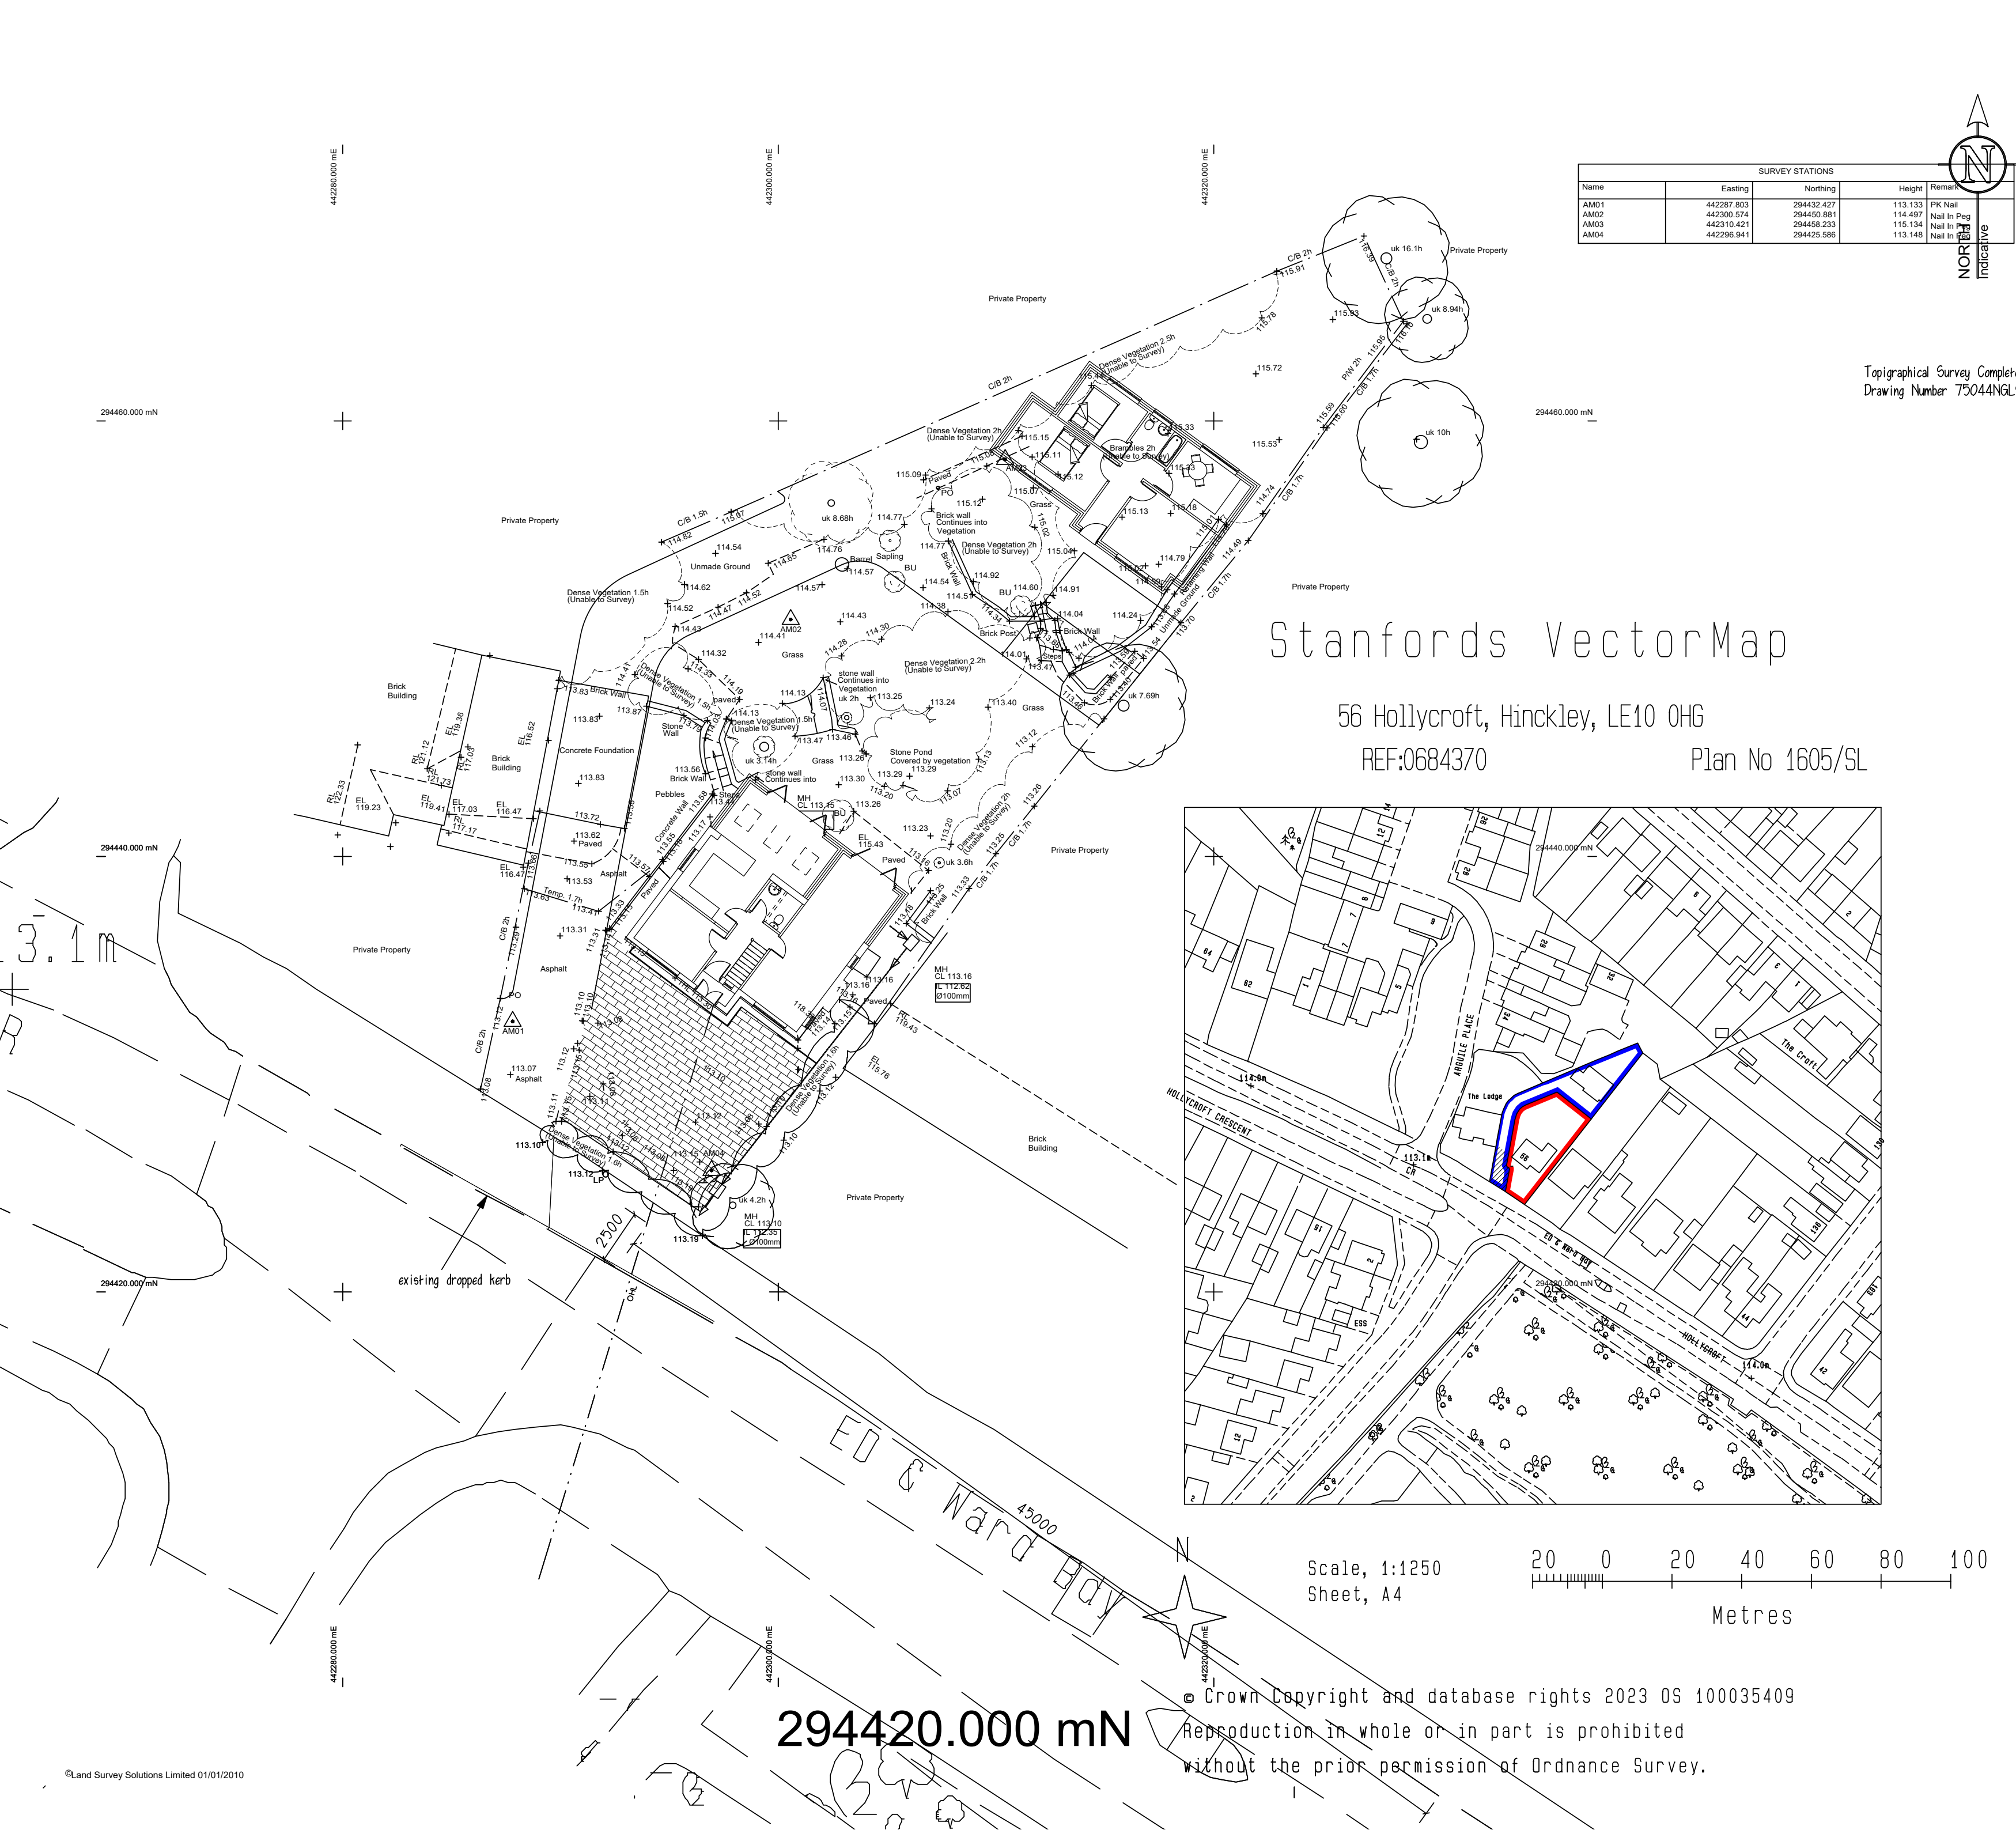

Disclaimer
This drawing is accurate from the information that was available at the time of survey and is by no means a detailed representation. Due to the subterranean nature of storm and Foul drainage, any drainage shown is an educated assessment of the drainage runs. All drainage shown to be assessed and confirmed on site before works commence.

Project PROPOSED ALTERATIONS 56 HILLYCROFT HINCKLEY LEICESTER LE10 0HG			
Client MR GEORGE WALLIS			
Drawing Title AS EXISITNG BLOCK PLAN			
Drawing No 1450-01	Revision B		
Scale 1:50 @ A1 1:100 @ A2	Page Size A2		
Drawn by RMT	Checked by RMT	Date 07/09/2026	Stage AS EXISTING
---	---	---/---/---	-----
---	---	---/---/---	-----
---	---	---/---/---	-----
---	---	---/---/---	-----
 A.R.Taylor Ltd Architectural Technologist 7 Greenway, Nuneaton Warwickshire CV11 6NL tel: 024 7638 6997 enquiries@taylorsdesign.ltd			