


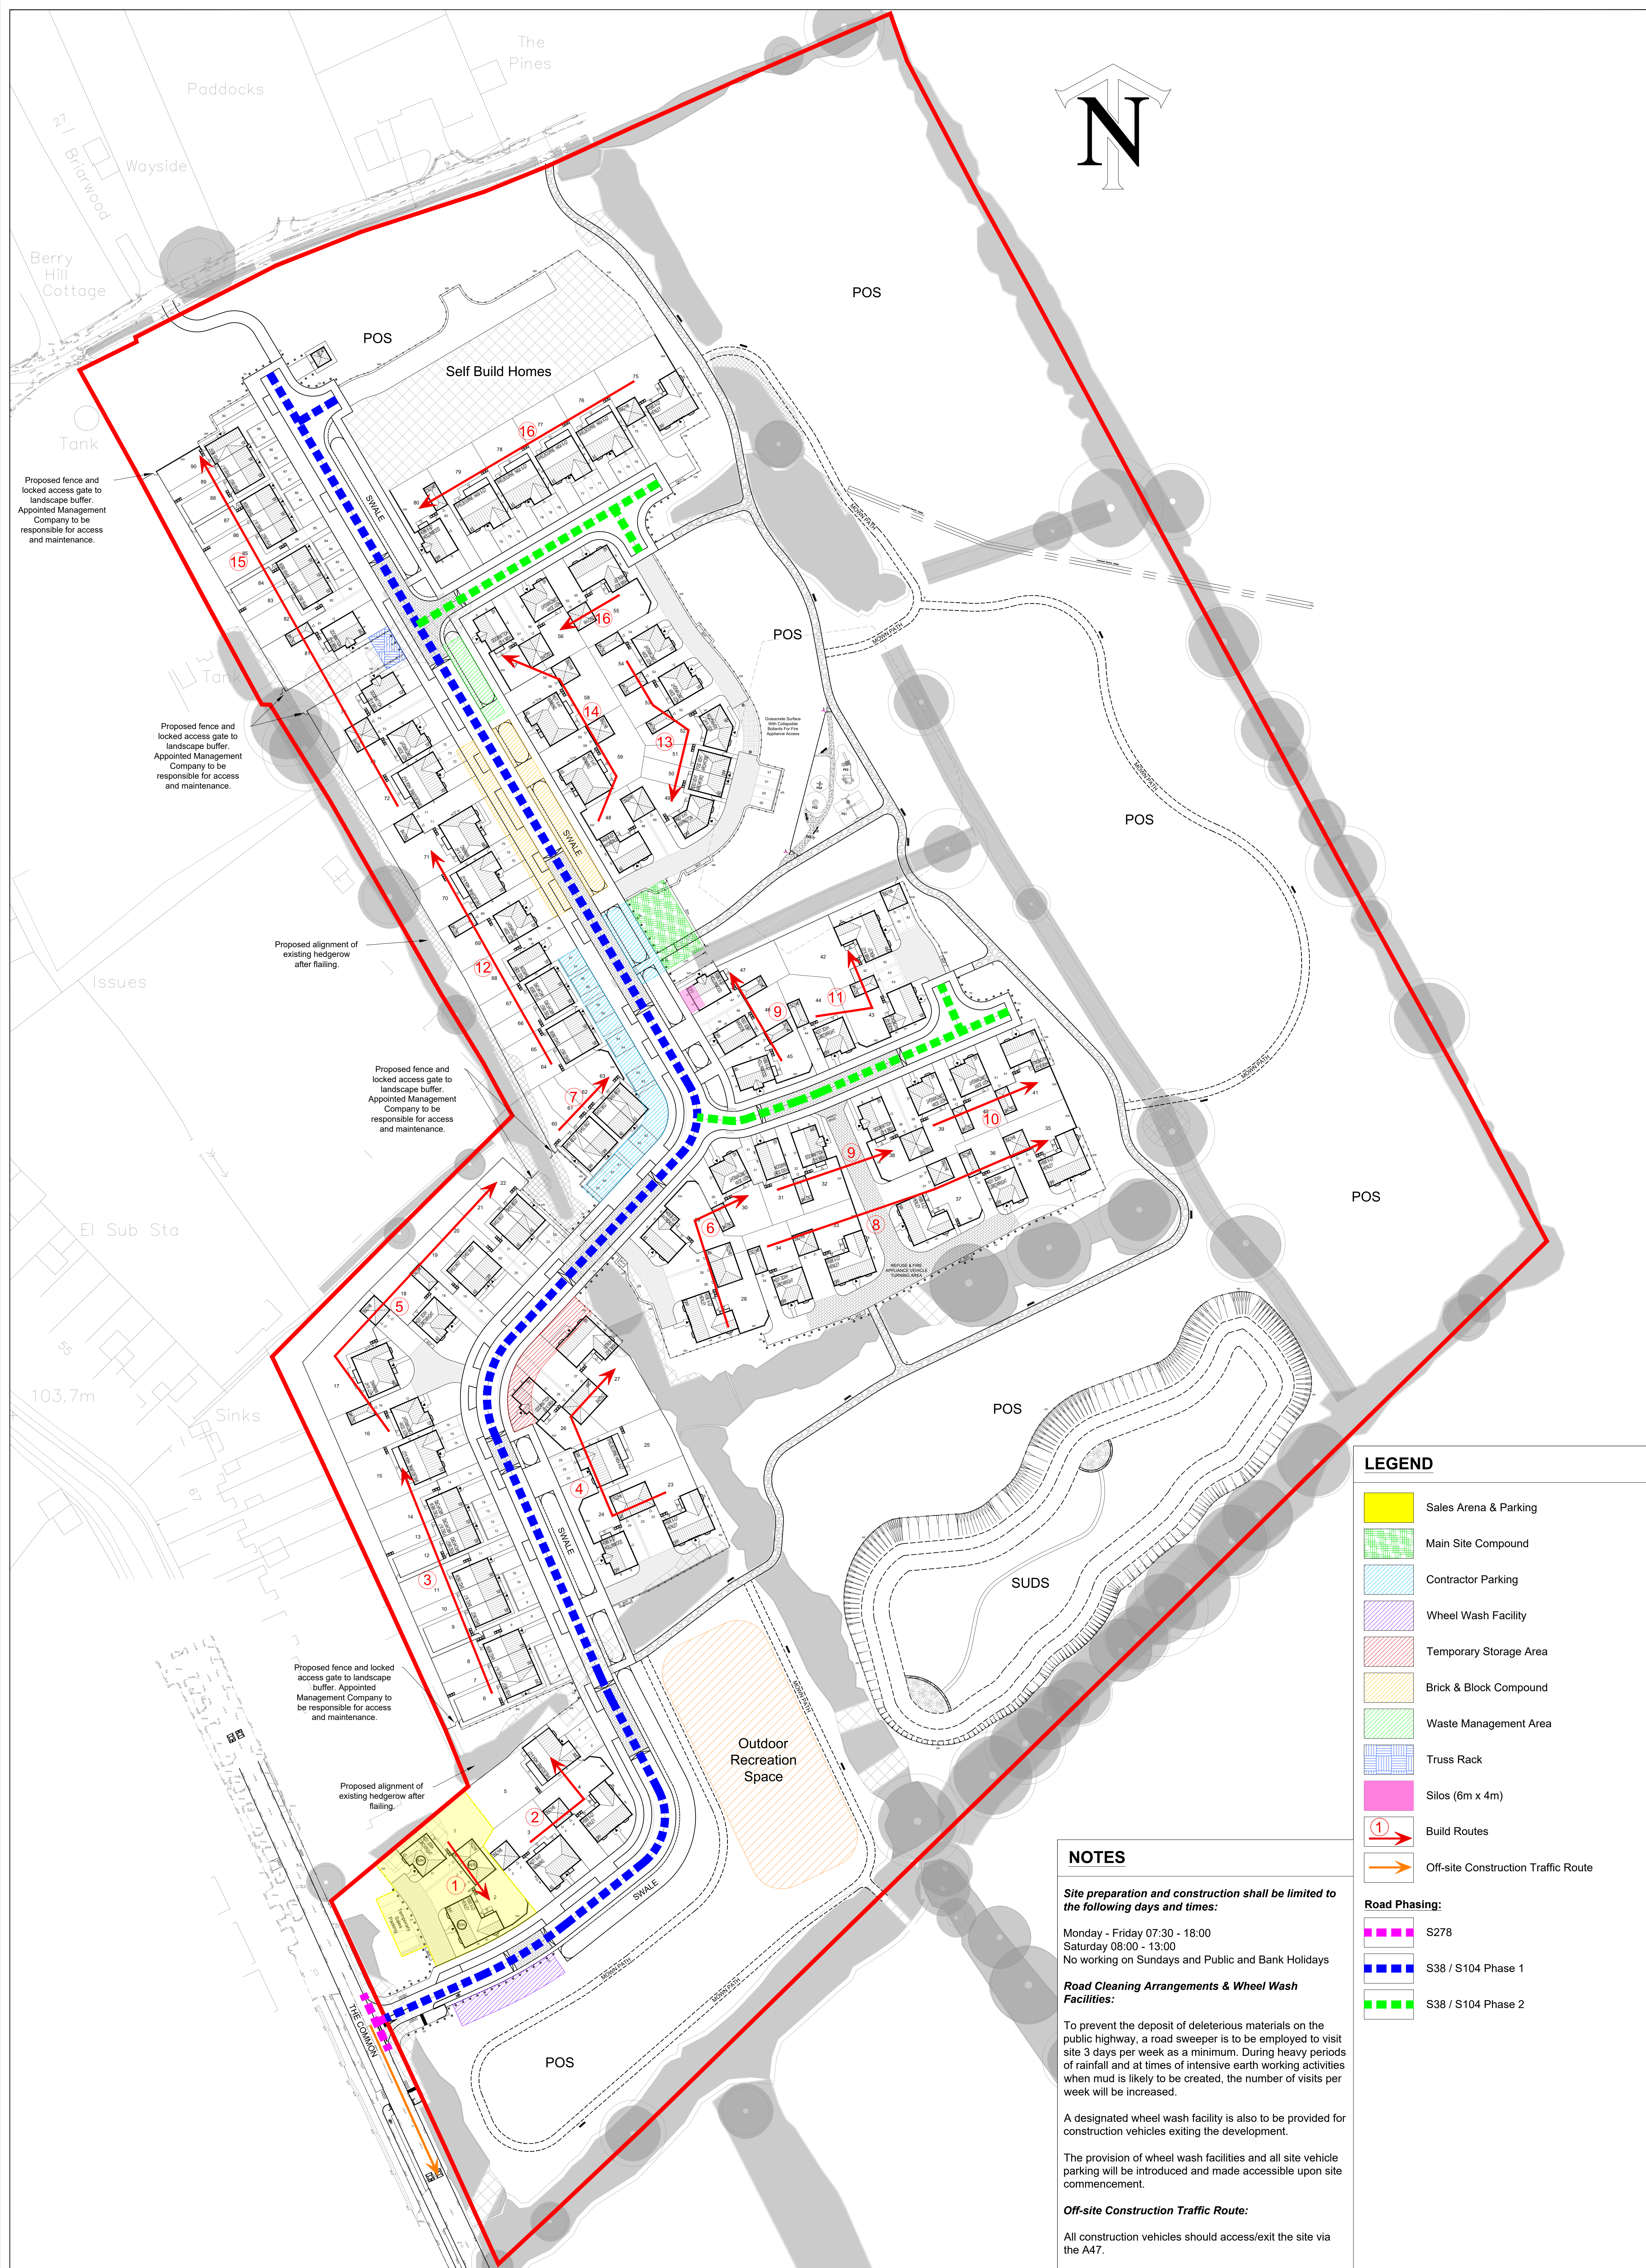

WARNING TO PURCHASERS: Property Misdescriptions Act 1991
Images and site layout are intended for illustrative purposes only and should be treated as general guidance only.


Rev	Description	Initial	Date
A	Layout updated to suit latest Planning Layout HA955-01-01 Rev C. Temporary storage area, Waste Management area, Truss Rack, Brick & Block compound & Silos added. Legend updated to suit.	TG	25.08.25

Rev	Description	Initial	Date

Rev	Description	Initial	Date

Rev	Description	Initial	Date

TRAFFIC MANAGEMENT PLAN

The Common, Barwell



DAVID WILSON HOMES

Drawn by: TG
Checked by: -
Date: 18.12.25

Scale: 1:5000(A4)
Date: 18.12.25

Rev A
HA955/051/01