
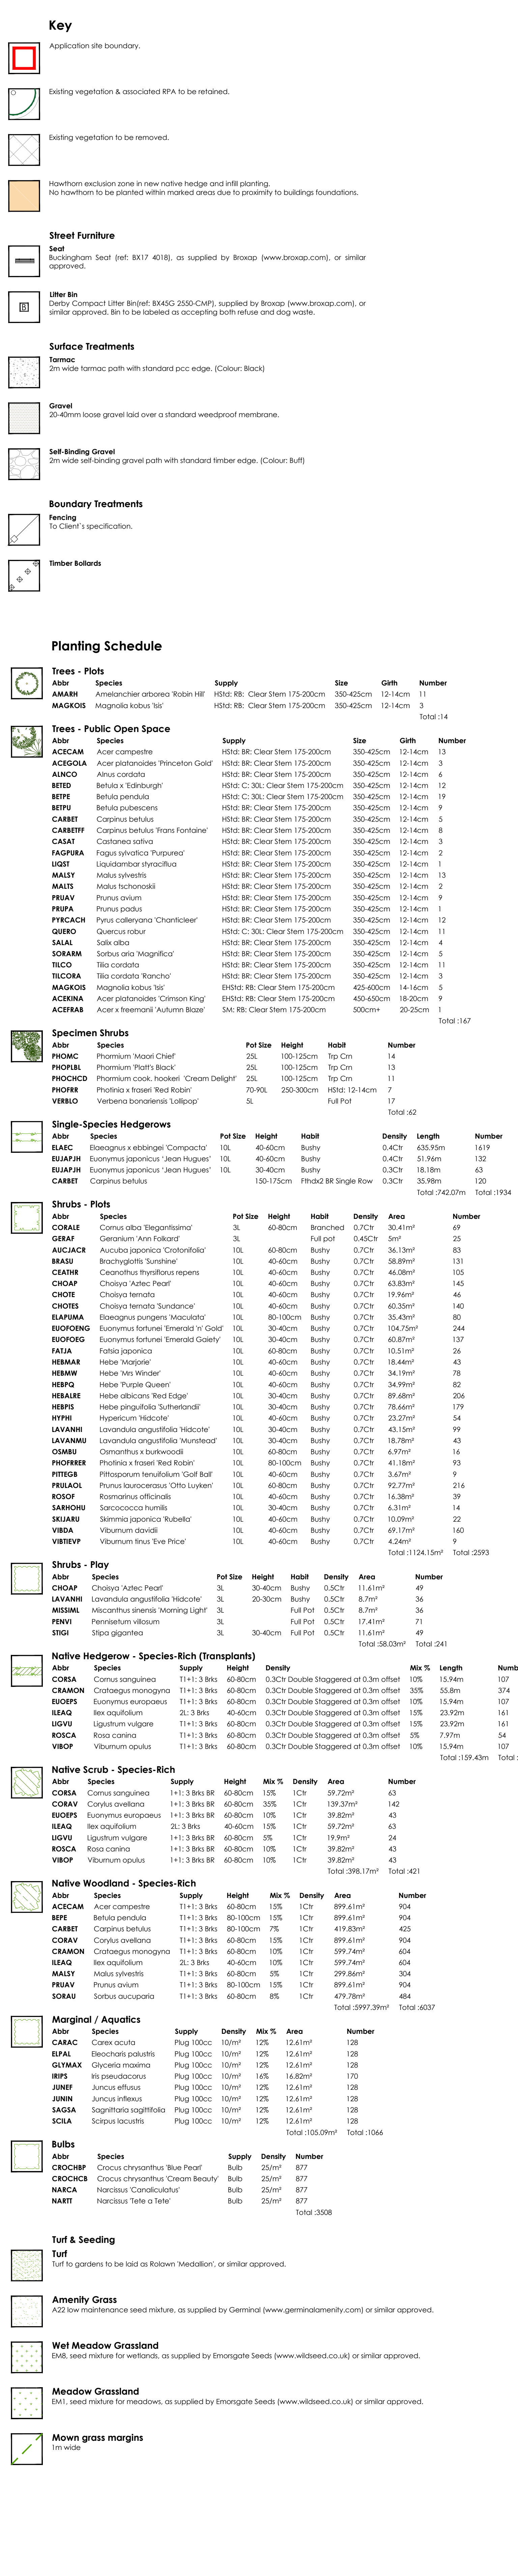


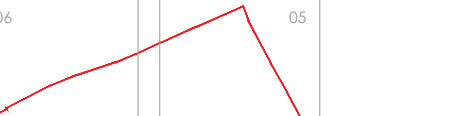

Location Plan		Rev	Date	Notes	#
		A	06.01.24	Revised to the latest site layout.	ED
		B	20.04.24	Who can locate and planning schedule updated	ED
		C	23.09.24	Revised to the latest site layout LPA and ecologist comments.	ED